
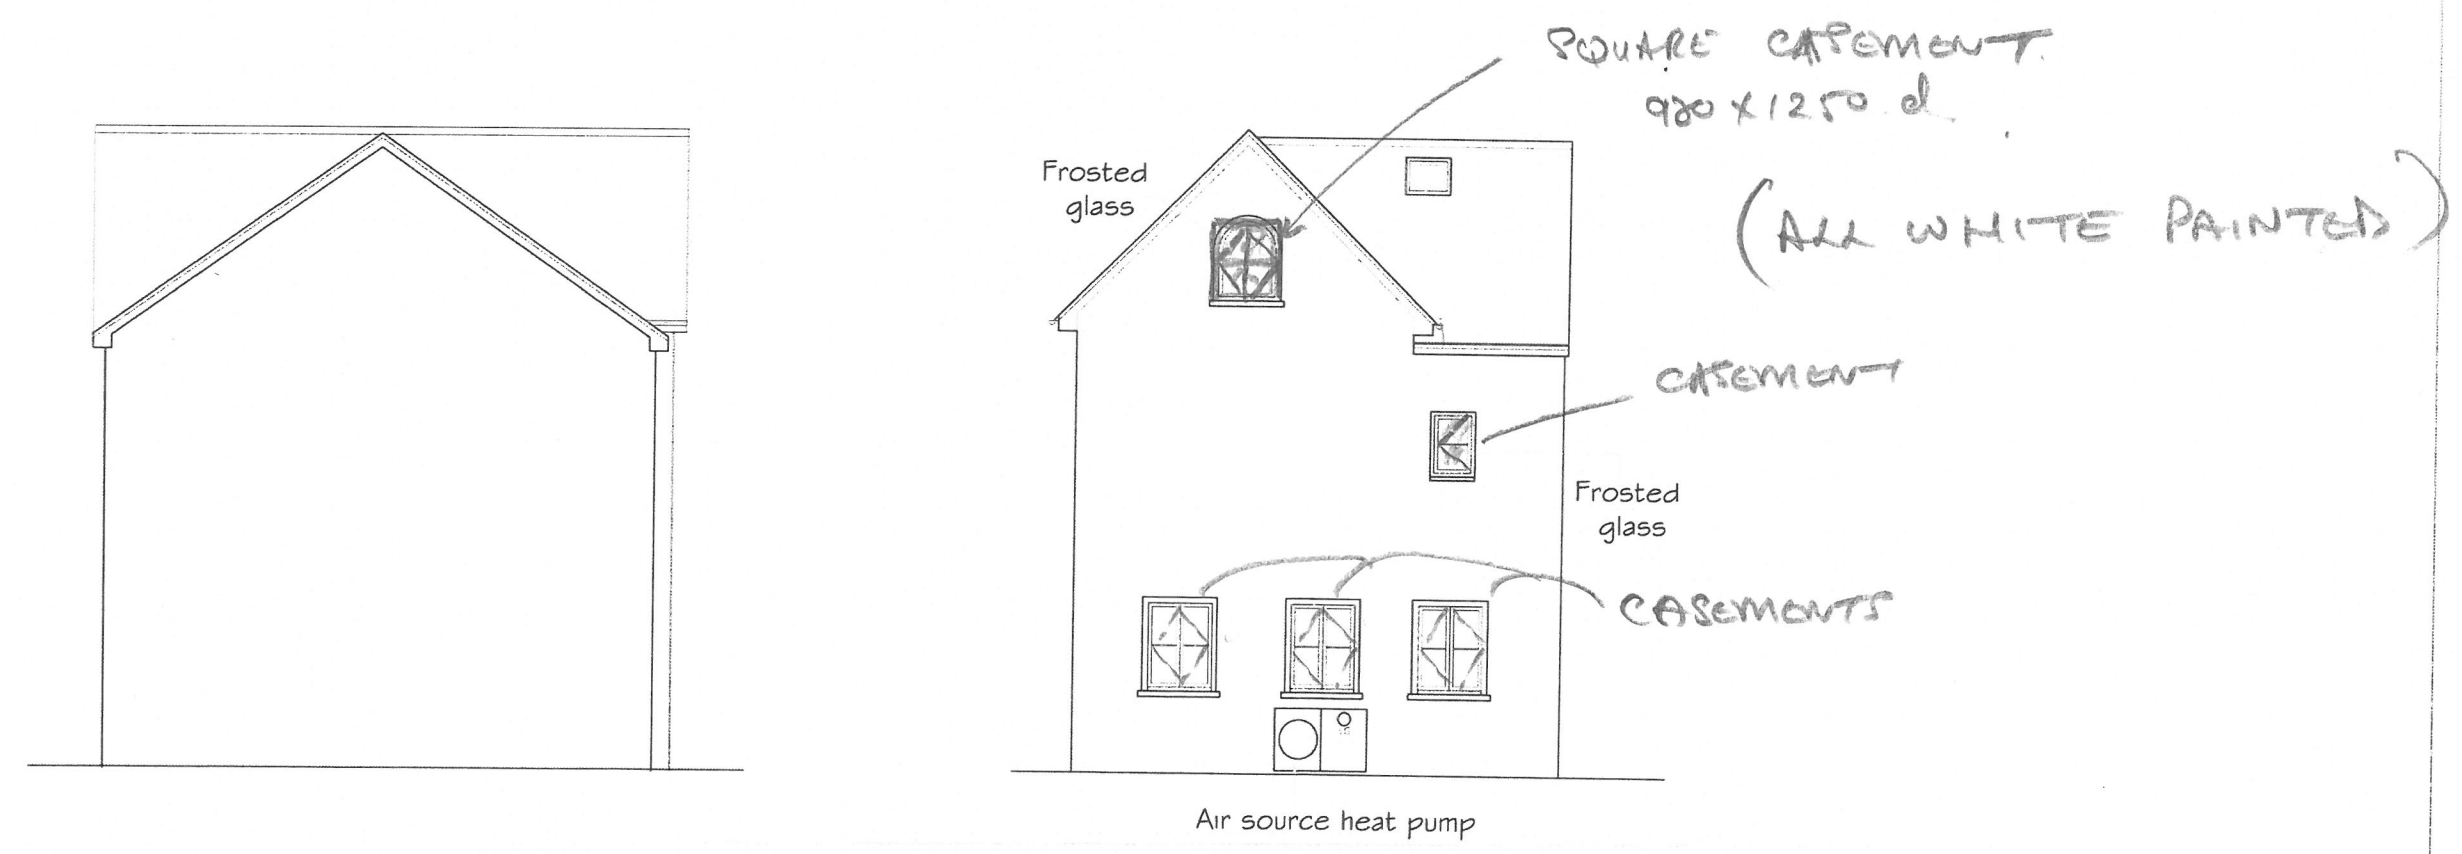


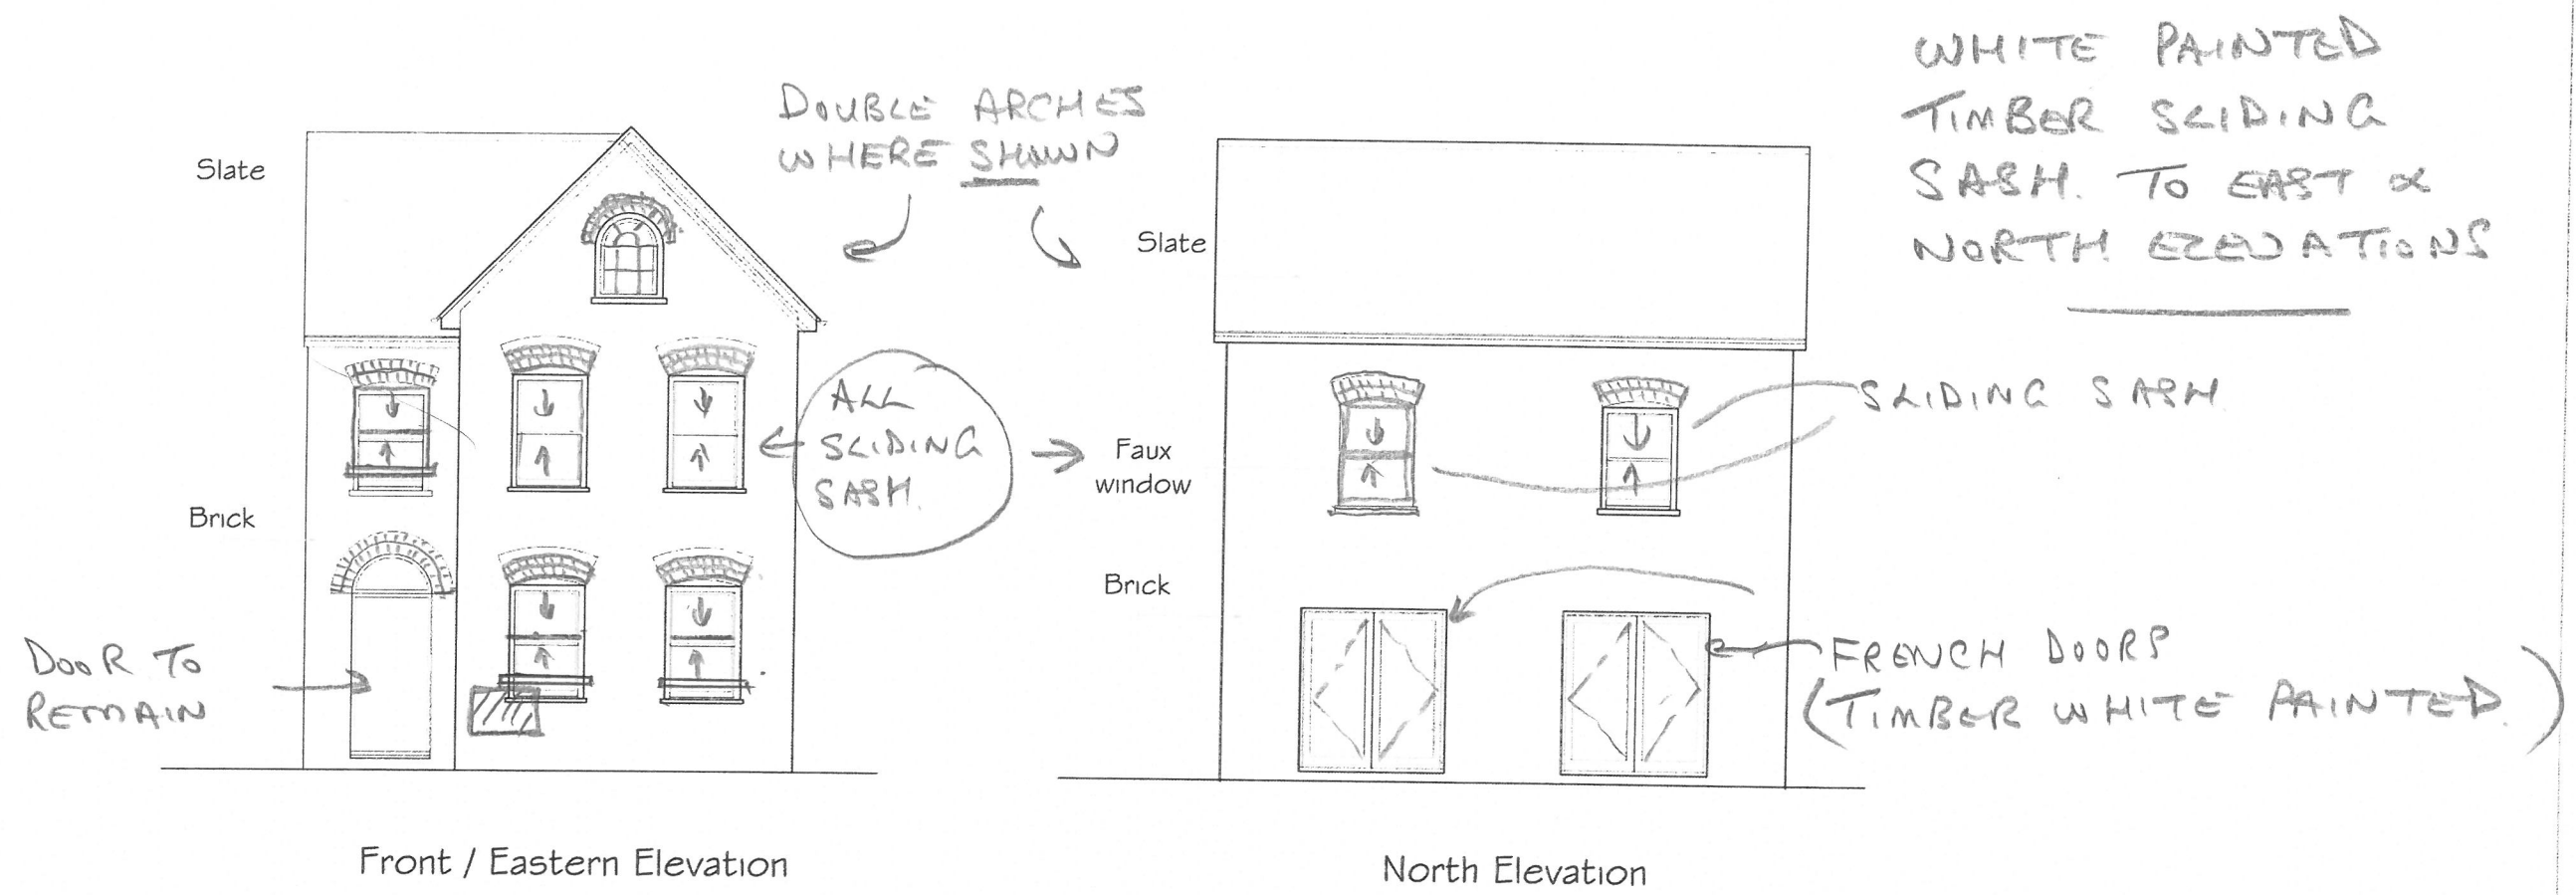

0 1 2 3
Meters

REVISED EXTERIOR JOINERY PLAN, P125/0629

CONSTRUCTION DWG - ELEVATIONS

SPENCER
ARCHITECTURE

REDBRIDGE HOUSE, WATER LANE, UPPER CLATFORD, ANDOVER, HAMPSHIRE, SP11 7PP
TELEPHONE 01264 336860 FAX 01264 336810

PROJECT
101 Oxford Road, Reading

CLIENT
Mr Babar Butt

DRAWING DESCRIPTION
Const.dwg - Elevations