


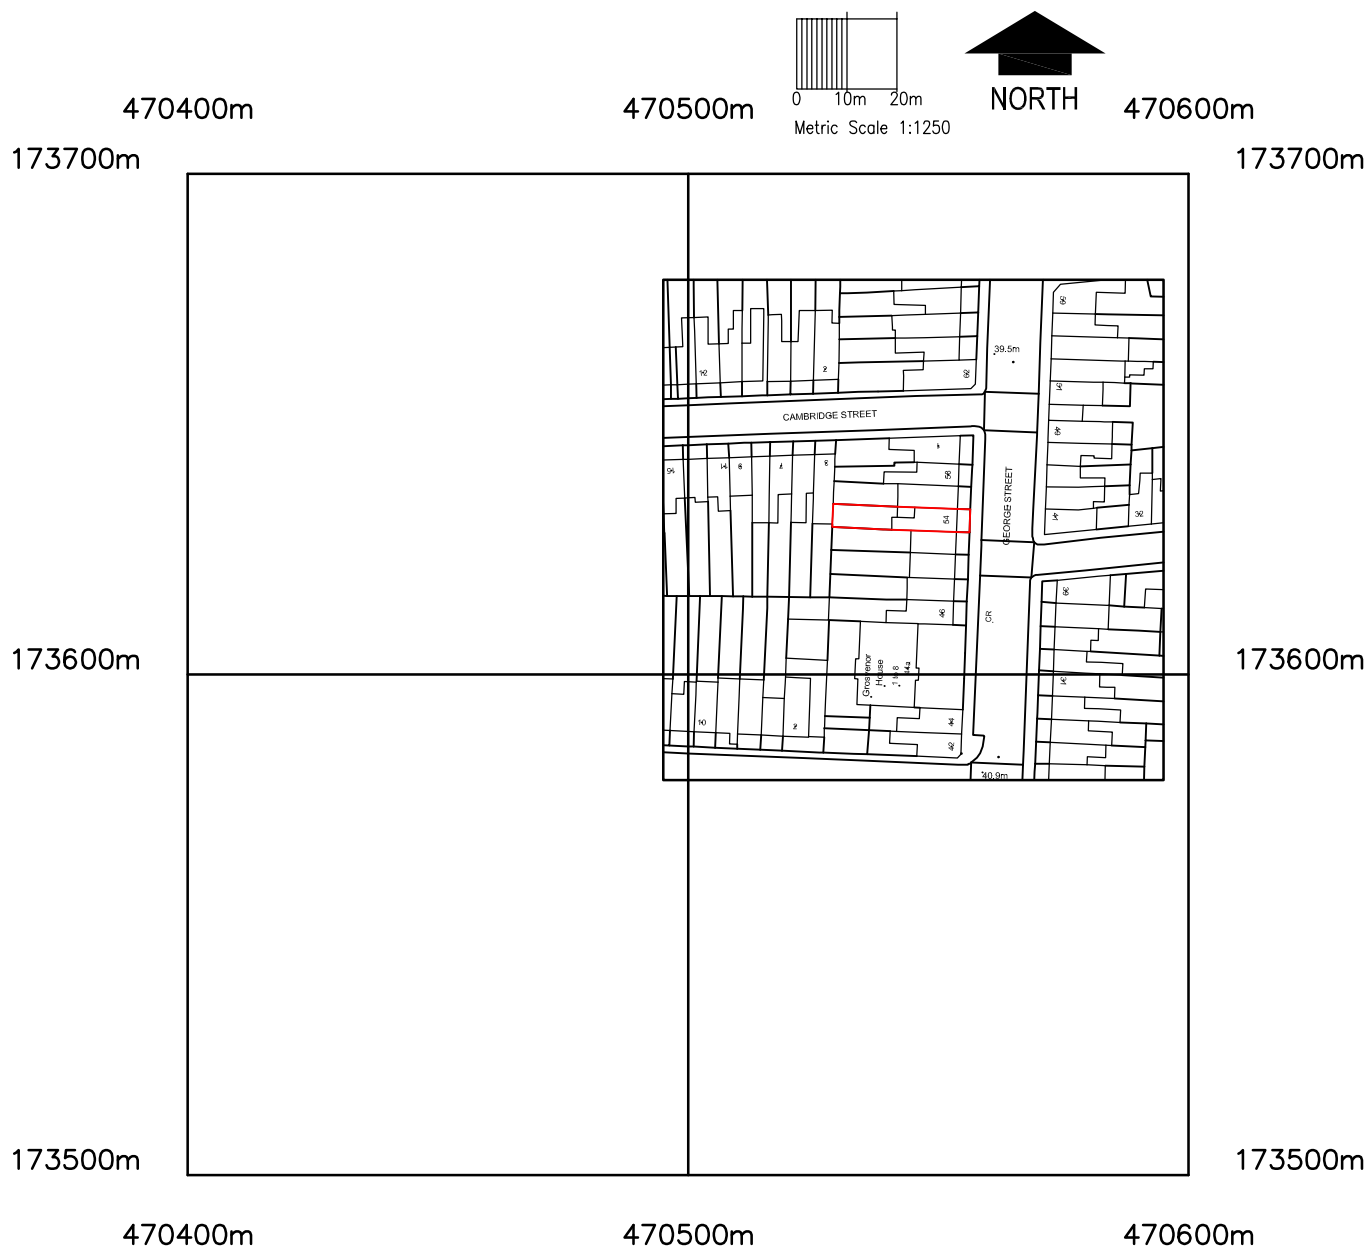

?Crown Copyright and database rights 2025 OS Licence no. AC0000849896

JOB TITLE 54 GEORGE STREET, READING, RG1 7NT				RRS Designs Architectural & Planning Services Mobile- 07964326643 Email- amar@rrsdesigns.co.uk Website- www.rrsdesigns.co.uk
DRG. TITLE LOCATION PLAN				
DRAWN	CHECKED	DATE MAY 25	SCALE 1:1250	
DRG. NO AS01225-LP01				