


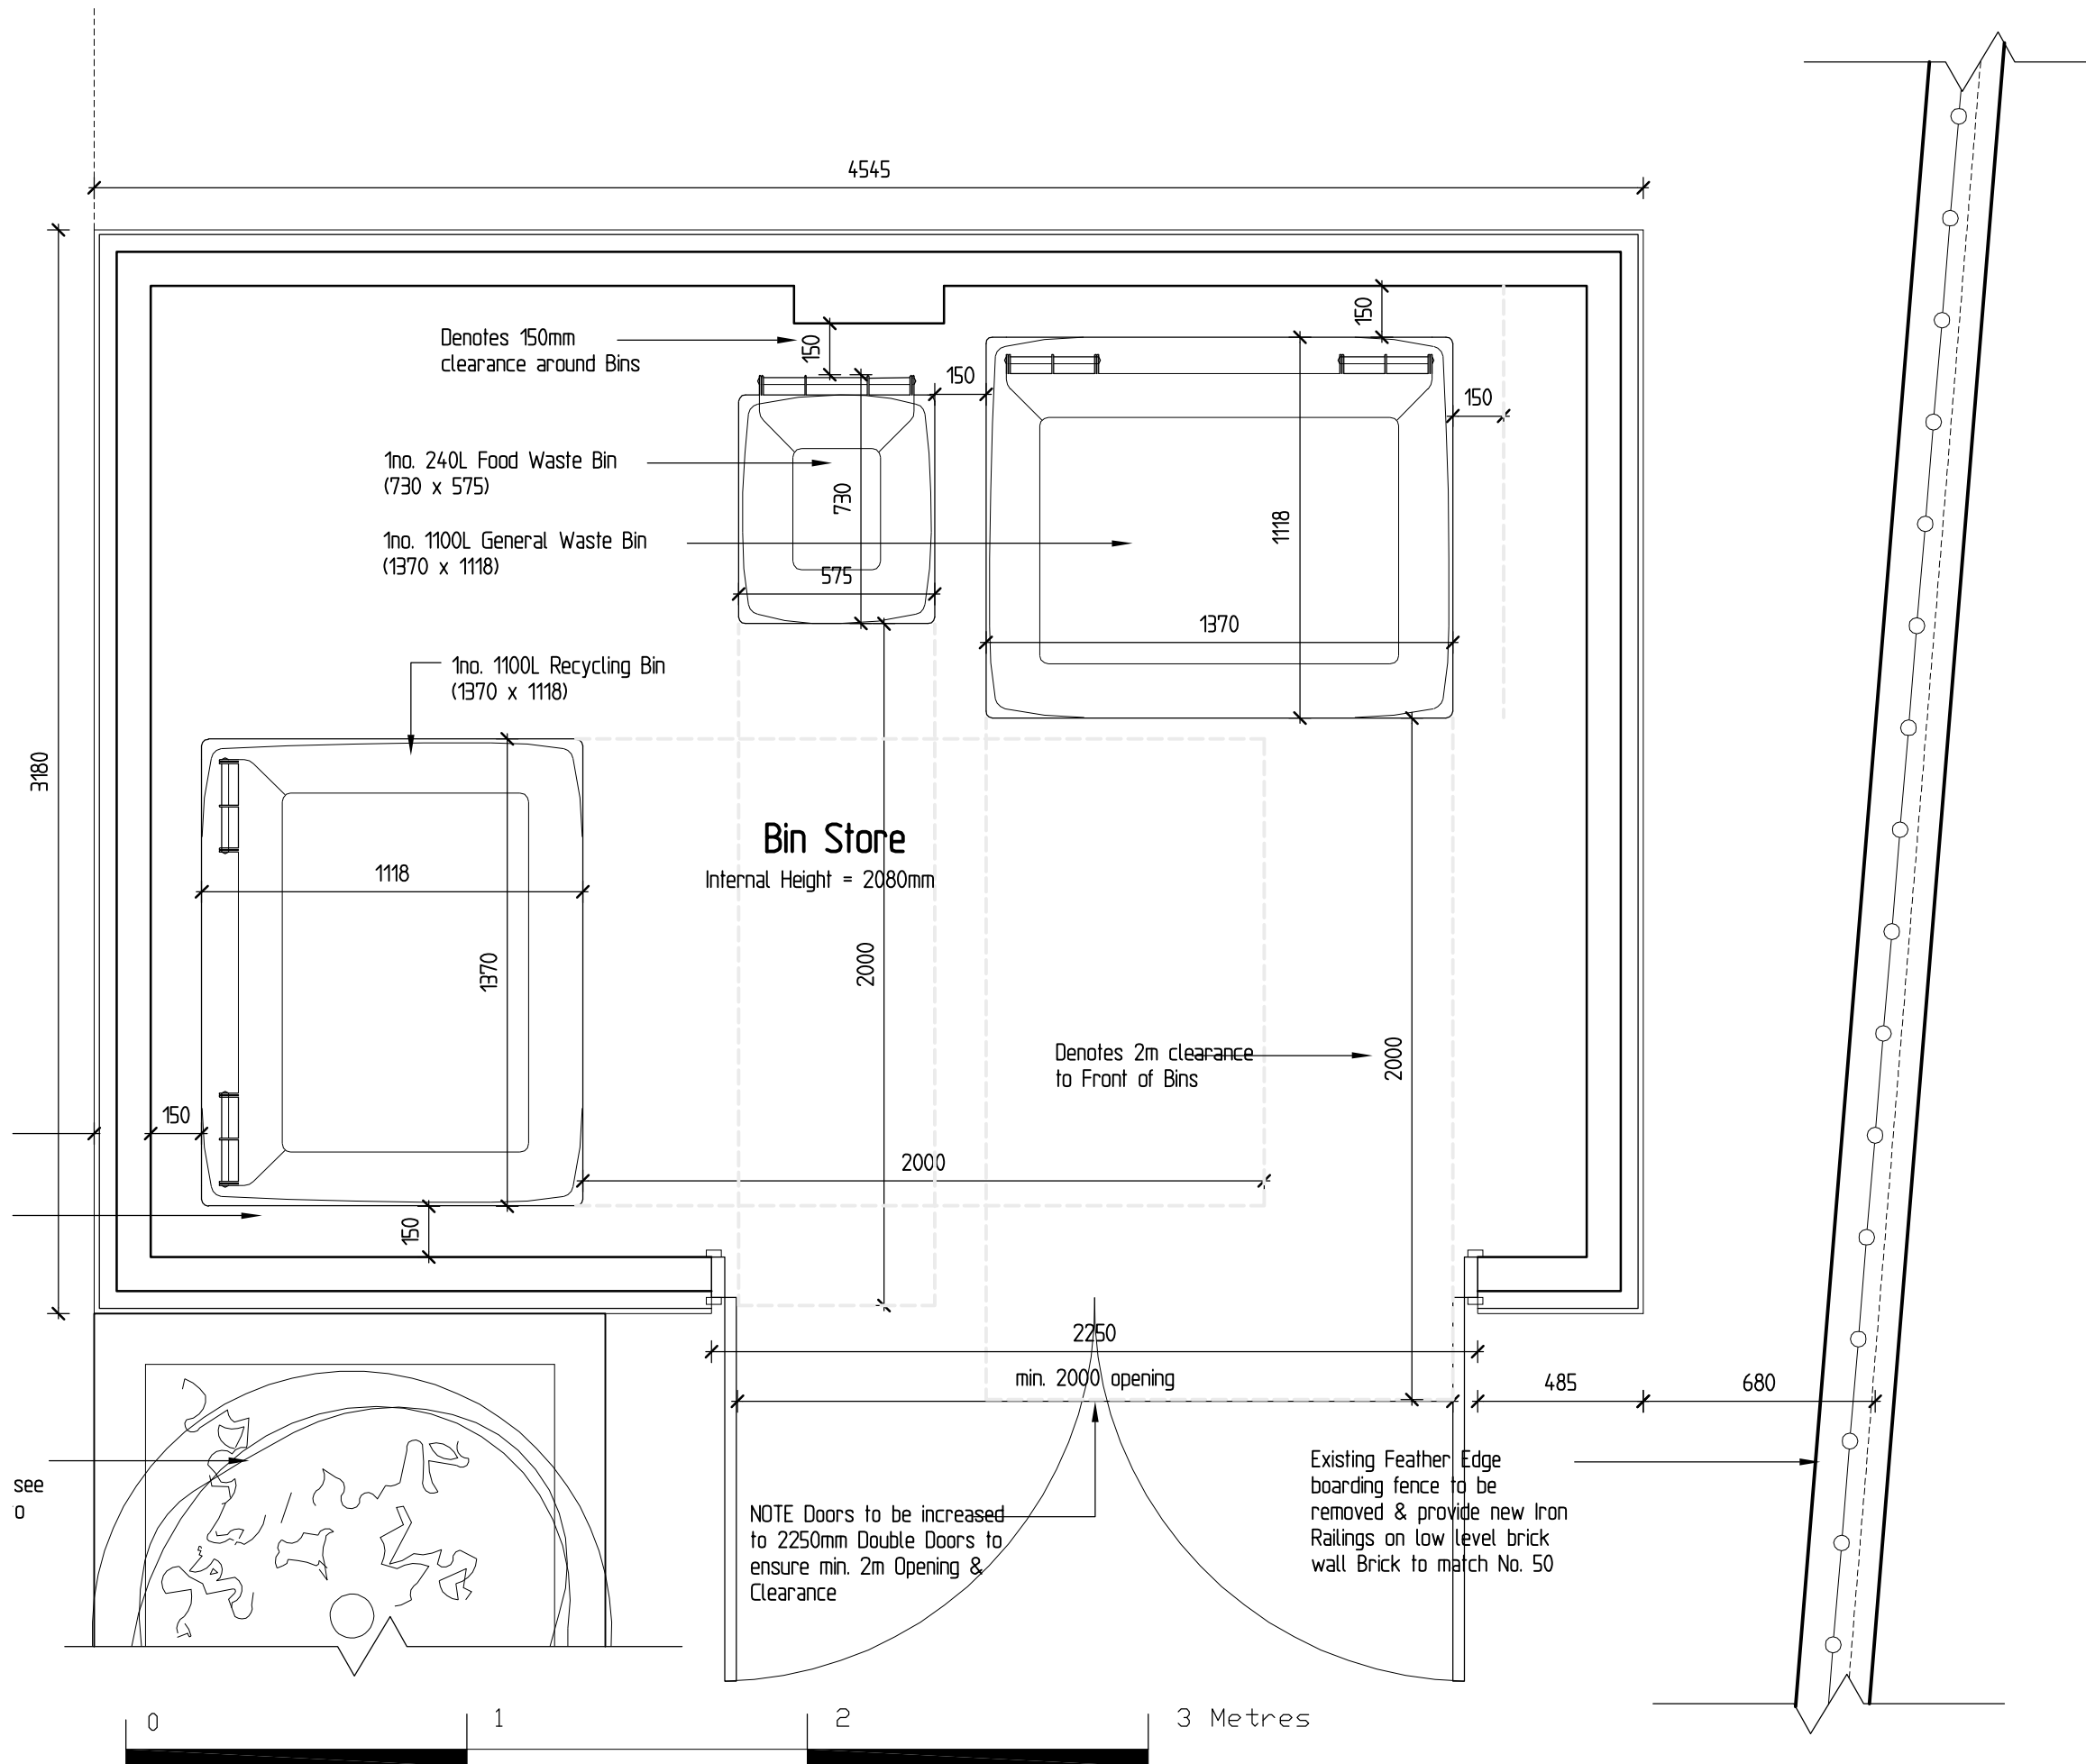

Bin Store Plan



GREG Farrell
Building & Design Consultant
Planning, Building Regulations & Structural Design

43 Wendover Way,
Tilehurst, Reading,
Berks RG30 4RU
Tel & Fax: 0118 941 6249
Mobile: 07967 009862
greg@gregfarrell.co.uk

Rev.	Description	Date
A	Bin Store Dimensions added	24-07-2025
B	Fence & Landscape alterations	25-07-2025

JOB TITLE

**40-48 Mount Pleasant
Reading, RG1 2TD**

TITLE

Bin Store

SCALE	DATE	DRAWING No.
1:20 1:50	July 2025	01 B