0 1 2 3 4 5m 10 15 20m

SCALE 1:200

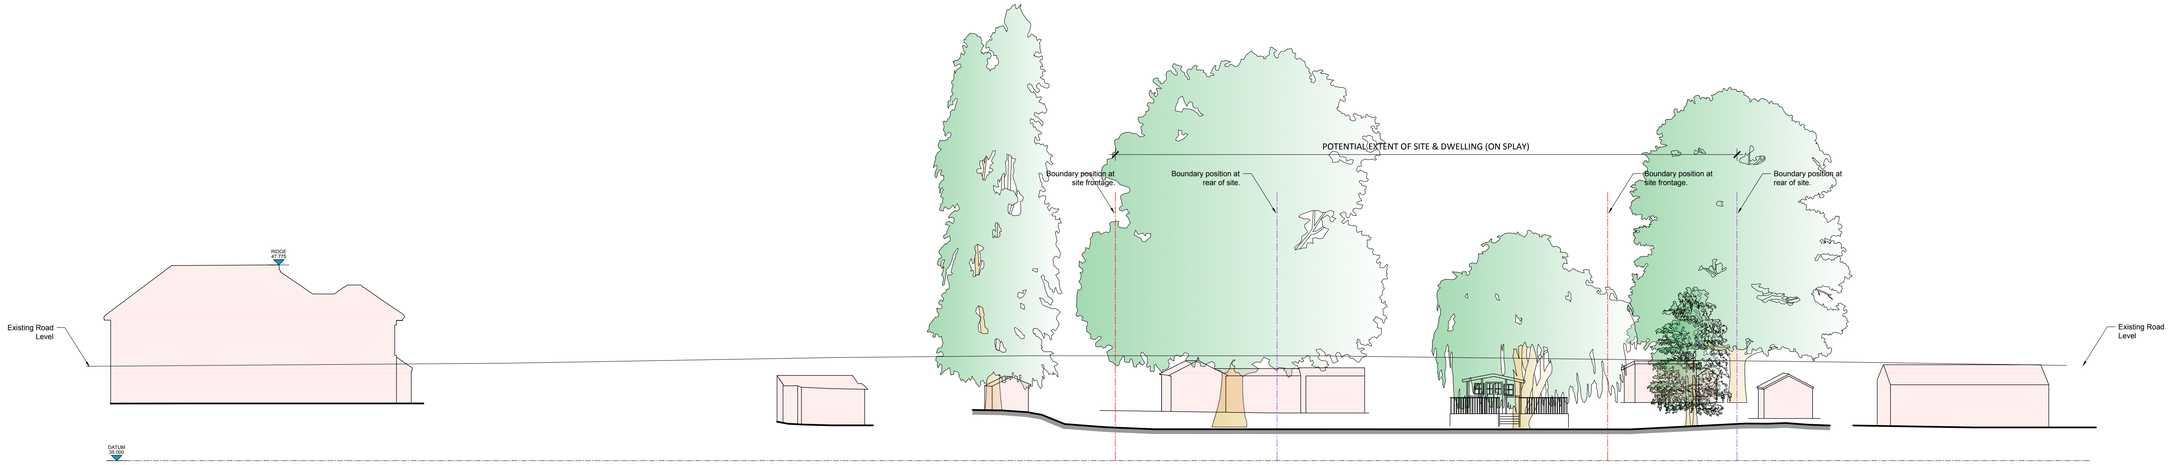

DARLAND

THE GALLANTS (BEYOND)

No. 45

EXISTING SOUTH ELEVATION

DARLAND

THE GALLANTS (BEYOND)

No. 45

PROPOSED SOUTH ELEVATION

REV.	DATE	REVISIONS:	REV.	DATE	REVISIONS:

© COPYRIGHT EXISTS ON THE DESIGNS AND INFORMATION SHOWN ON THIS DRAWING
This drawing may be scaled or cross referenced to the scale bar for planning application purposes only. Do not scale for any other purpose,use figured dimensions only.Subject to site survey and all necessary consents.
All dimensions to be checked by user and any discrepancies,errors or omissions to be reported to Twenty20 Architecture Ltd before work commences.This drawing is to be read in conjunction with all other relevant materials.

CLIENT: MR SKEHIN		PROJECT: LAND ADJACENT TO THE GALLANTS, THE WARREN, CAVERSHAM	
SCALE: 1:100 (A1 ORIGINAL)		DRAWING: EXISTING AND PROPOSED REAR STREET ELEVATIONS	
DRAWN: CdeO	JOB NO:	DRAWING NO:	REVISION:
DATE: MAR' 25	25 / P0293	106	A

TWENTY-20 : Architecture : Interiors : Vision
+44 (0) 1344 513514
admin@2020architecture.co.uk
www.2020architecture.co.uk
Old Boundary House, London Road, Sunningdale, Berkshire, SL5 0DJ

PLANNING APPLICATION DRAWING