


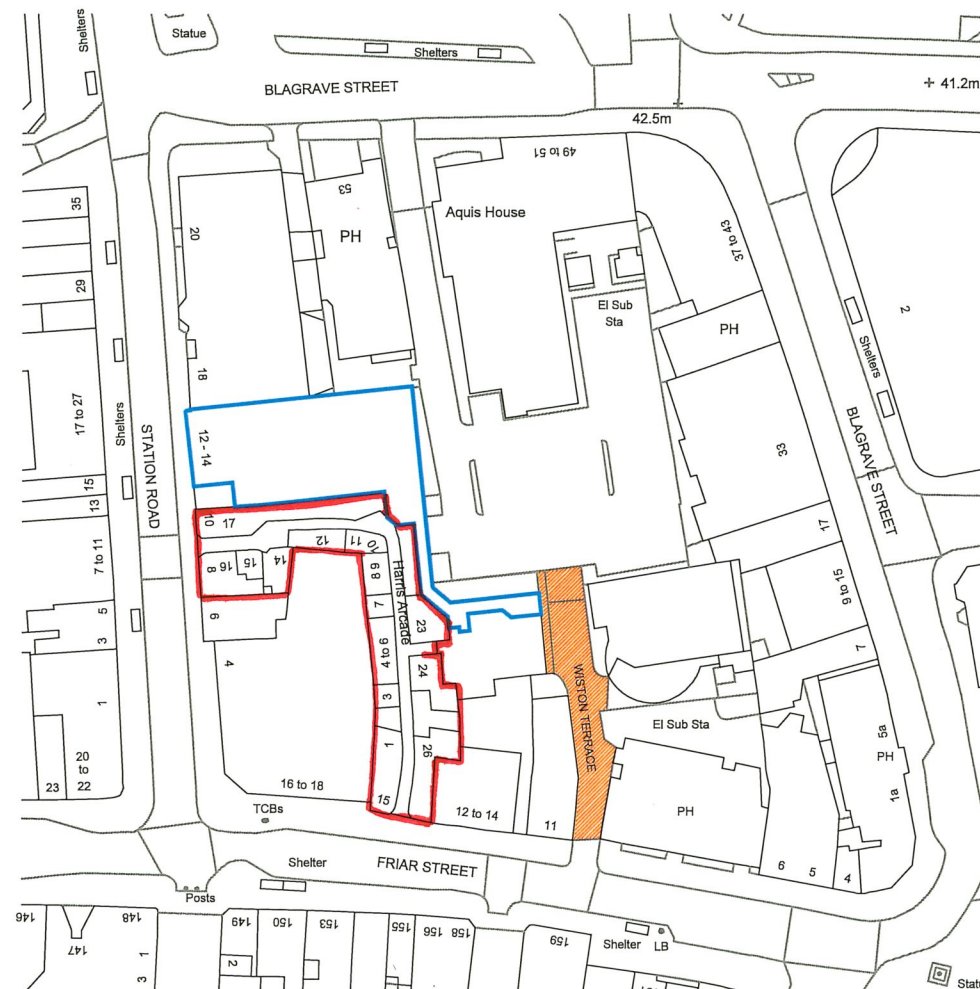

Location Plan
1:1250 @ A3

- Property Demise
- ▨ Emergency Escape Rights

Rev	Date	Description	By	Checked
-----	------	-------------	----	---------



Thames Valley Surveying

Green Bank, University of Reading London Road
Campus, London Road, Reading, RG1 5AQ
T. 01189 869 531
W. www.thamesvalleysurveying.co.uk

Client: MAPP Building Consultancy LLP

Project: ~~Revolution, 42-44 Station Road, Reading~~ **Harris Arcade**

Title: Lease Plan 01

Drawn by: LL

Date: 11/04/23

Scale: 1:1250@A3

Drawing Ref: 230120-01

Revision:

1:1250
0 5 10 15 20 30 40 50M

