



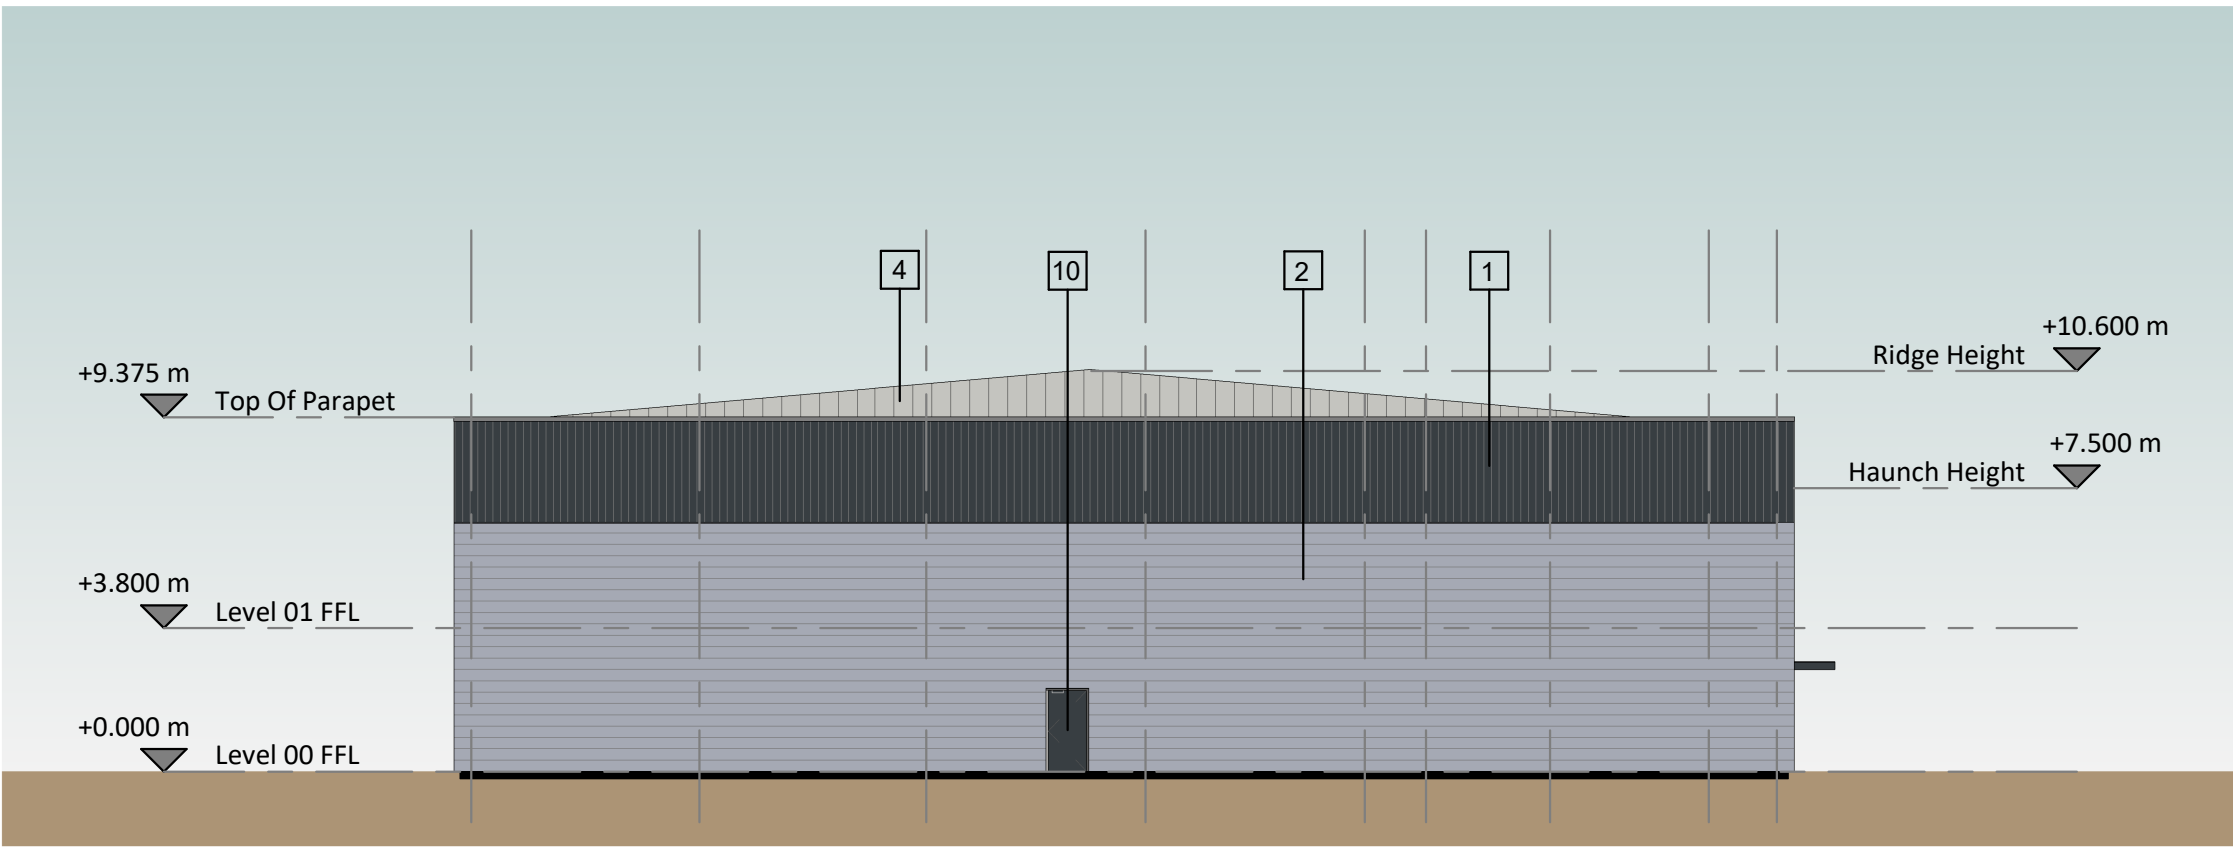


WEST ELEVATION

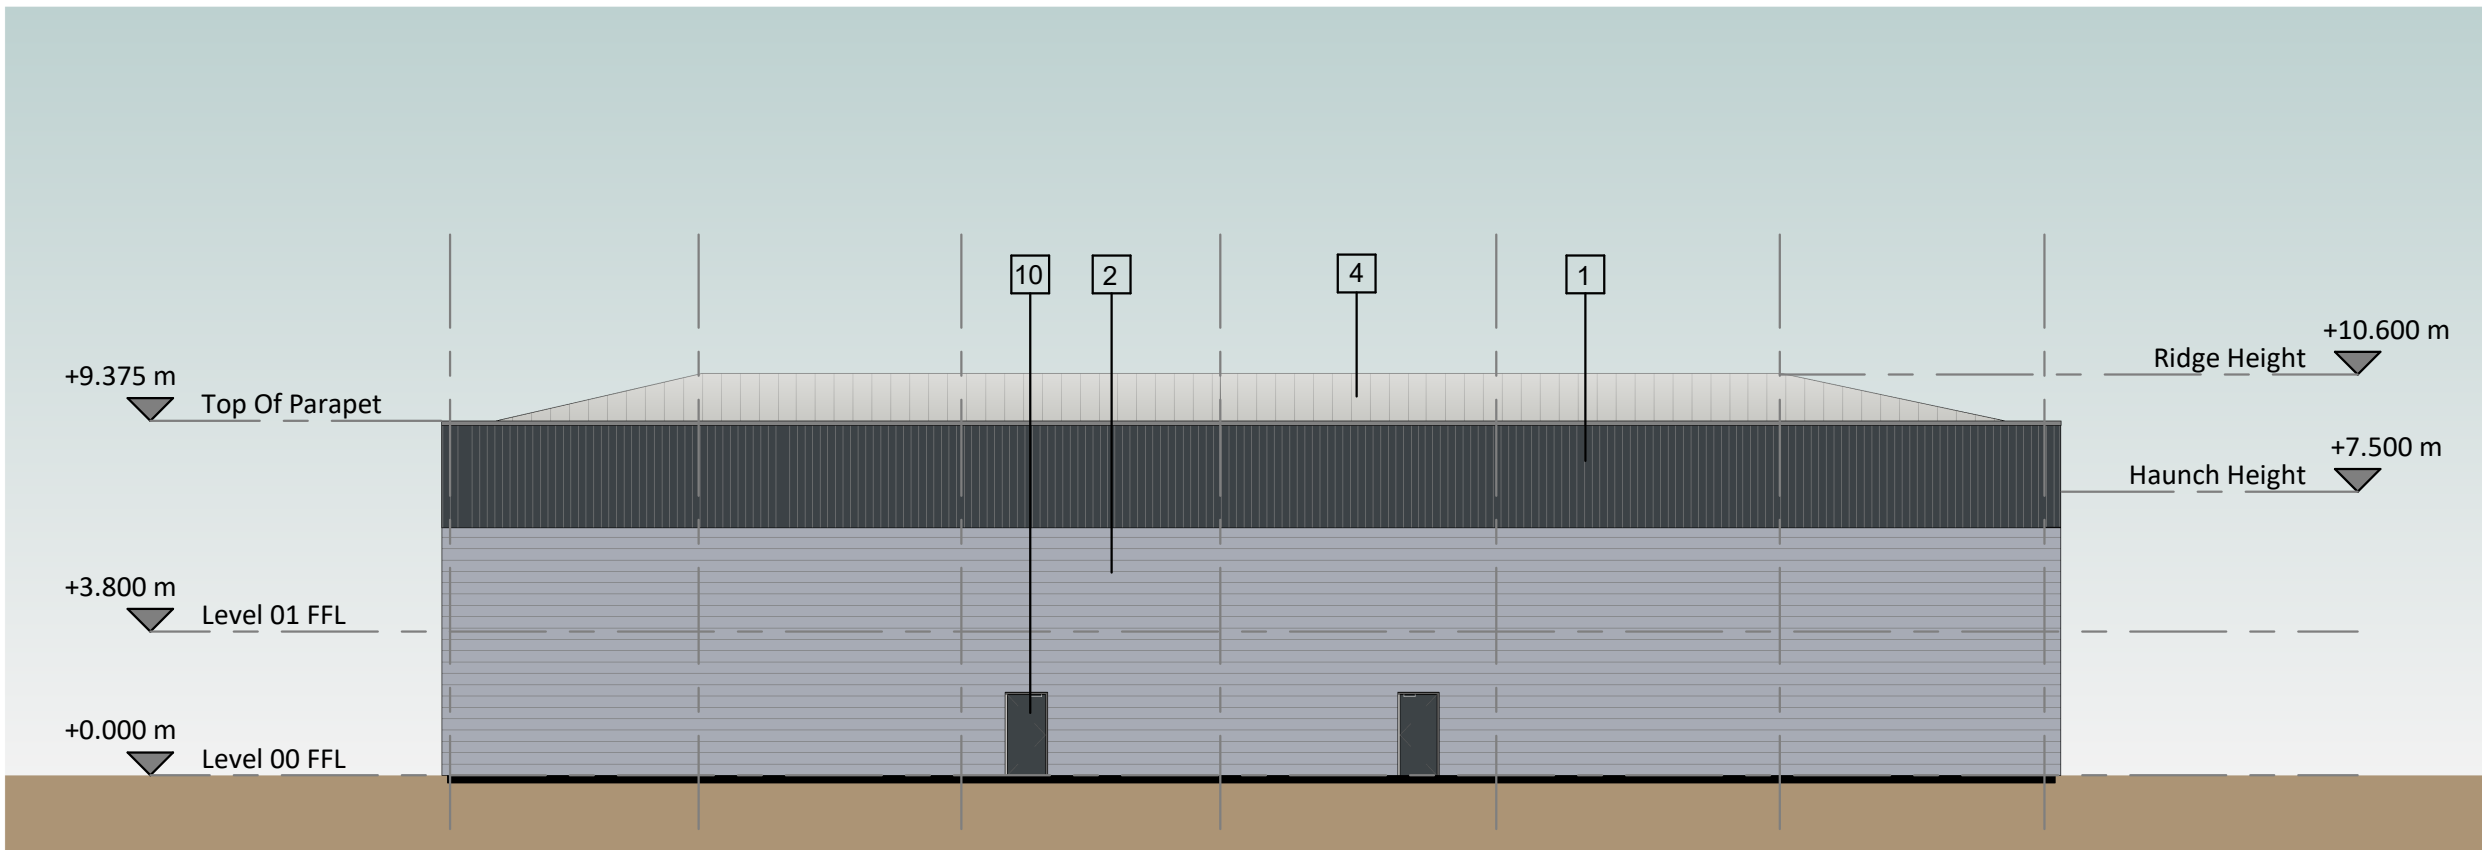


NORTH ELEVATION




EAST ELEVATION

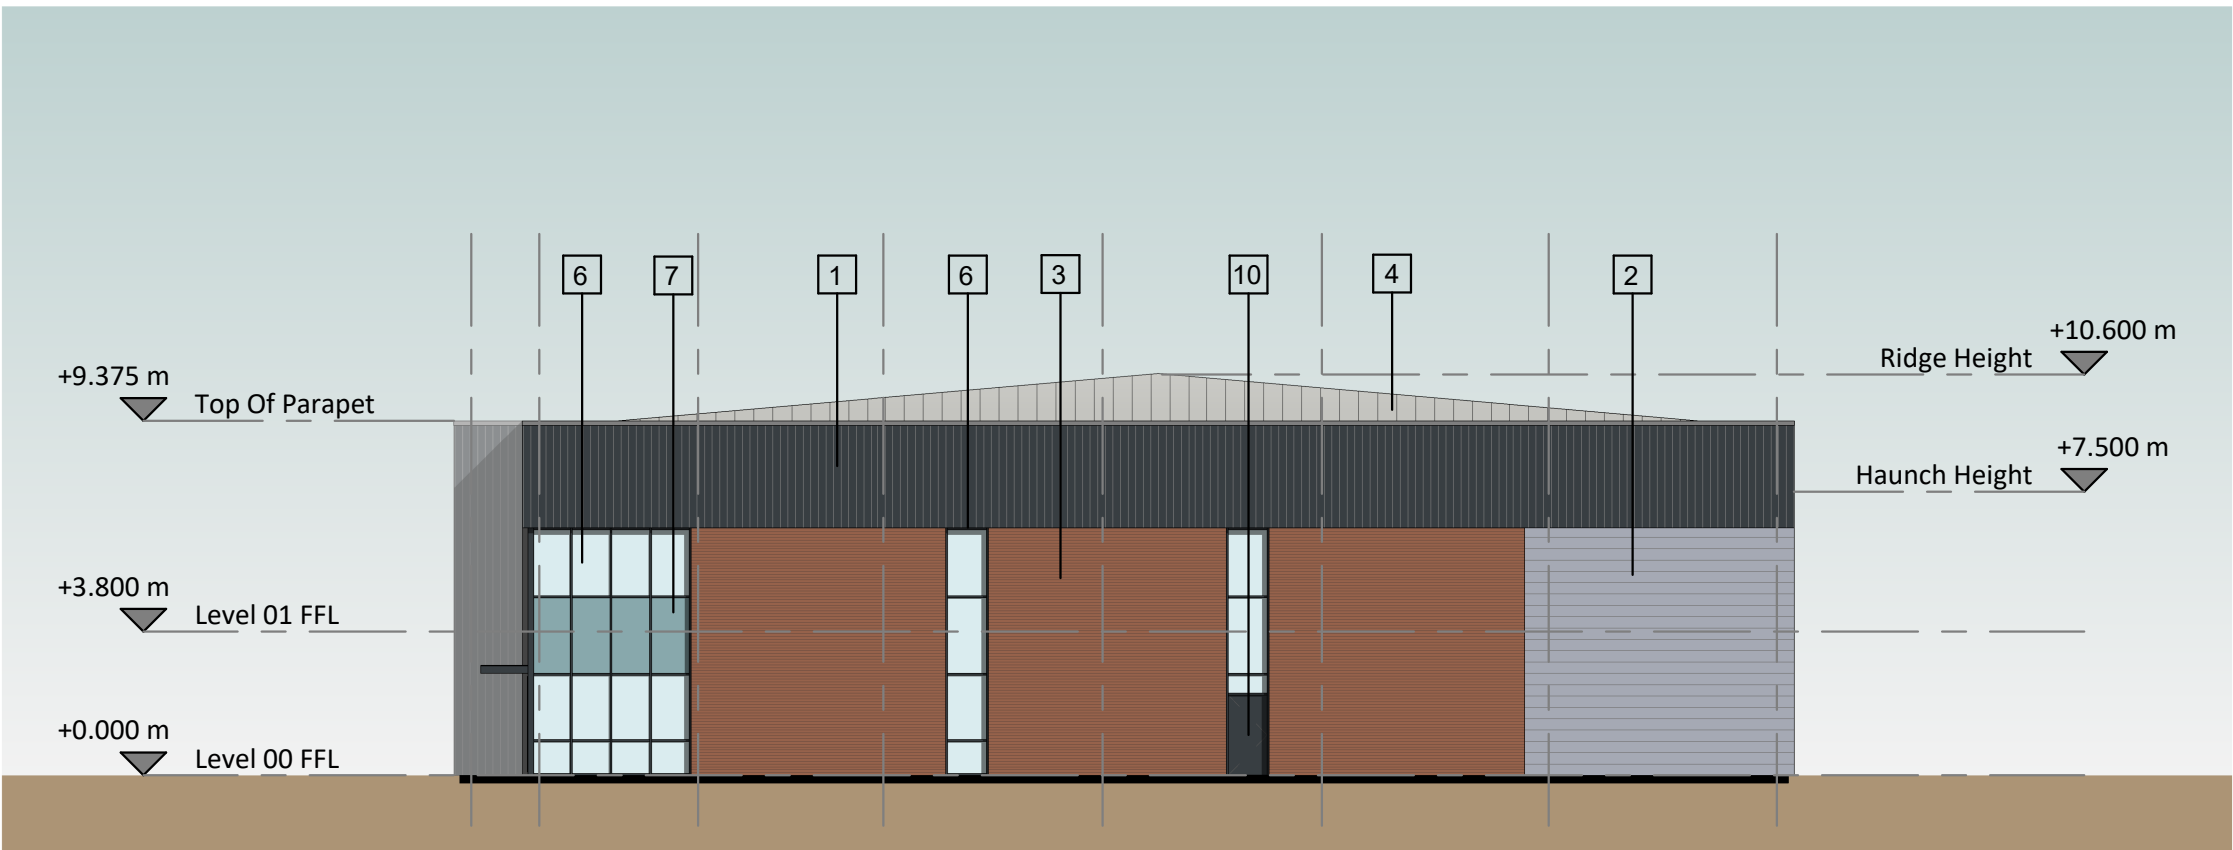

SOUTH ELEVATION

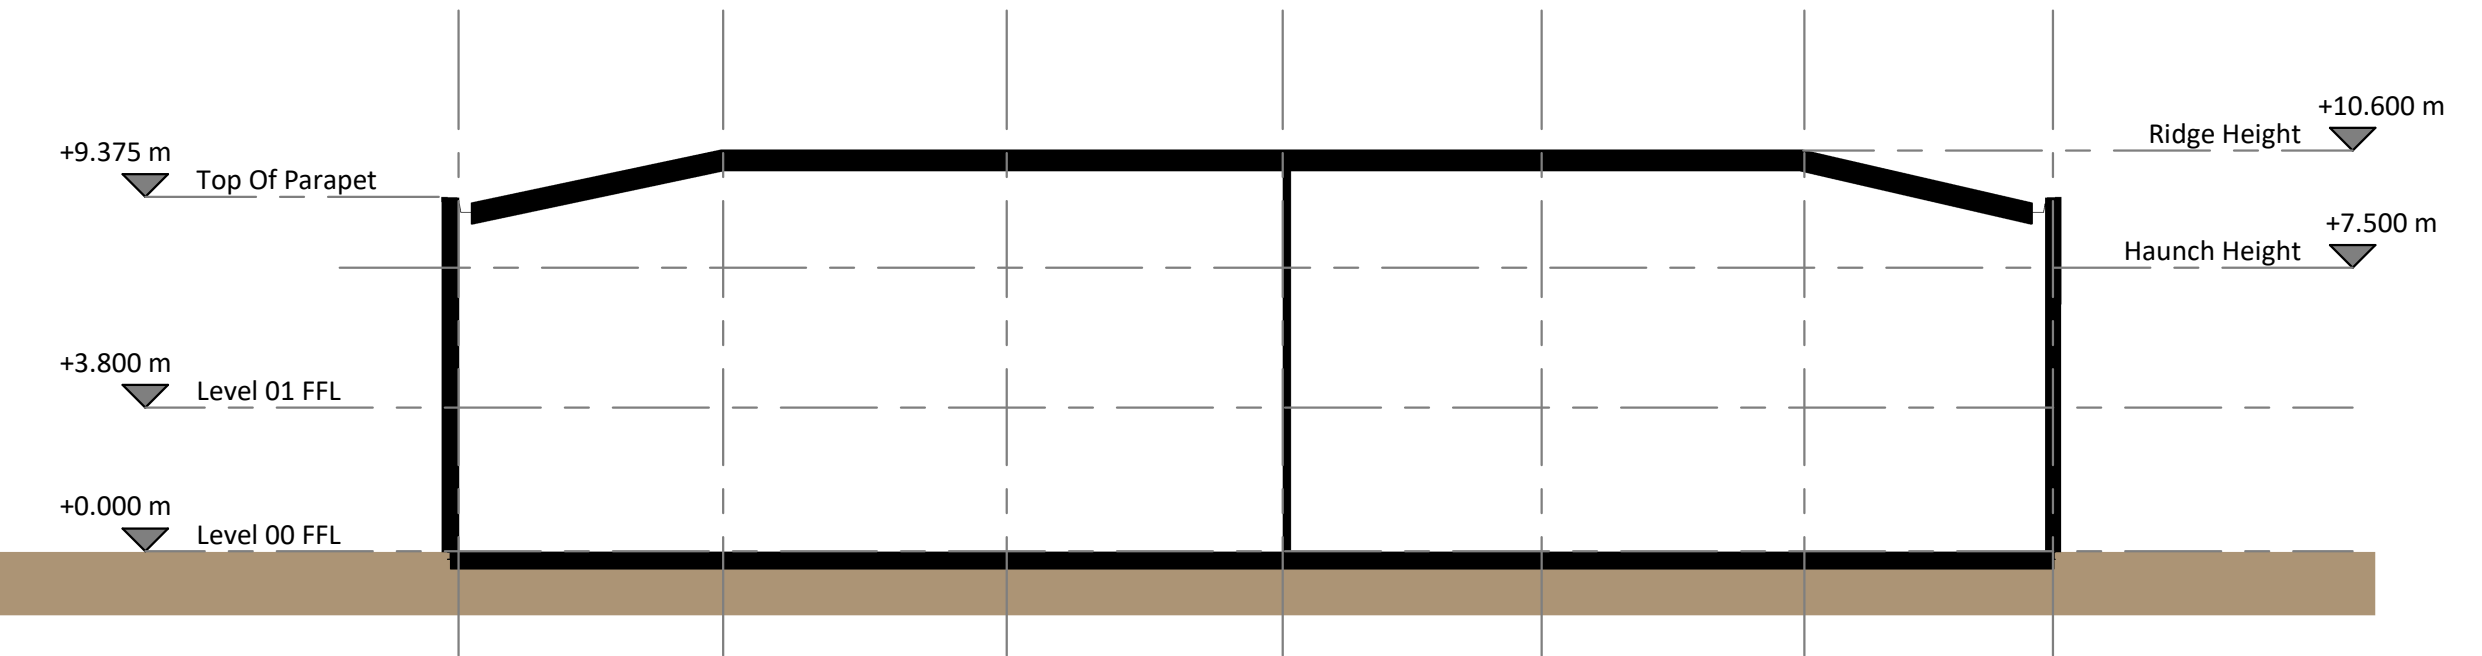

LONG SECTION

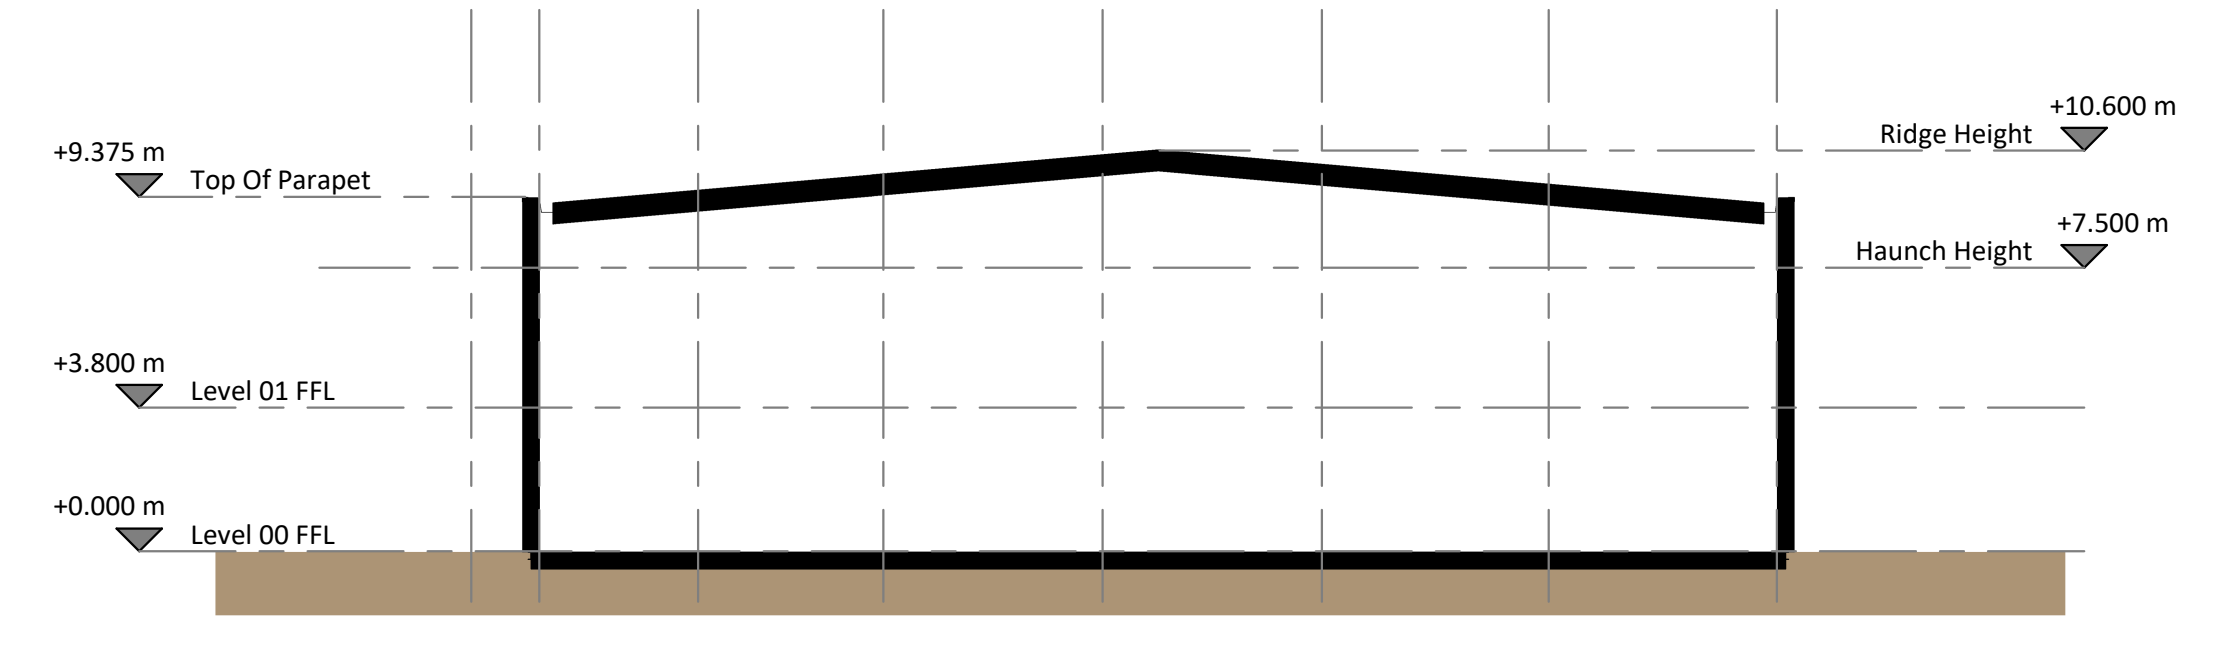

SHORT SECTION

MATERIALS KEY

- 1 METAL PROFILED CLADDING VERTICALLY LAID (ANTHRACITE GREY RAL 7016)
- 2 METAL PROFILED MICRORIB CLADDING HORIZONTALLY LAID (METALLIC SILVER)
- 3 RED BRICK SLIPS
- 4 BUILT UP PROFILED ROOF (GOOSEWING GREY RAL 7038)
- 5 ALUMINIUM FRAMED ENTRANCE DOORS POWDER COATED ANTHRACITE GREY RAL 7016
- 6 ALUMINIUM FRAMED WINDOWS POWDER COATED ANTHRACITE GREY RAL 7016
- 7 CERAMIC BACKED GLAZED PANEL
- 8 LOADING DOORS (INSULATED) ANTHRACITE GREY RAL 7016
- 9 BOLLARDS YELLOW
- 10 STEEL PERSONNEL DOORS ANTHRACITE GREY RAL 7016
- 11 PROPRIETARY CANOPY ABOVE UNIT ENTRANCE
- 12 SIGNAGE ZONE NOTE: SIGNAGE ZONE SHOWN INDICATIVELY ONLY
- 13 UNIT NUMERALS NOTE: NUMERALS SHOWN INDICATIVELY ONLY. ACTUAL NUMBERING AND APPEARANCE MAY DIFFER.