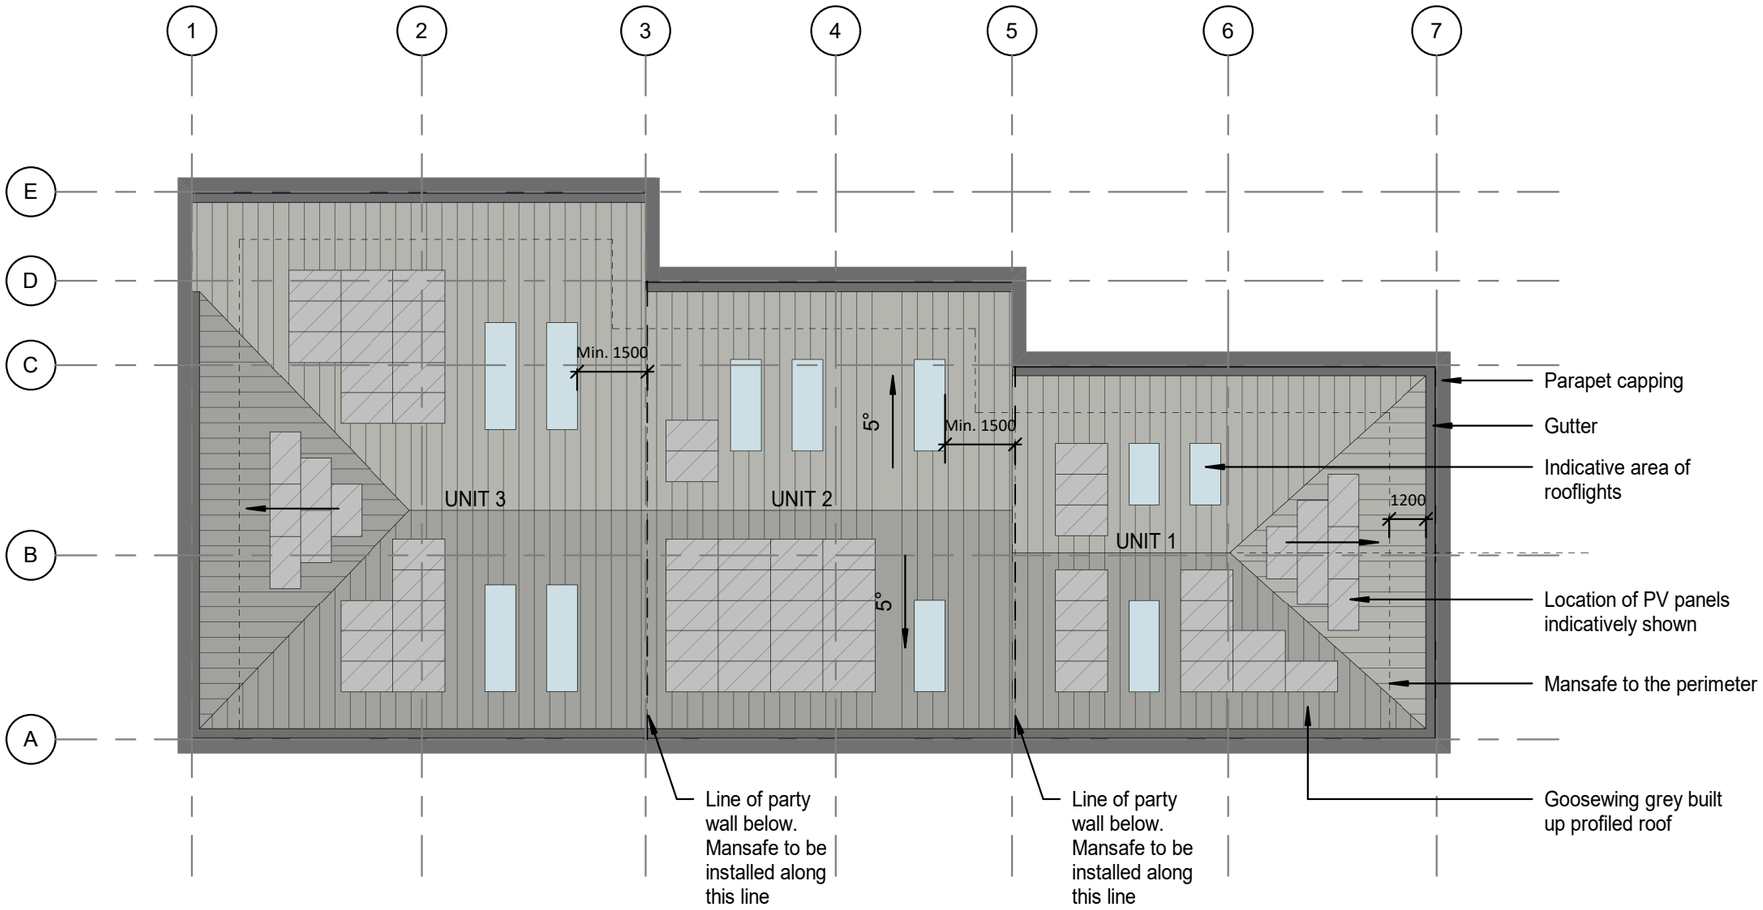

ROOF PLAN

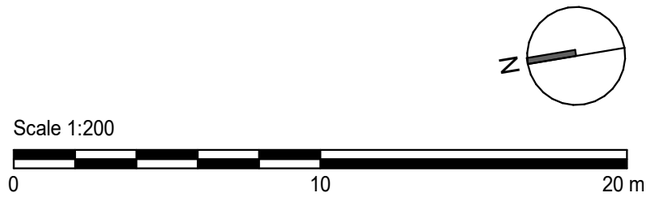

Milton Keynes 01908 305246
London 0203 5953540
prc-group.com
info@prc-group.com

Architecture
Landscape
Town Planning
Masterplanning
Urban Design

Revisions:		Drawn/Chkd:	Date:

Client: V7 ASSET MANAGEMENT

Project Name: MEADOW ROAD, READING

Drawing Title: PROPOSED ROOF PLAN UNITS 1-3

Job No: 11677	Status:	Project Stage: PL	
First Issue Date: MAY 25	Scale: 1 : 200	Lead/Checked: ME	
Project: MEAD	Originator: PRC	Zone: -	Level: /
Type: -	Role: -	Drg. No: PL019	Rev:
BIM File Name: MEAD-PRC-ZZ-ZZ-M3-A-010000			

© The copyright of the drawings and designs contained therein remains vested in the PRC Group. Figured dimentions only are to be used. All Dimensions to be checked onsite. Differences between drawings and between drawings and specification or bills of quantities to be reported to the PRC Group.