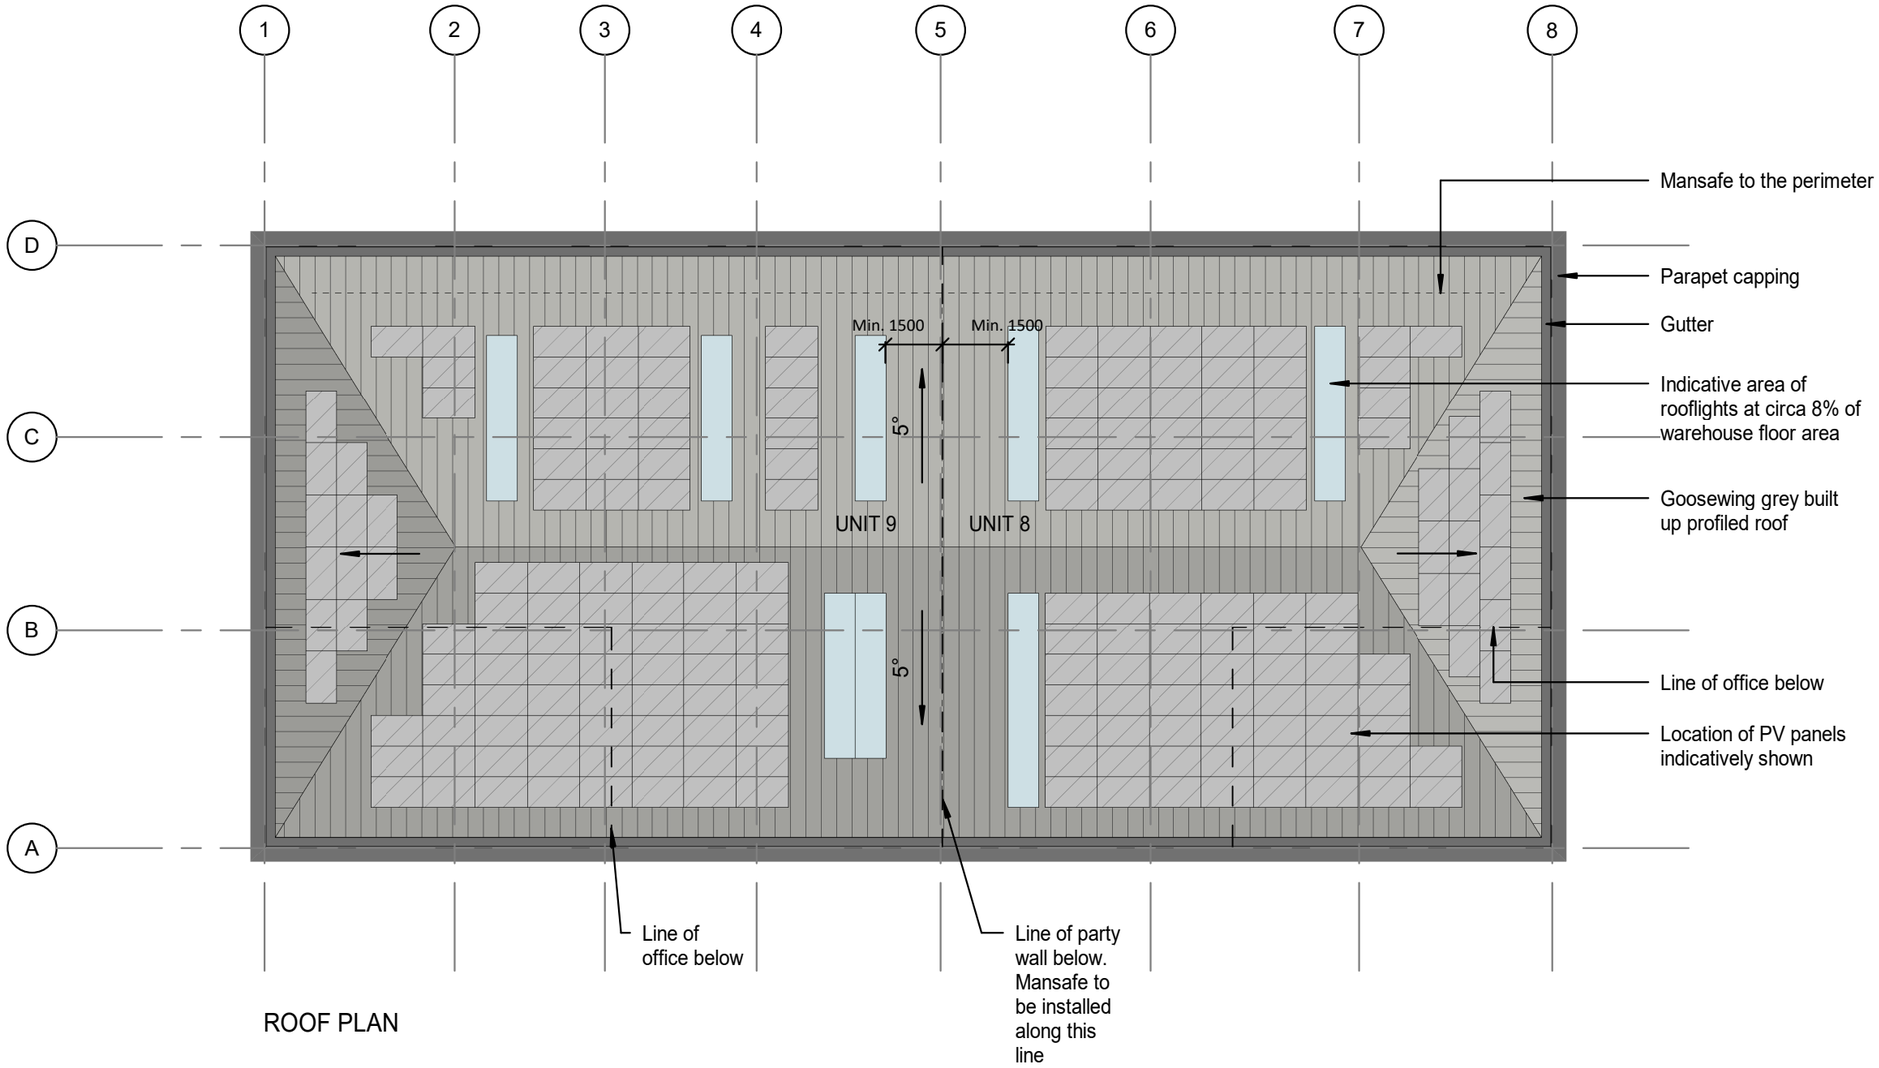

ROOF PLAN

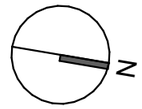

Scale 1:200

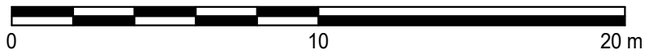

Milton Keynes 01908 305246

London 0203 5953540

prc-group.com

info@prc-group.com

Architecture
Landscape
Town Planning
Masterplanning
Urban Design

Revisions:		Drawn/Chkd:	Date:

Client: V7 ASSET MANAGEMENT

Project Name : MEADOW ROAD, READING

Drawing Title: PROPOSED ROOF PLAN UNITS 8-9

Job No:	11677	Status:		Project Stage:	PL
First Issue Date:	MAY 25	Scale:	1 : 200	Lead/Checked:	ME

Project:	Originator:	Zone:	Level:	Type:	Role:	Drg. No:	Rev:
MEAD -	PRC -	/ -				PL021	

BIM File Name: MEAD-PRC-ZZ-ZZ-M3-A-030000

PRC

© The copyright of the drawings and designs contained therein remains vested in the PRC Group. Figured dimentions only are to be used. All Dimensions to be checked onsite. Differences between drawings and between drawings and specification or bills of quantities to be reported to the PRC Group.