




SECTION AA
SCALE 1:200




SECTION BB
SCALE 1:200




SECTION CC
SCALE 1:200

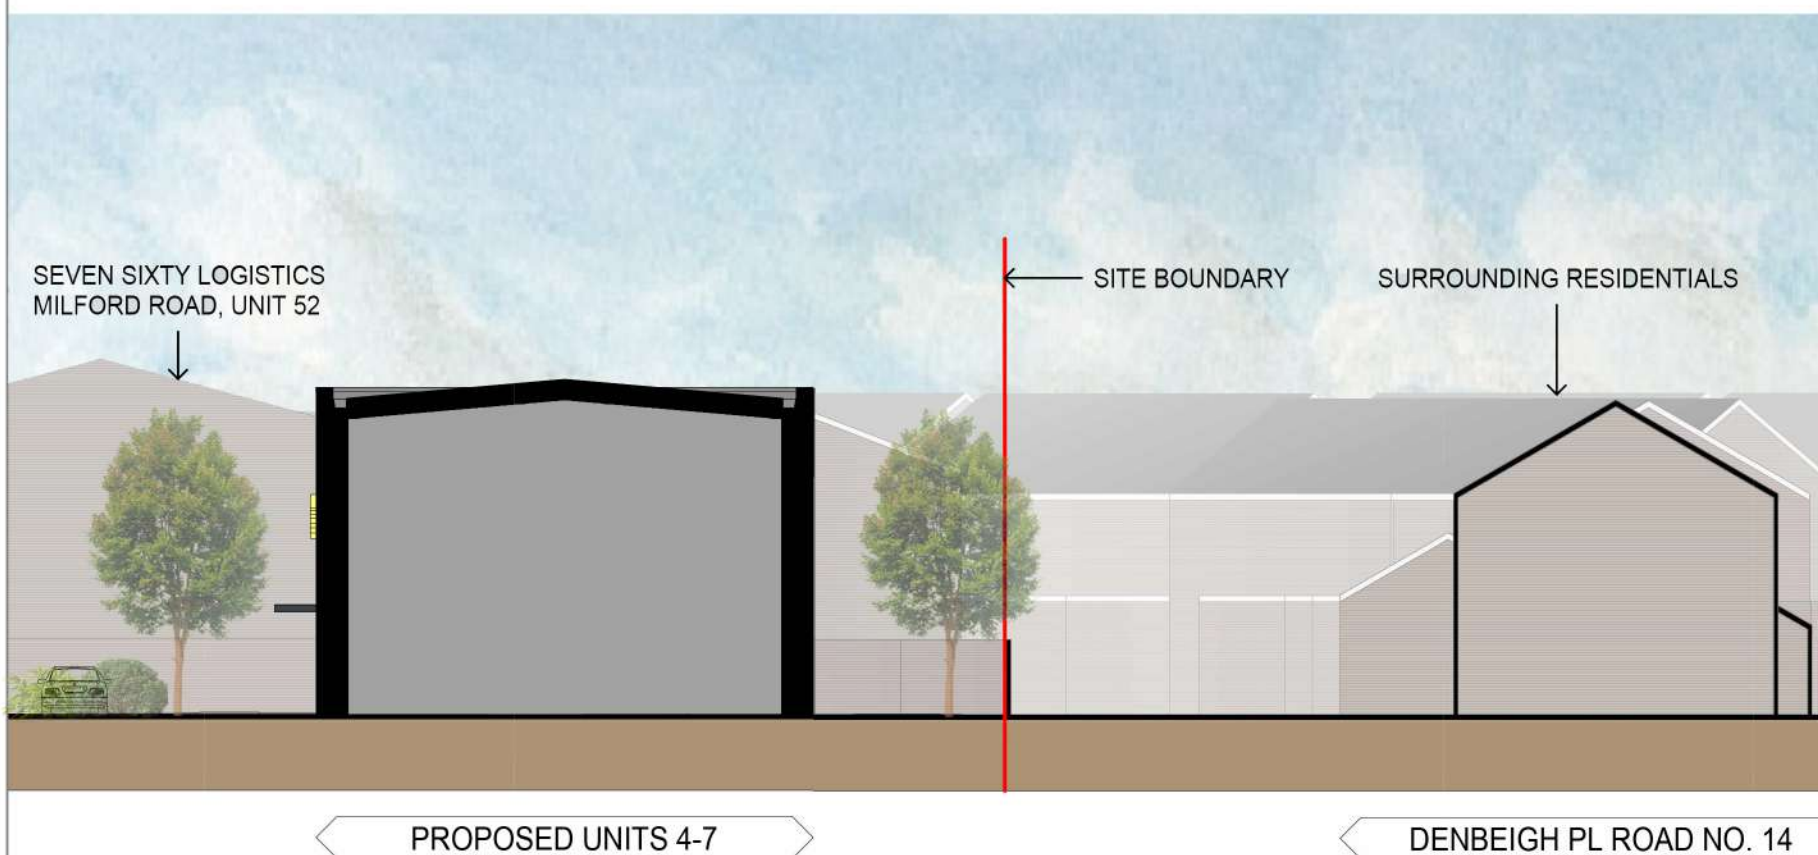


SECTION DD
SCALE 1:200

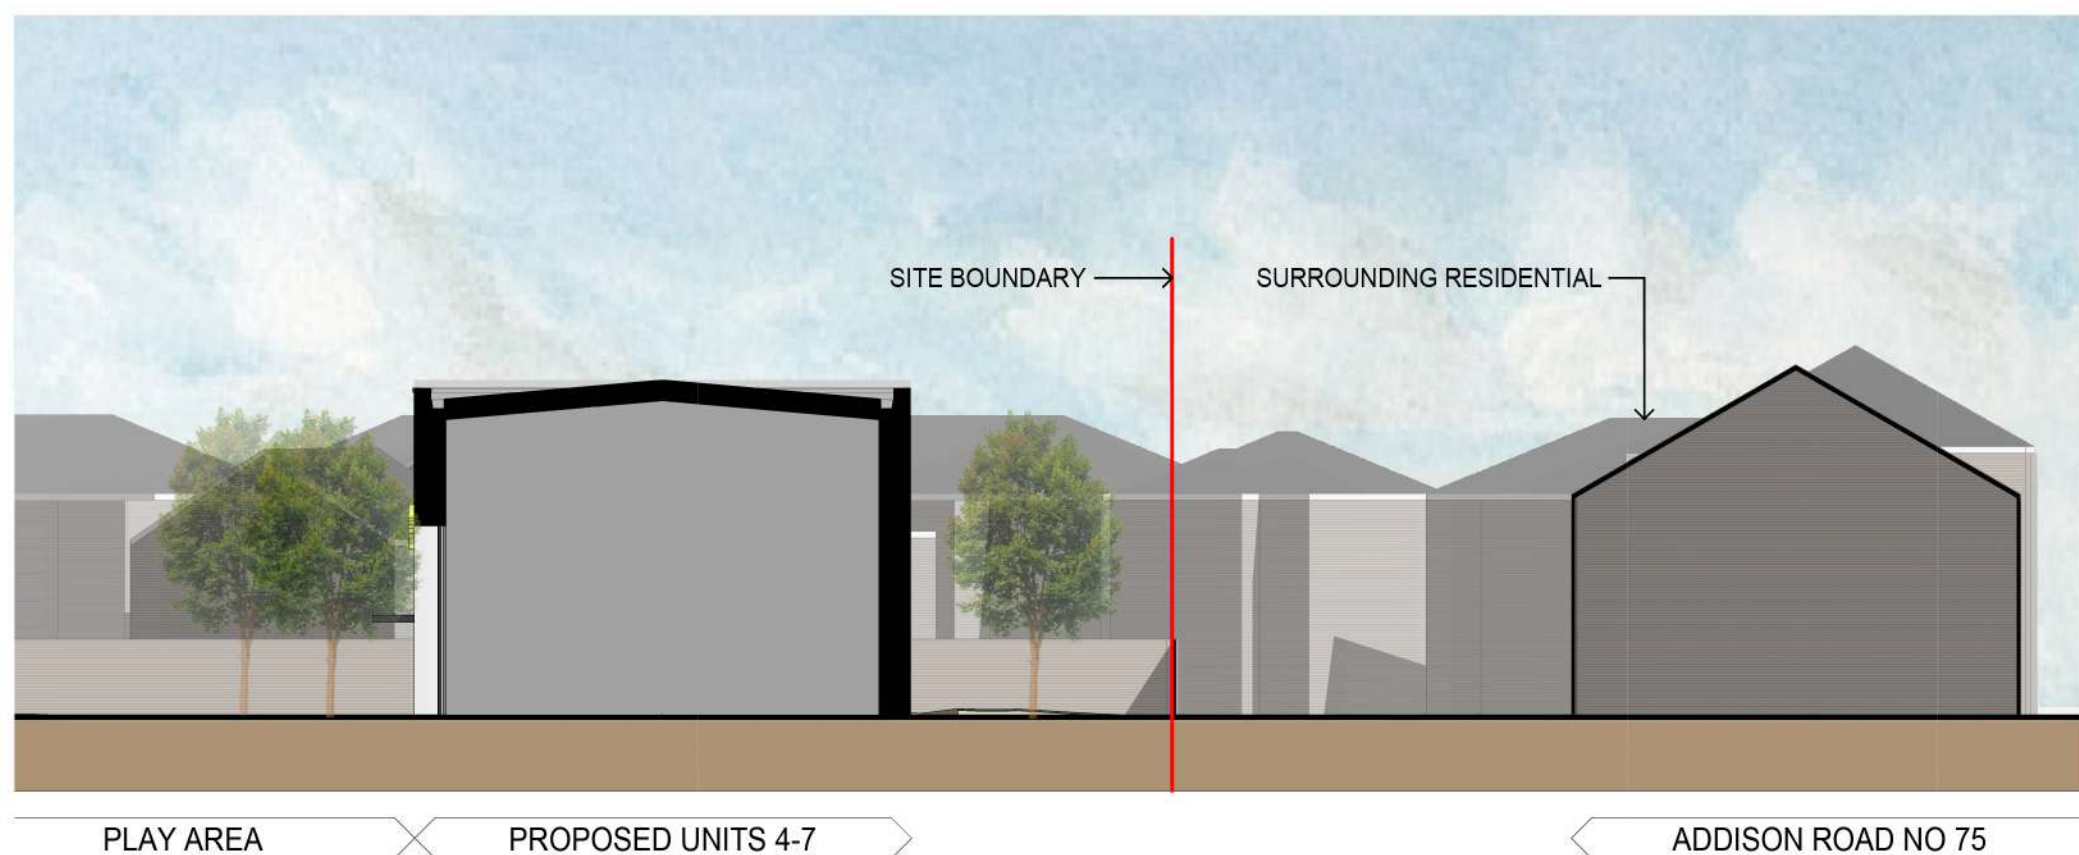


SECTION EE
SCALE 1:200

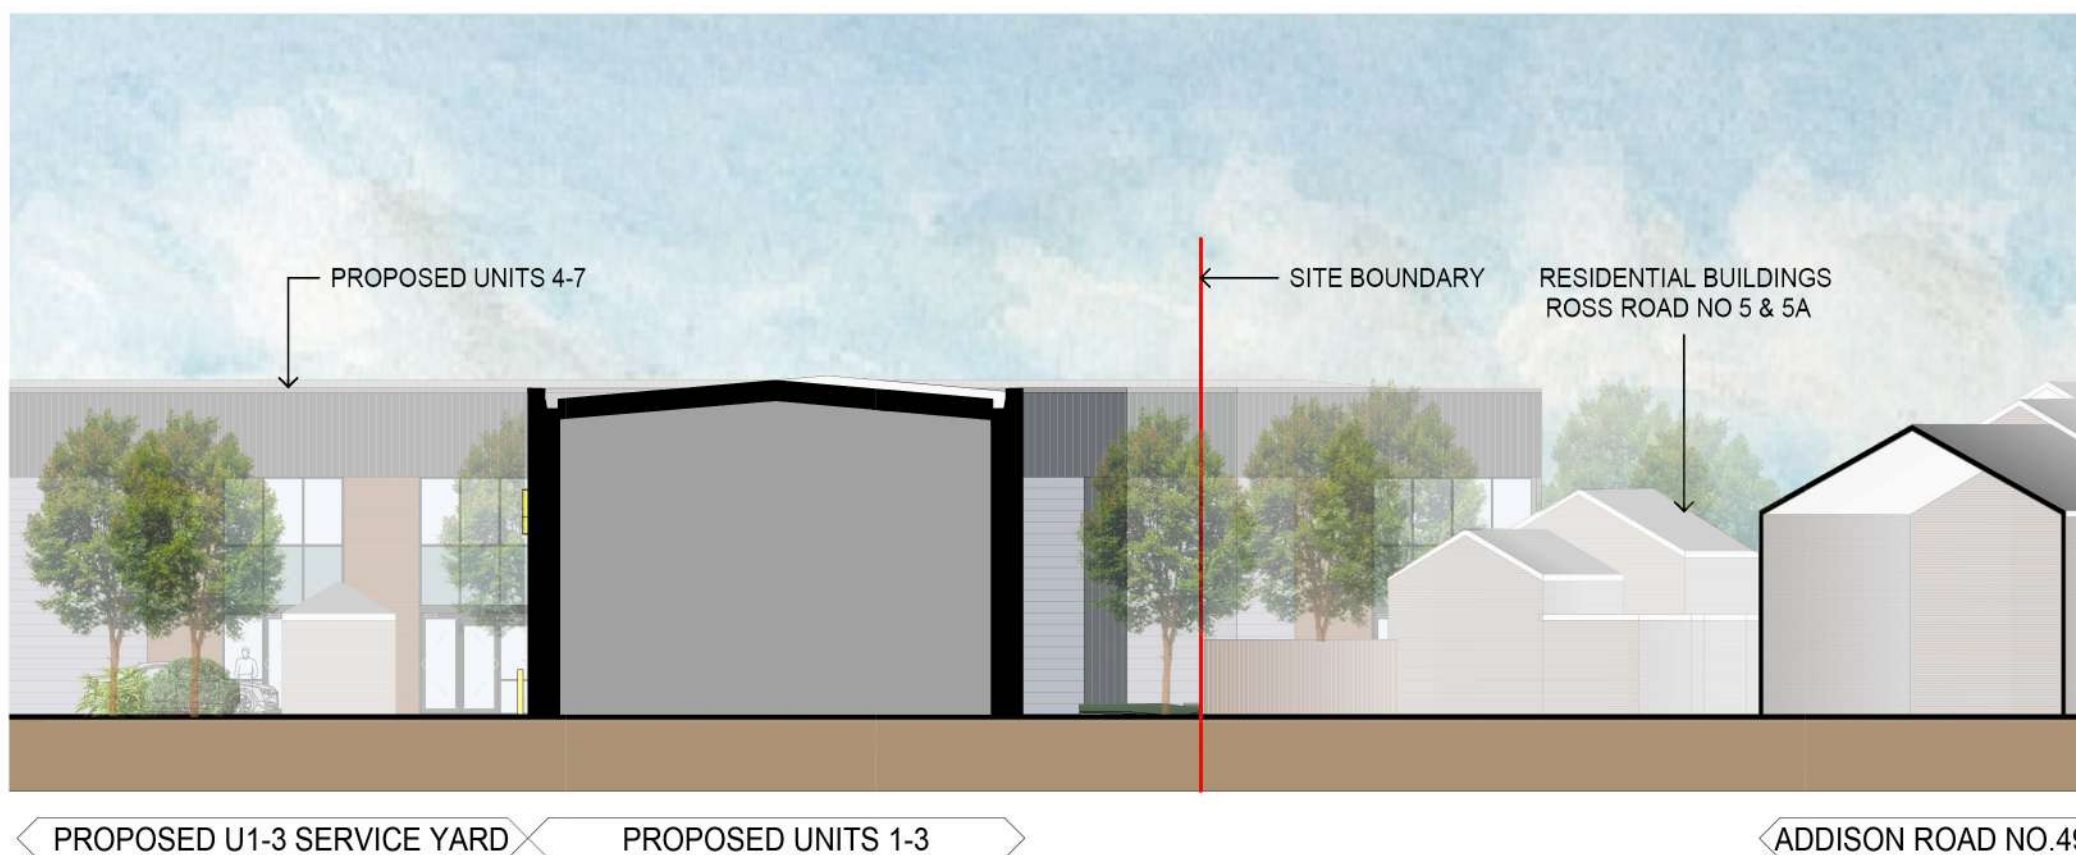

SECTION FF
SCALE 1:200

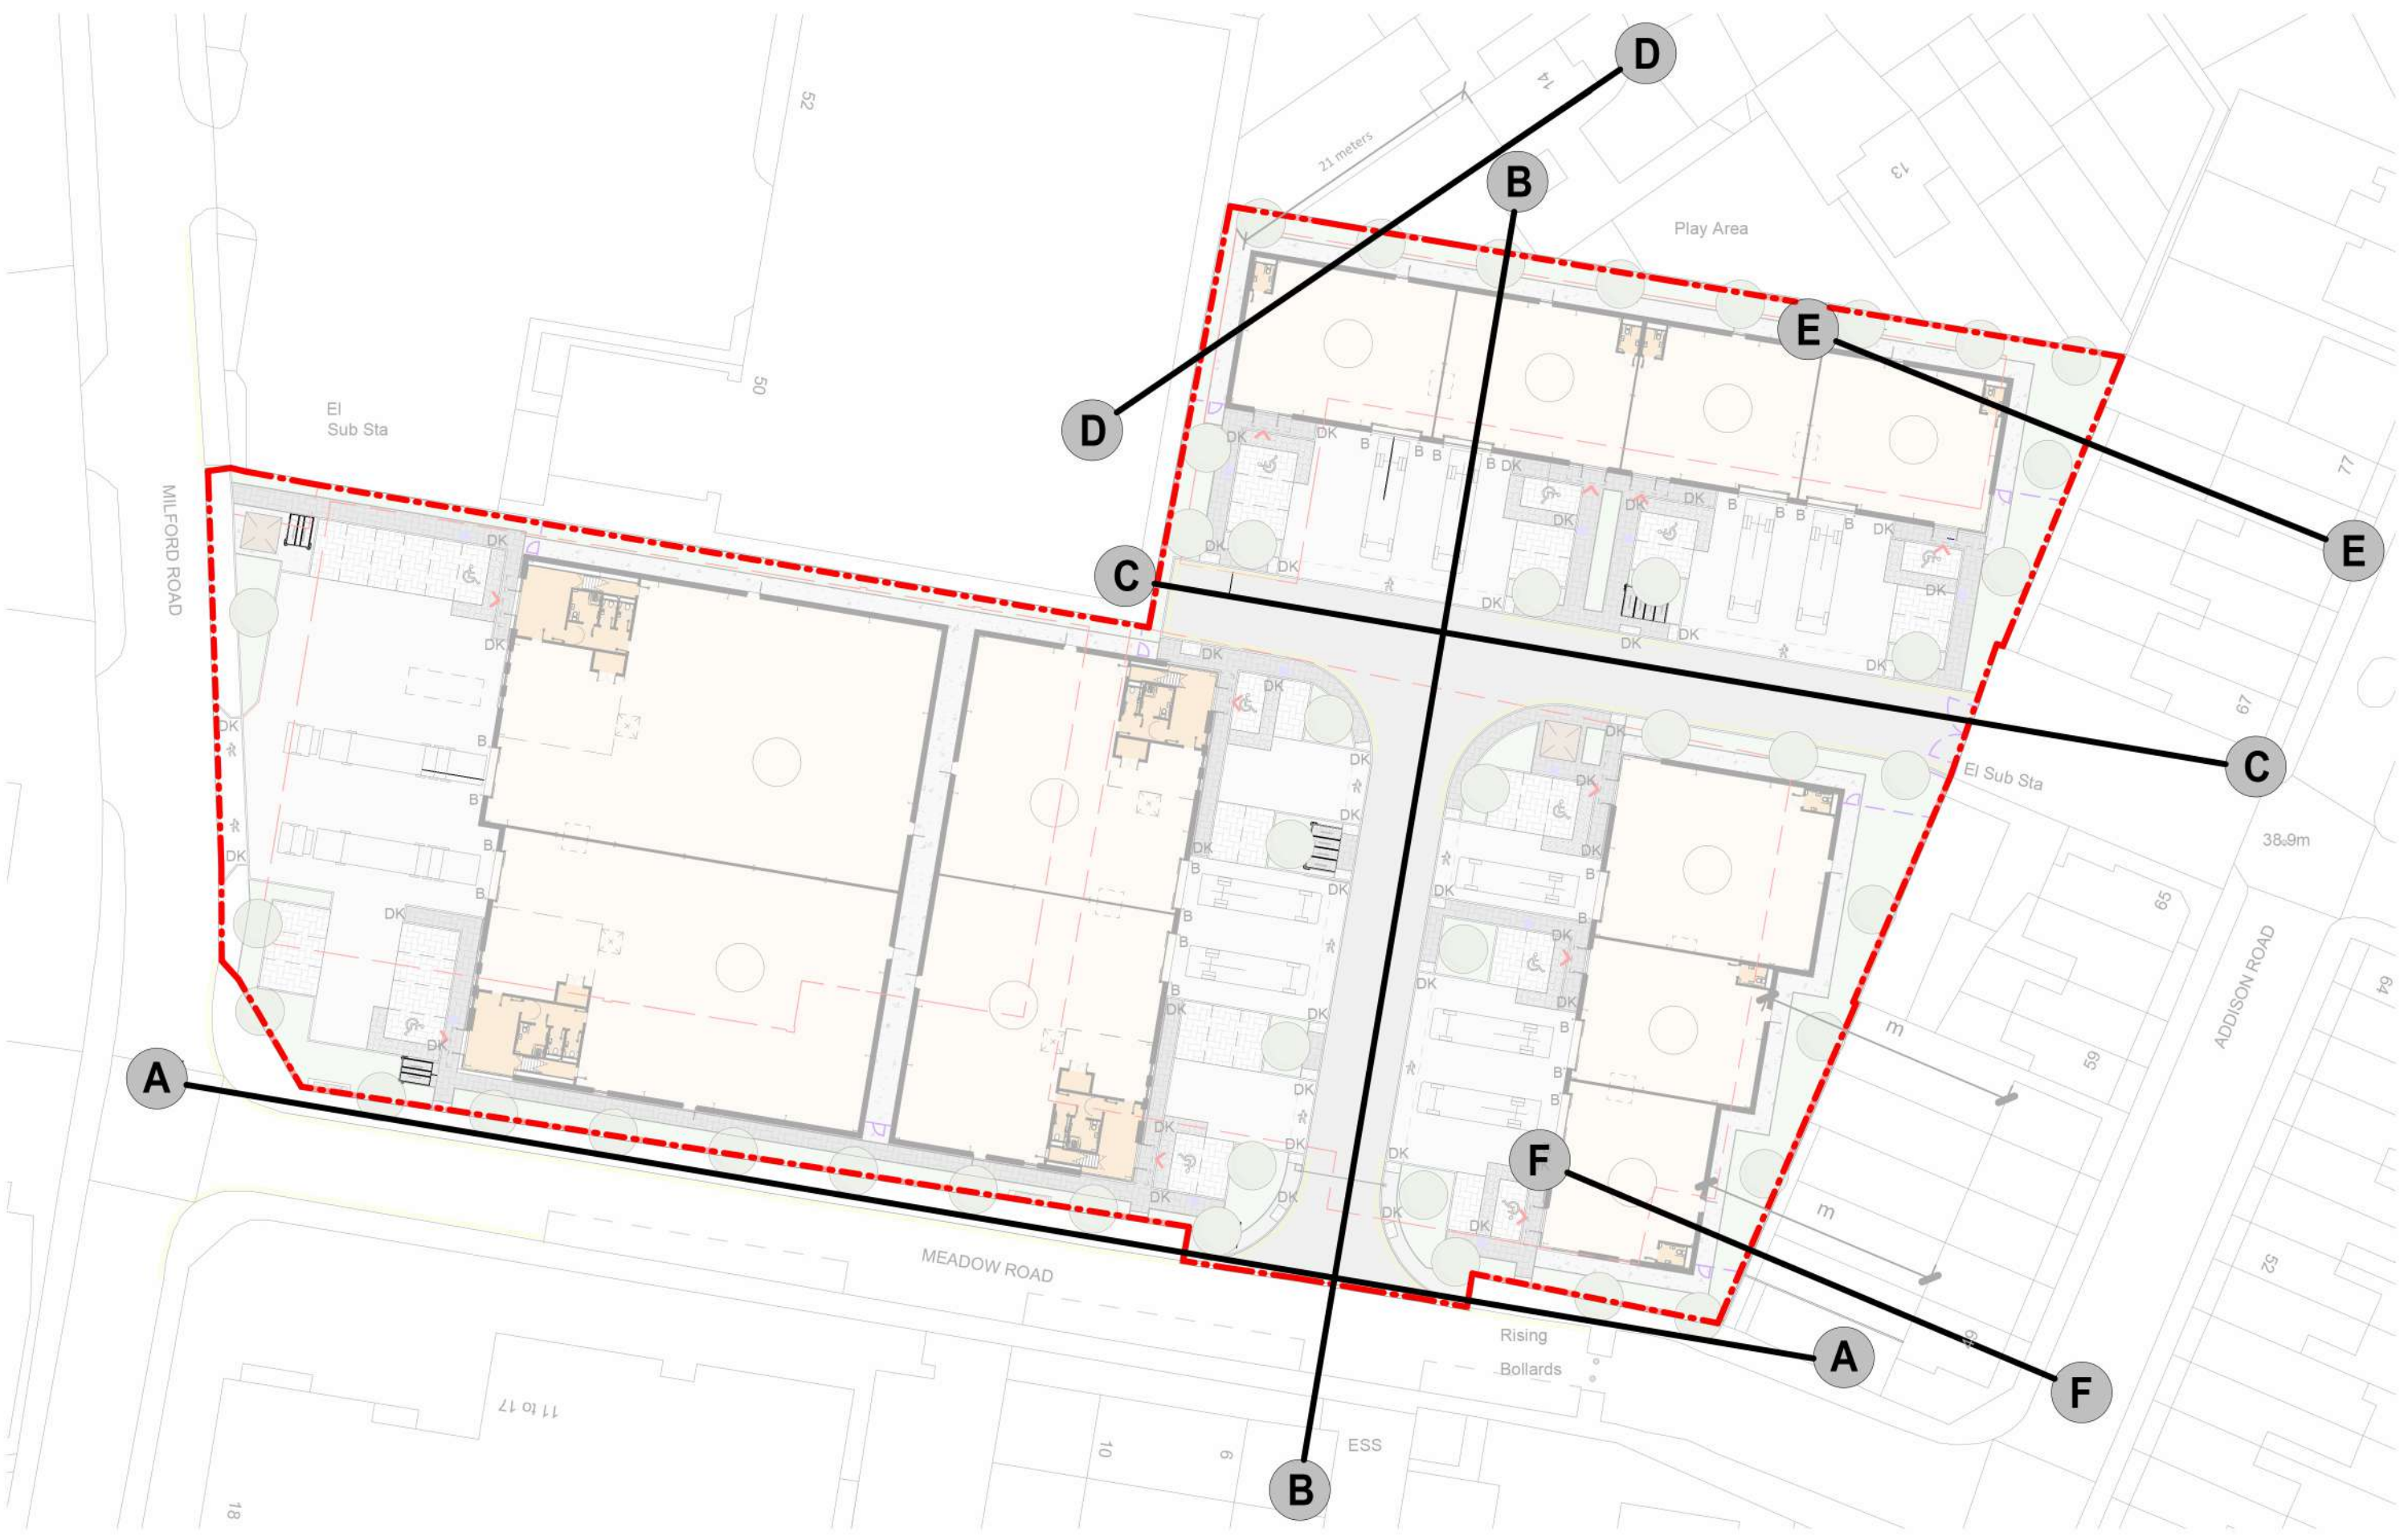

REFERENCE PLAN N.T.S.

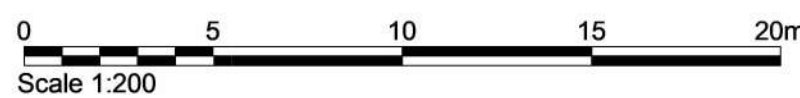

Figured dimensions only are to be used. All dimensions to be checked on site. Differences between drawings and between drawings and specification or lack of quantities to be reported to the PRC Group.

© The copyright of the drawings and designs contained therein remains vested in the PRC Group.

Reviewed: Drawn/Checked: Date:

Architecture
Landscape
Town Planning
Masterplanning
Urban Design
London 0203 9895546
info@prc-group.com
Milton Keynes 01908 355246
prc-group.com

Client: VT ASSET MANAGEMENT
Project Name: MEADOW ROAD, READING
Drawing Title: STREET SCENES
Job No: 11677
Version No: 05/12/25
Scale: As indicated
Project Lead: PL
Location: ME
Sheet No: 023
Date: 02/03/25
Drawing No: TMP-PRC-ZZ-M3-A-00000