
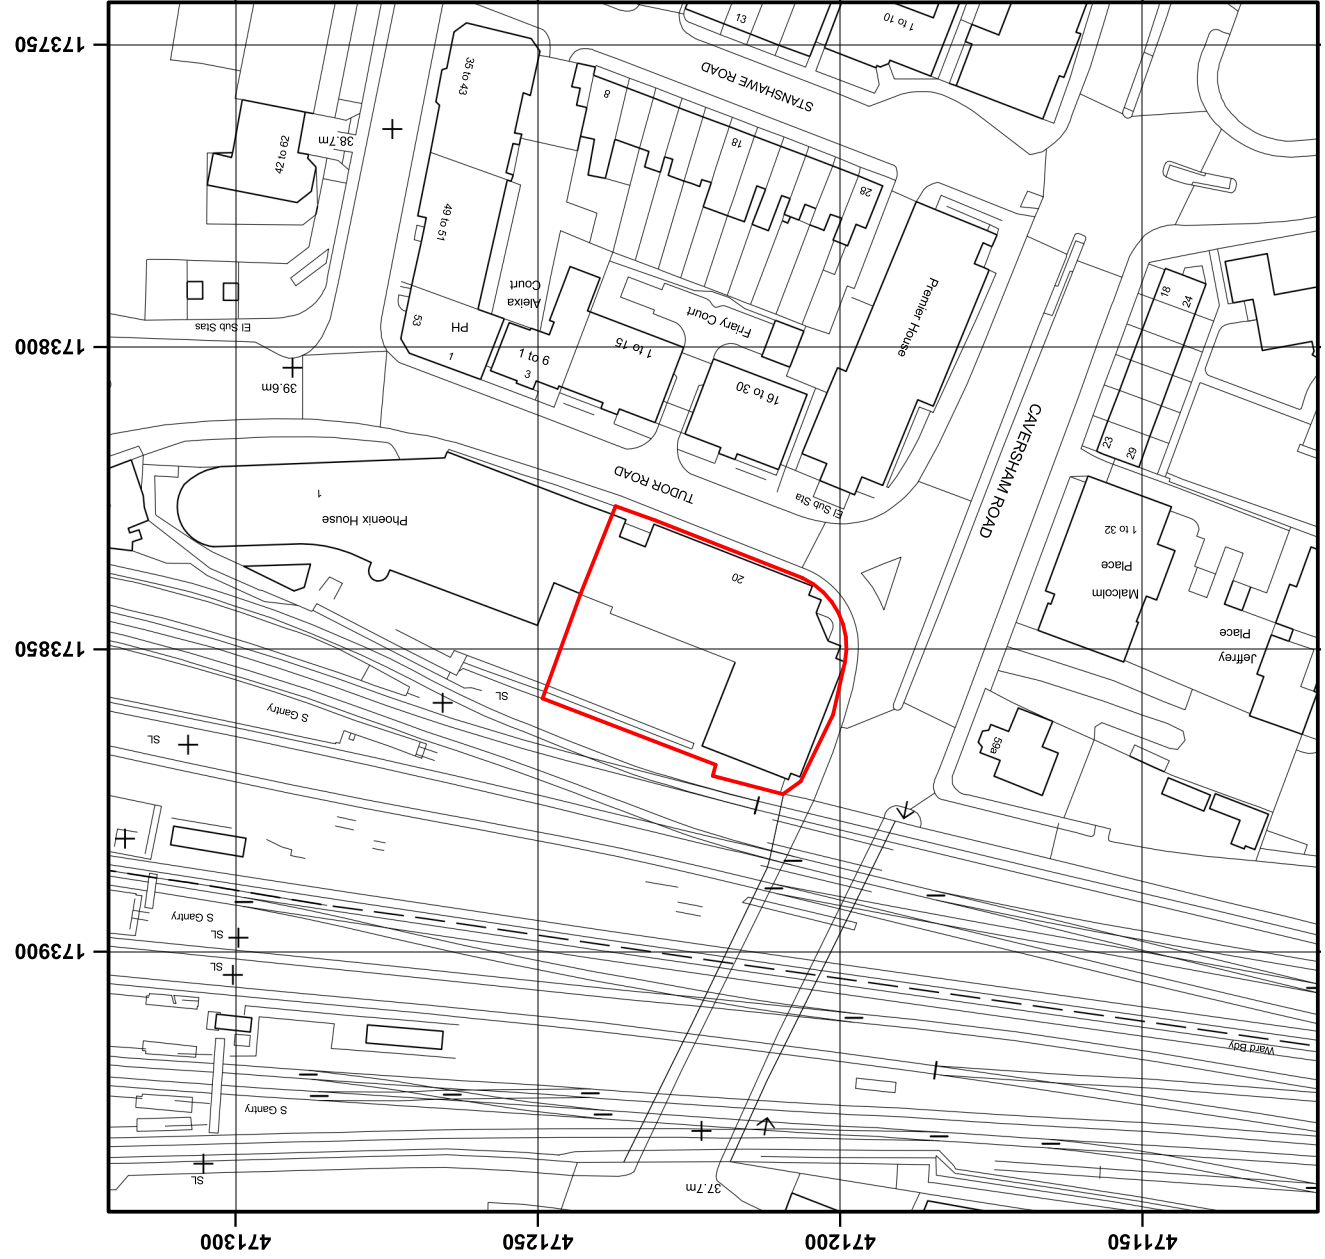


PROJECT NORTH

SCALE 1:1250

0 25 50 75 100 125m

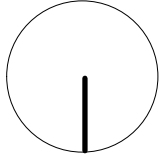

ARCHITECTS
AAT STUDIO

Concorde House
Grenville Place
London NW7 3SA

+44 (0)20 3062 9409
admin@aatstudio.co.uk
www.aatstudio.co.uk

PROJECT
20 Tudor Road, Reading RG1 1NH
DRAWING
SCALE 1:1250 @ A4
DRAWN BY OF
Ordnance Survey Map
PROJECT NO / DRAWING NO
32508 / P002
REVISION