© Architects at Studio LTD. Do not reproduce the drawing without written permission.

PROJECT NORTH

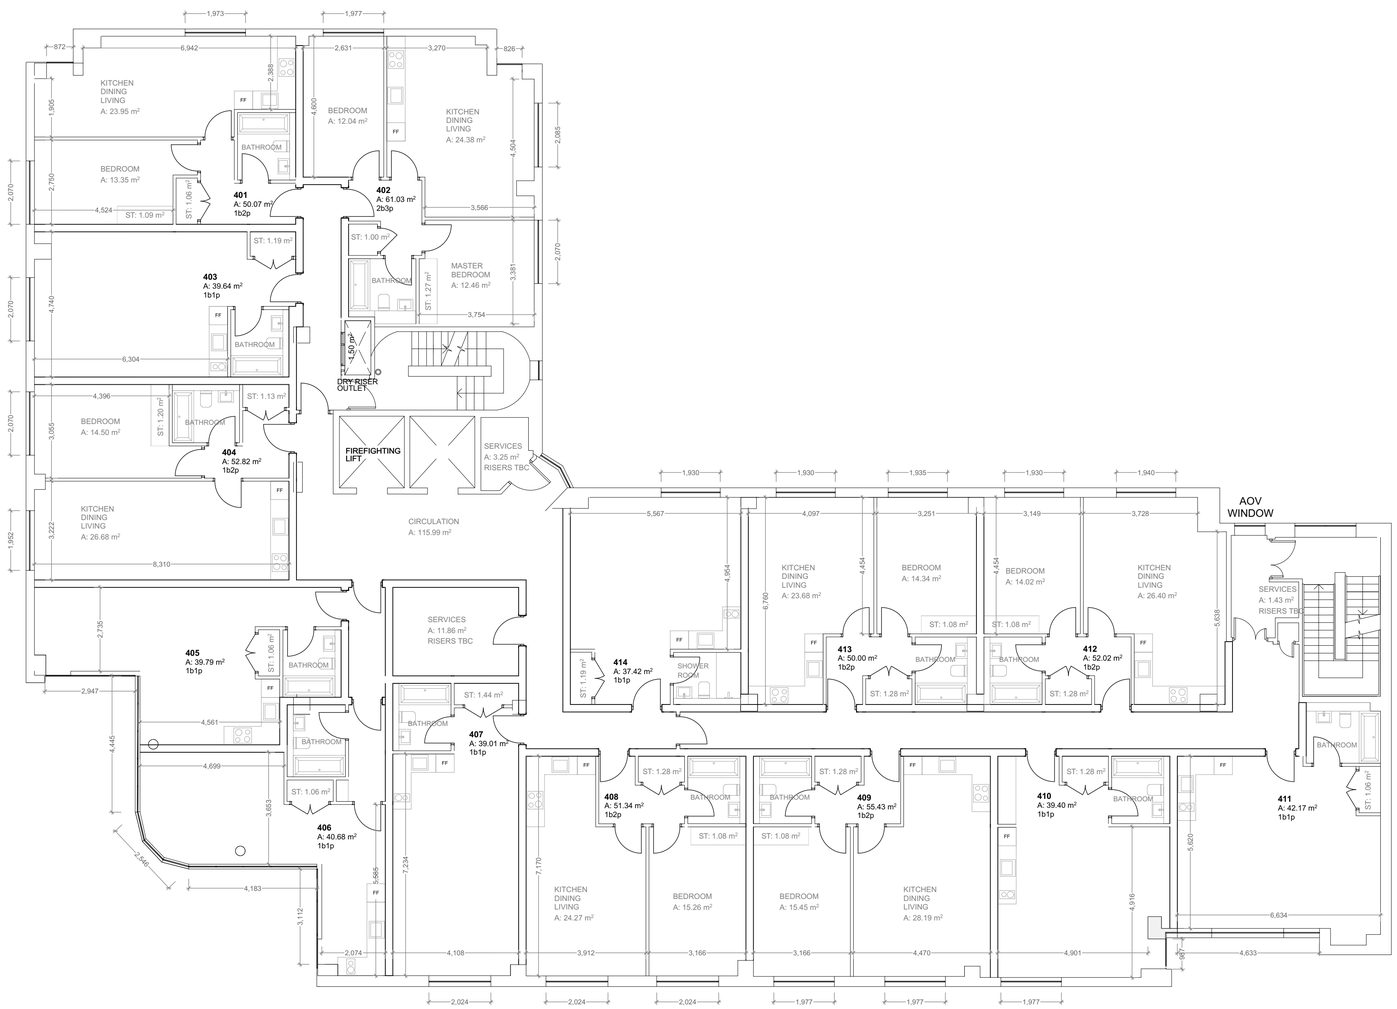

NOTES

SCALE 1:100

0 2 4 6 8 10m

PLANNING

ARCHITECTS AT STUDIO
Concorde House
Grenville Place
London NW7 3SA
+44 (0)20 3062 9409
admin@aatstudio.co.uk
www.aatstudio.co.uk

PROJECT
The Pinnacle, 20 Tudor Road
Reading RG1 1NH

CLIENT

SCALE	DATE	DRAWN BY	APPROVED BY
1:100 @ A1 1:200 @ A3	31/07/25	OF	EM

DRAWING
Proposed 4th Floor Plan

Purpose:

PROJECT NO / DRAWING NO
32508 /P014

REVISION

© Architects at Studio LTD. Do not reproduce the drawing without written permission.