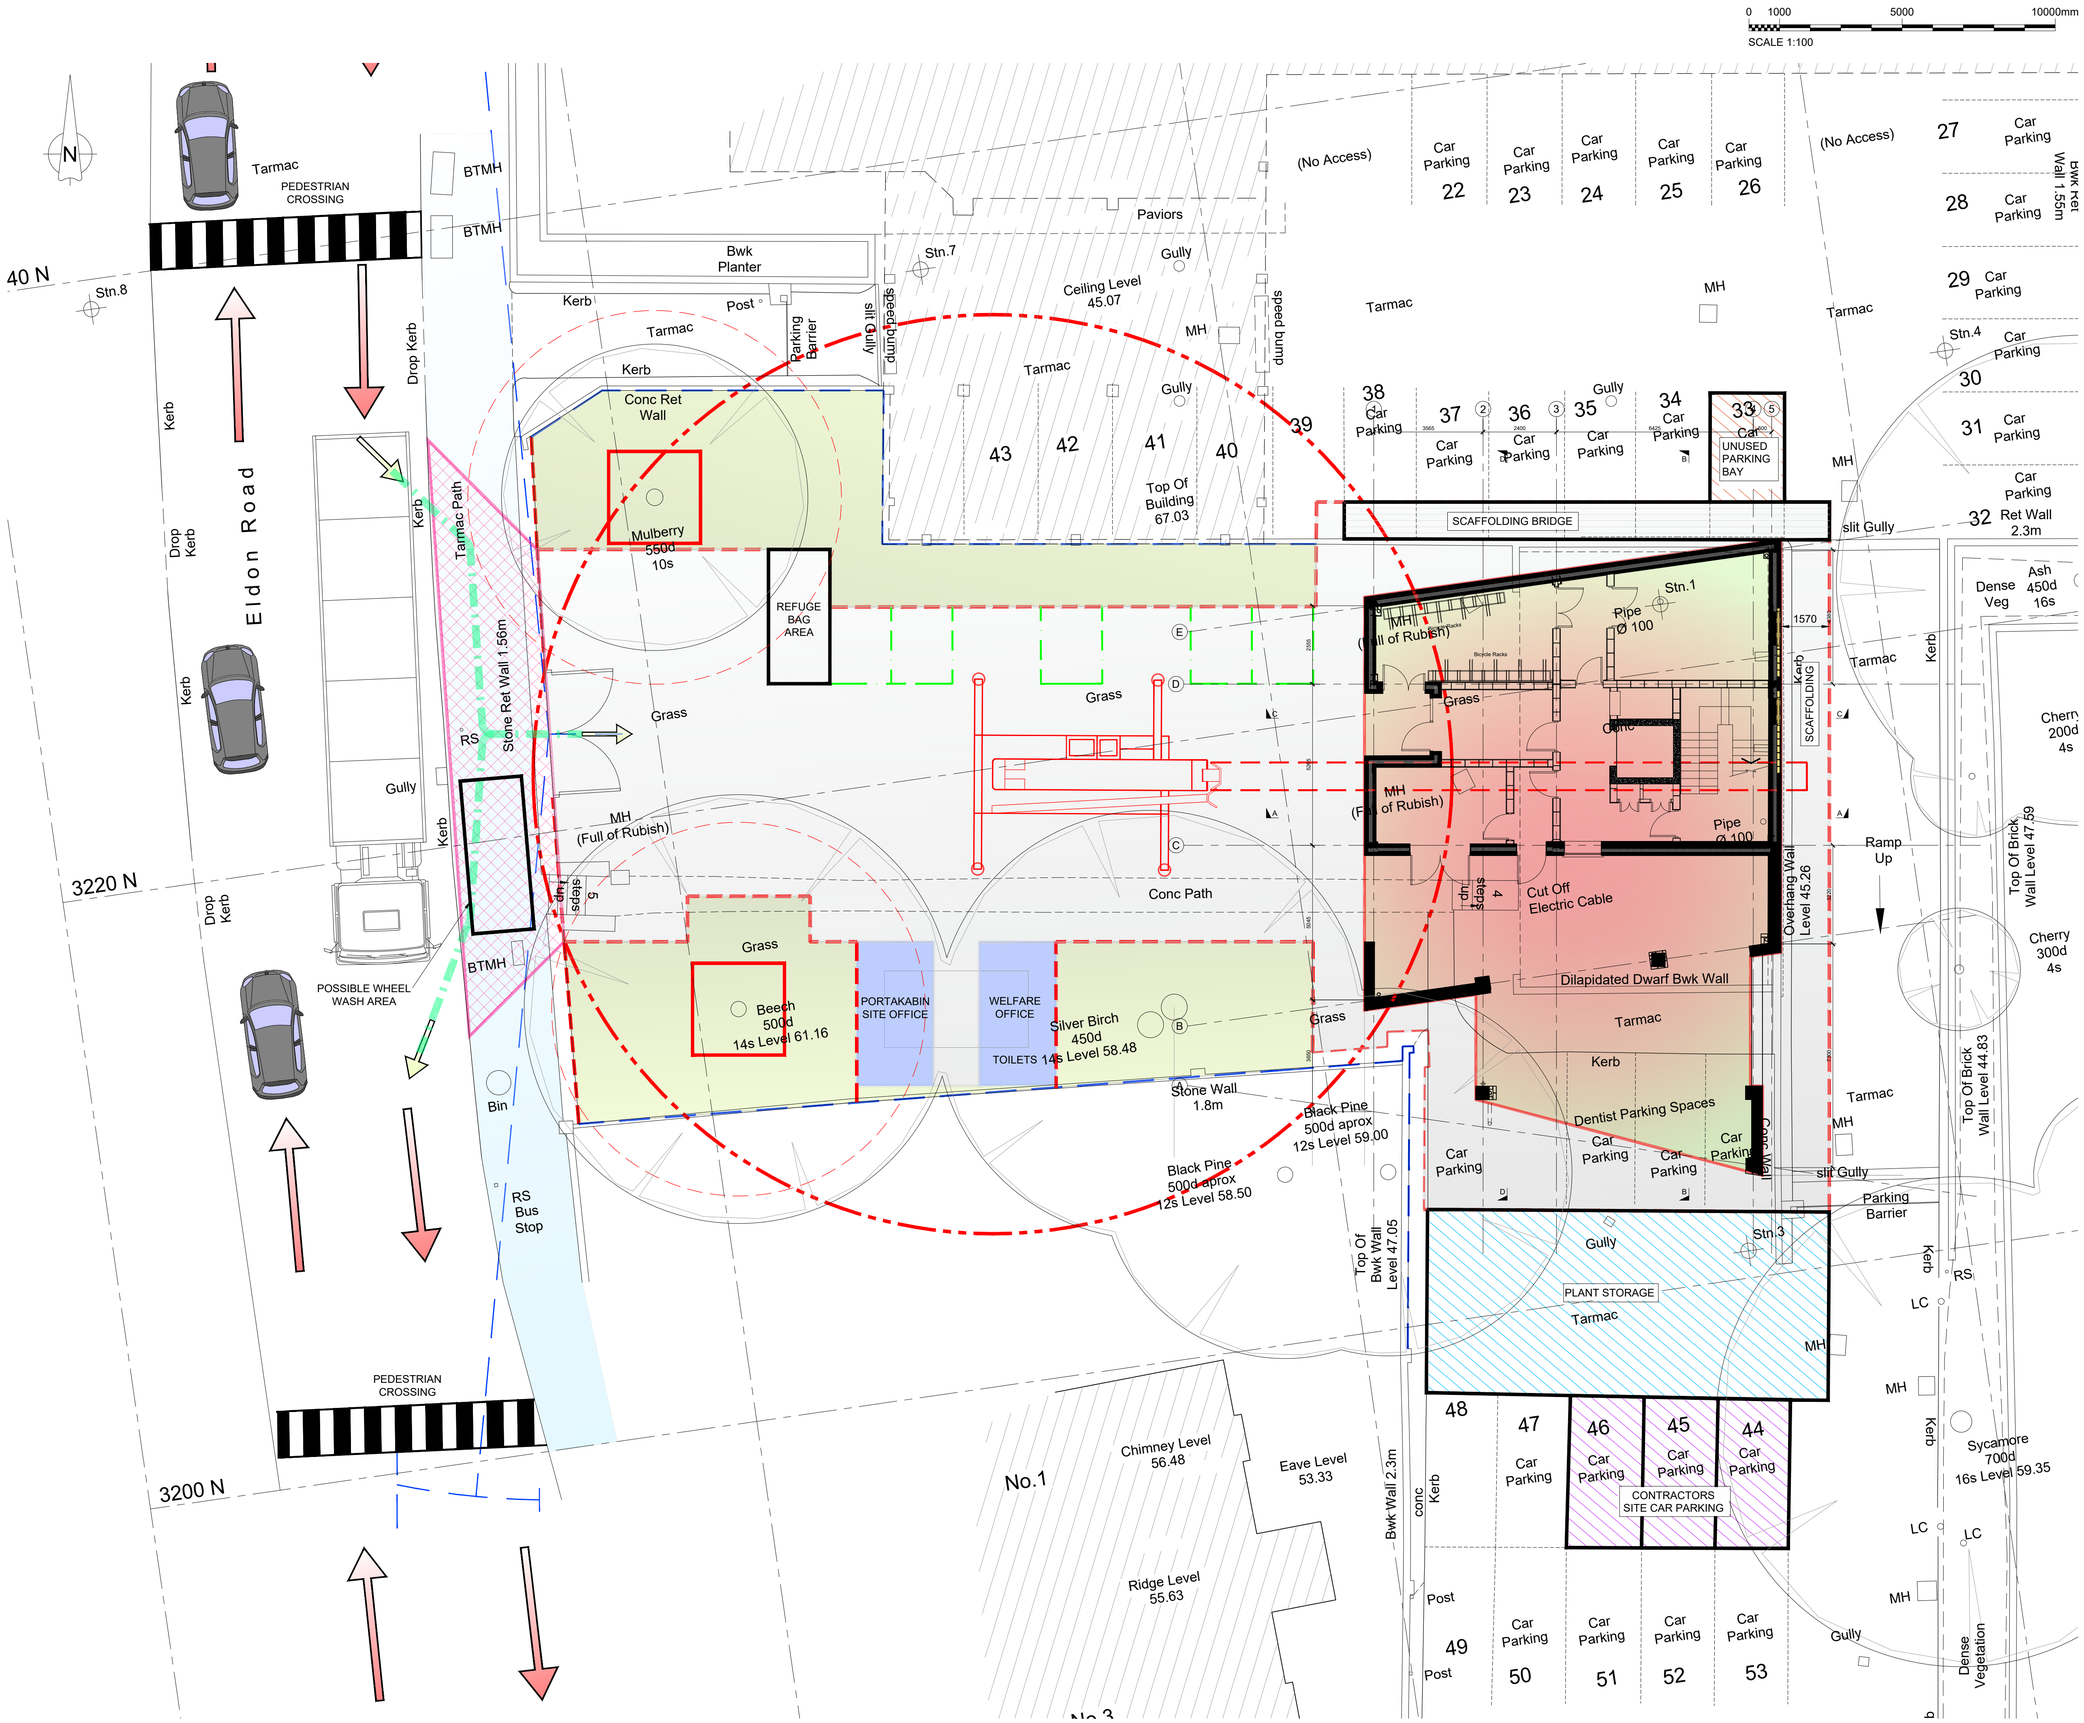


Proposed Ground Floor Plan
Scale 1:100

DO NOT SCALE FROM DRAWING

## Legend

- Building Area
- Hoarded Off Useable Construction Area
- Hoarded of Grass Area for TPO's
- Eldon Road Foot Pavement
- Eldon Road Foot Pavement closed at either side of Boundaries for Temporary level Foot Pavement for Deliveries
- Portakabin for Staff Wellbeing/Office
- 25 Metre Splay Lines
- Crane + Jib Radius
- Material Storage Area
- Traffic Direction
- Vehicles

| REV | DATE | DRN | CHKD | APPD | DESCRIPTION |
|---|---|---|---|---|---|
| C | 12.08.25 | KJC | DA | JA | ISSUE FOR PLANNING APPROVAL |
| B | 17.03.25 | JA | DA | JA | ISSUED TO CLIENT |
| A | 09.10.24 | JA | DA | JA | ISSUED TO CLIENT |

DRAWING STATUS
For Approval

BLUEBIRD DESIGN SERVICES
E: info@bluebirdengineering.co.uk
T: 0118 9583 551
A: 46 London Street, Reading, RG1 4SQ

CLIENT: Eldon Construction Ltd

PROJECT: Mulberry House Reading

TITLE: Material Storage Site Hoarding Site Crane

| DRAWN | DATE | SCALE |
|---|---|---|
| JA | Sept 24 | 1:100 @ A1 |

DRG NO: A-1005
REV: C

© BLUEBIRD ENGINEERING LTD 2021