




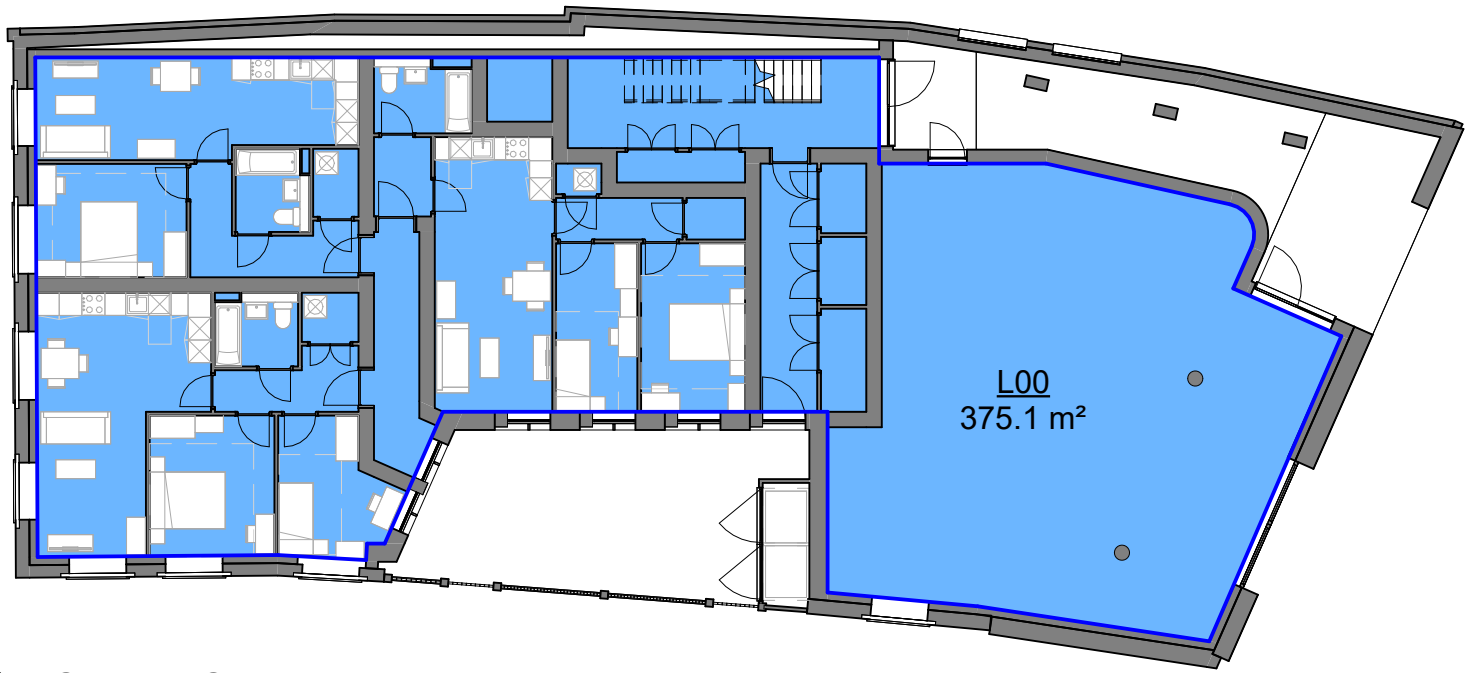


1 GIA L00 Ground Floor
1 : 200

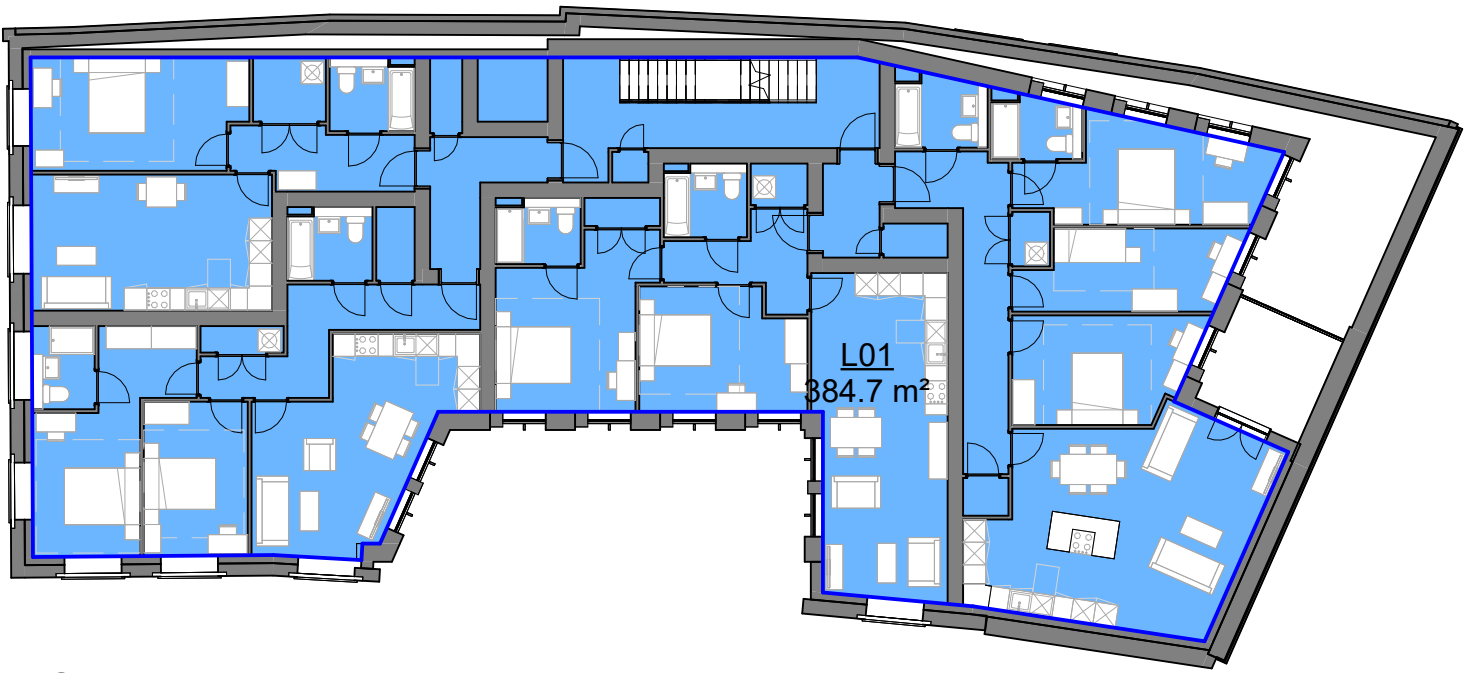

2 GIA L01 First Floor
1 : 200

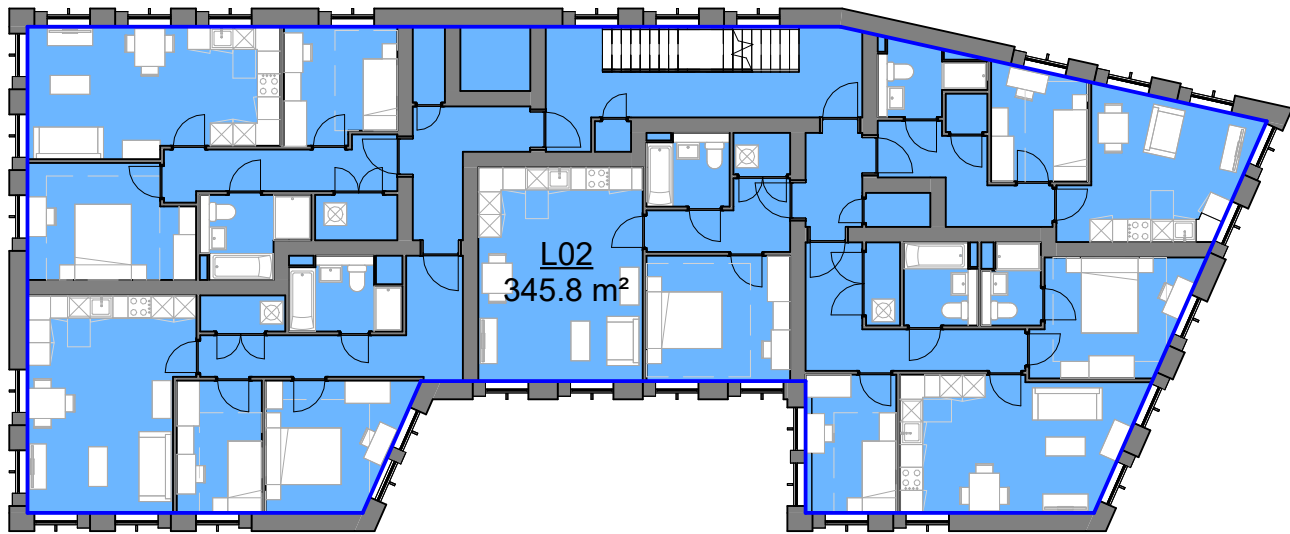


3 GIA L02 Second Floor
1 : 200

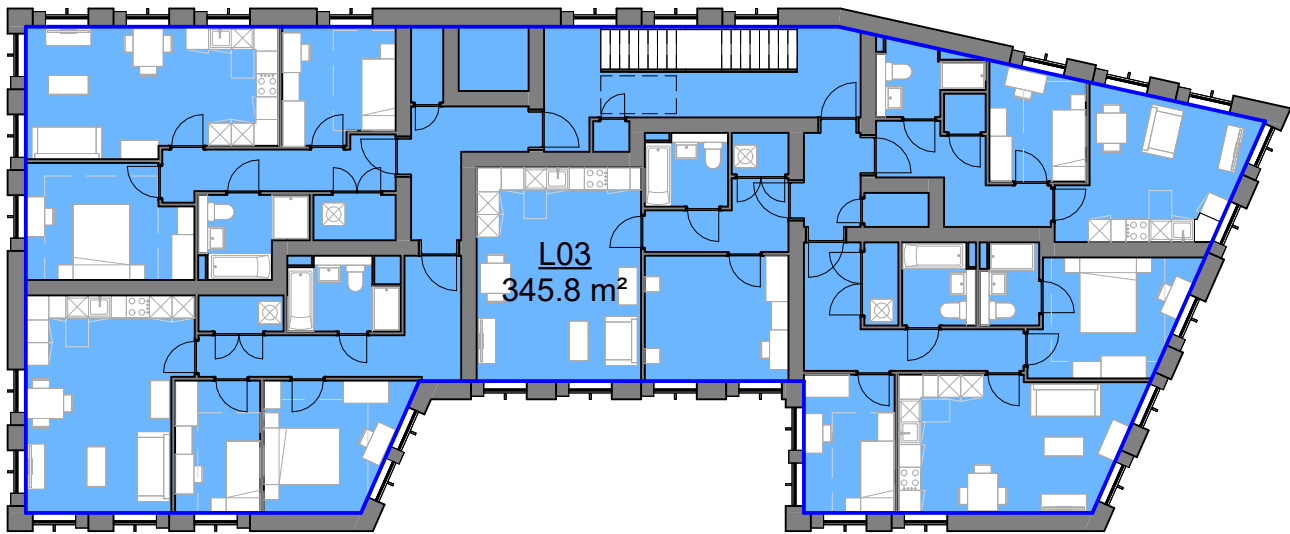

4 GIA L03 Third Floor
1 : 200

GIA Schedule	
Level	Area
00FFL	375.1 m²
01FFL	384.7 m²
02FFL	345.8 m²
03FFL	345.8 m²
1451.5 m²	

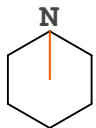

1 May '25 First Issue

REV DATE DESCRIPTION

Collaborating with:
Red Line Land, Central Club Ltd

Job: 426 Drawing: 02-03 Revision: 1

Project:
Reading Central Club
London Street, RG1 4SQ

Drawing:
GIA Areas

Date:
May '25

Status:
Planning

Drawn By:
MC

Checked By:
EM



Chartered Practice

Colony Architects Ltd.
The Wine Store, Brewery Court, Theale, Reading, RG7 5AJ
+44 (0)118 380 0328
hello@colonyarchitects.com
colonyarchitects.com