



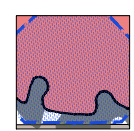


1:50 @ A1
1:100 @ A3

0 1 2 3 4 5 m

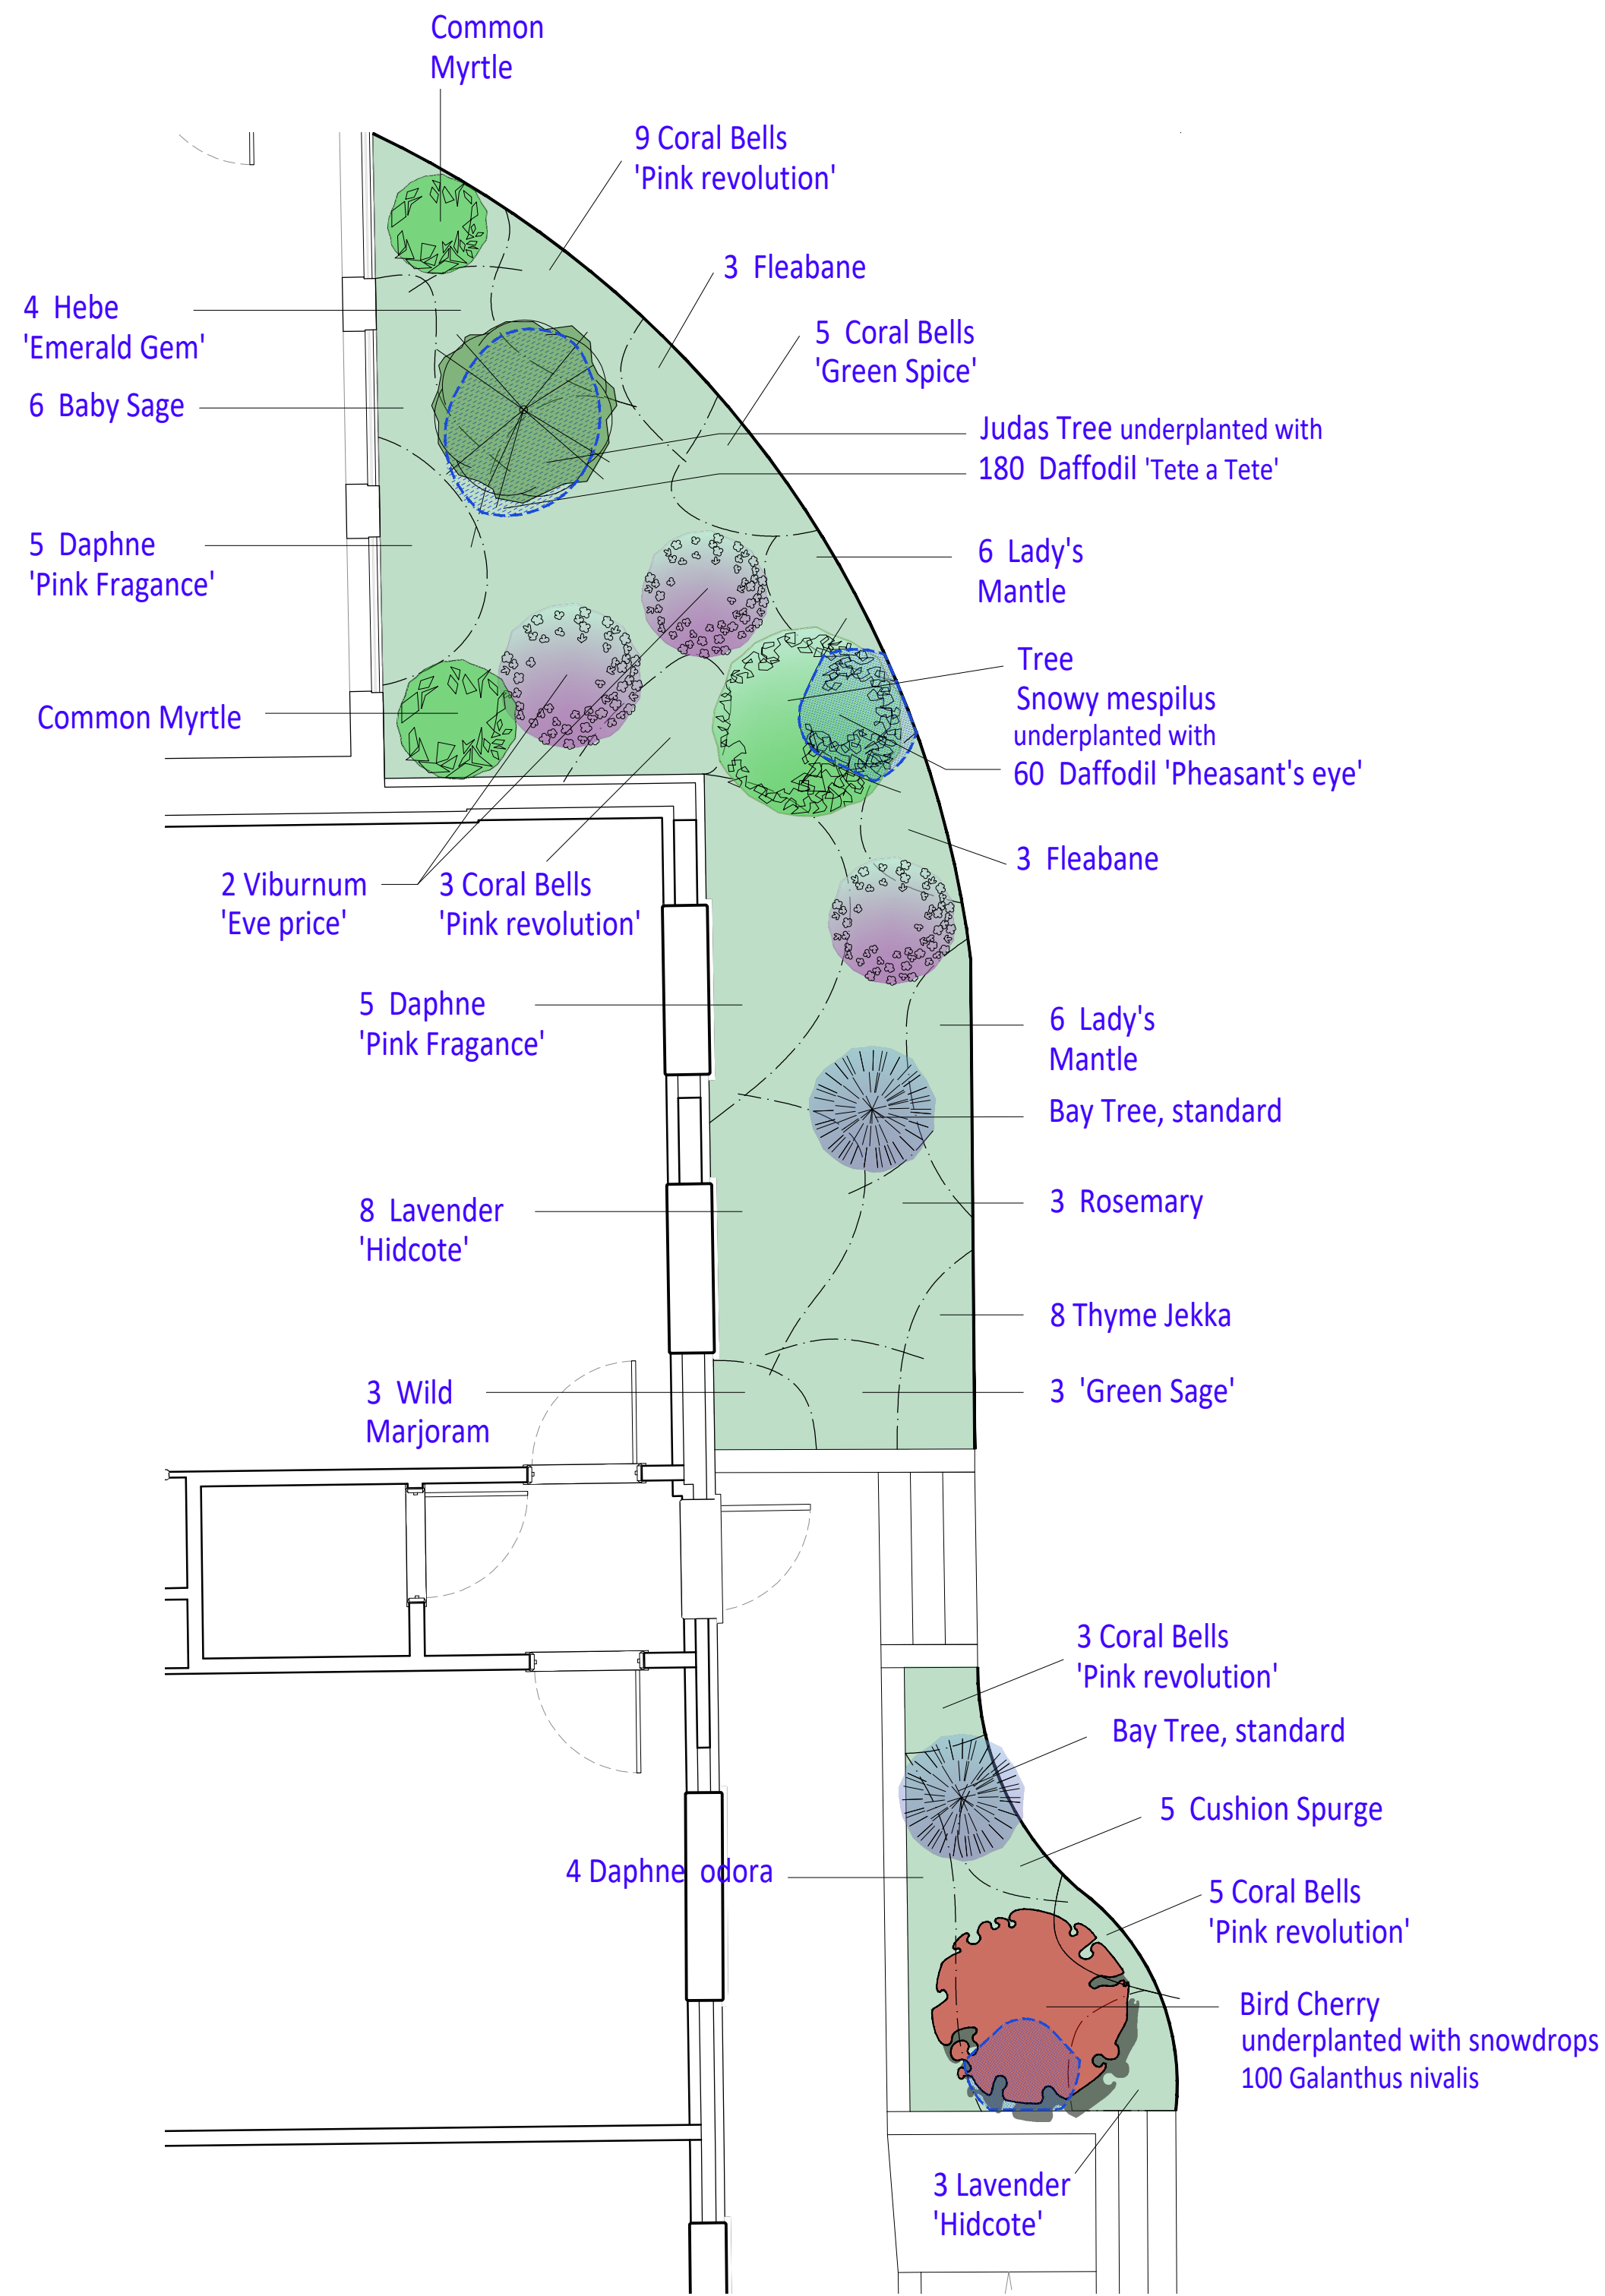

Spring bulbs planted in select areas.

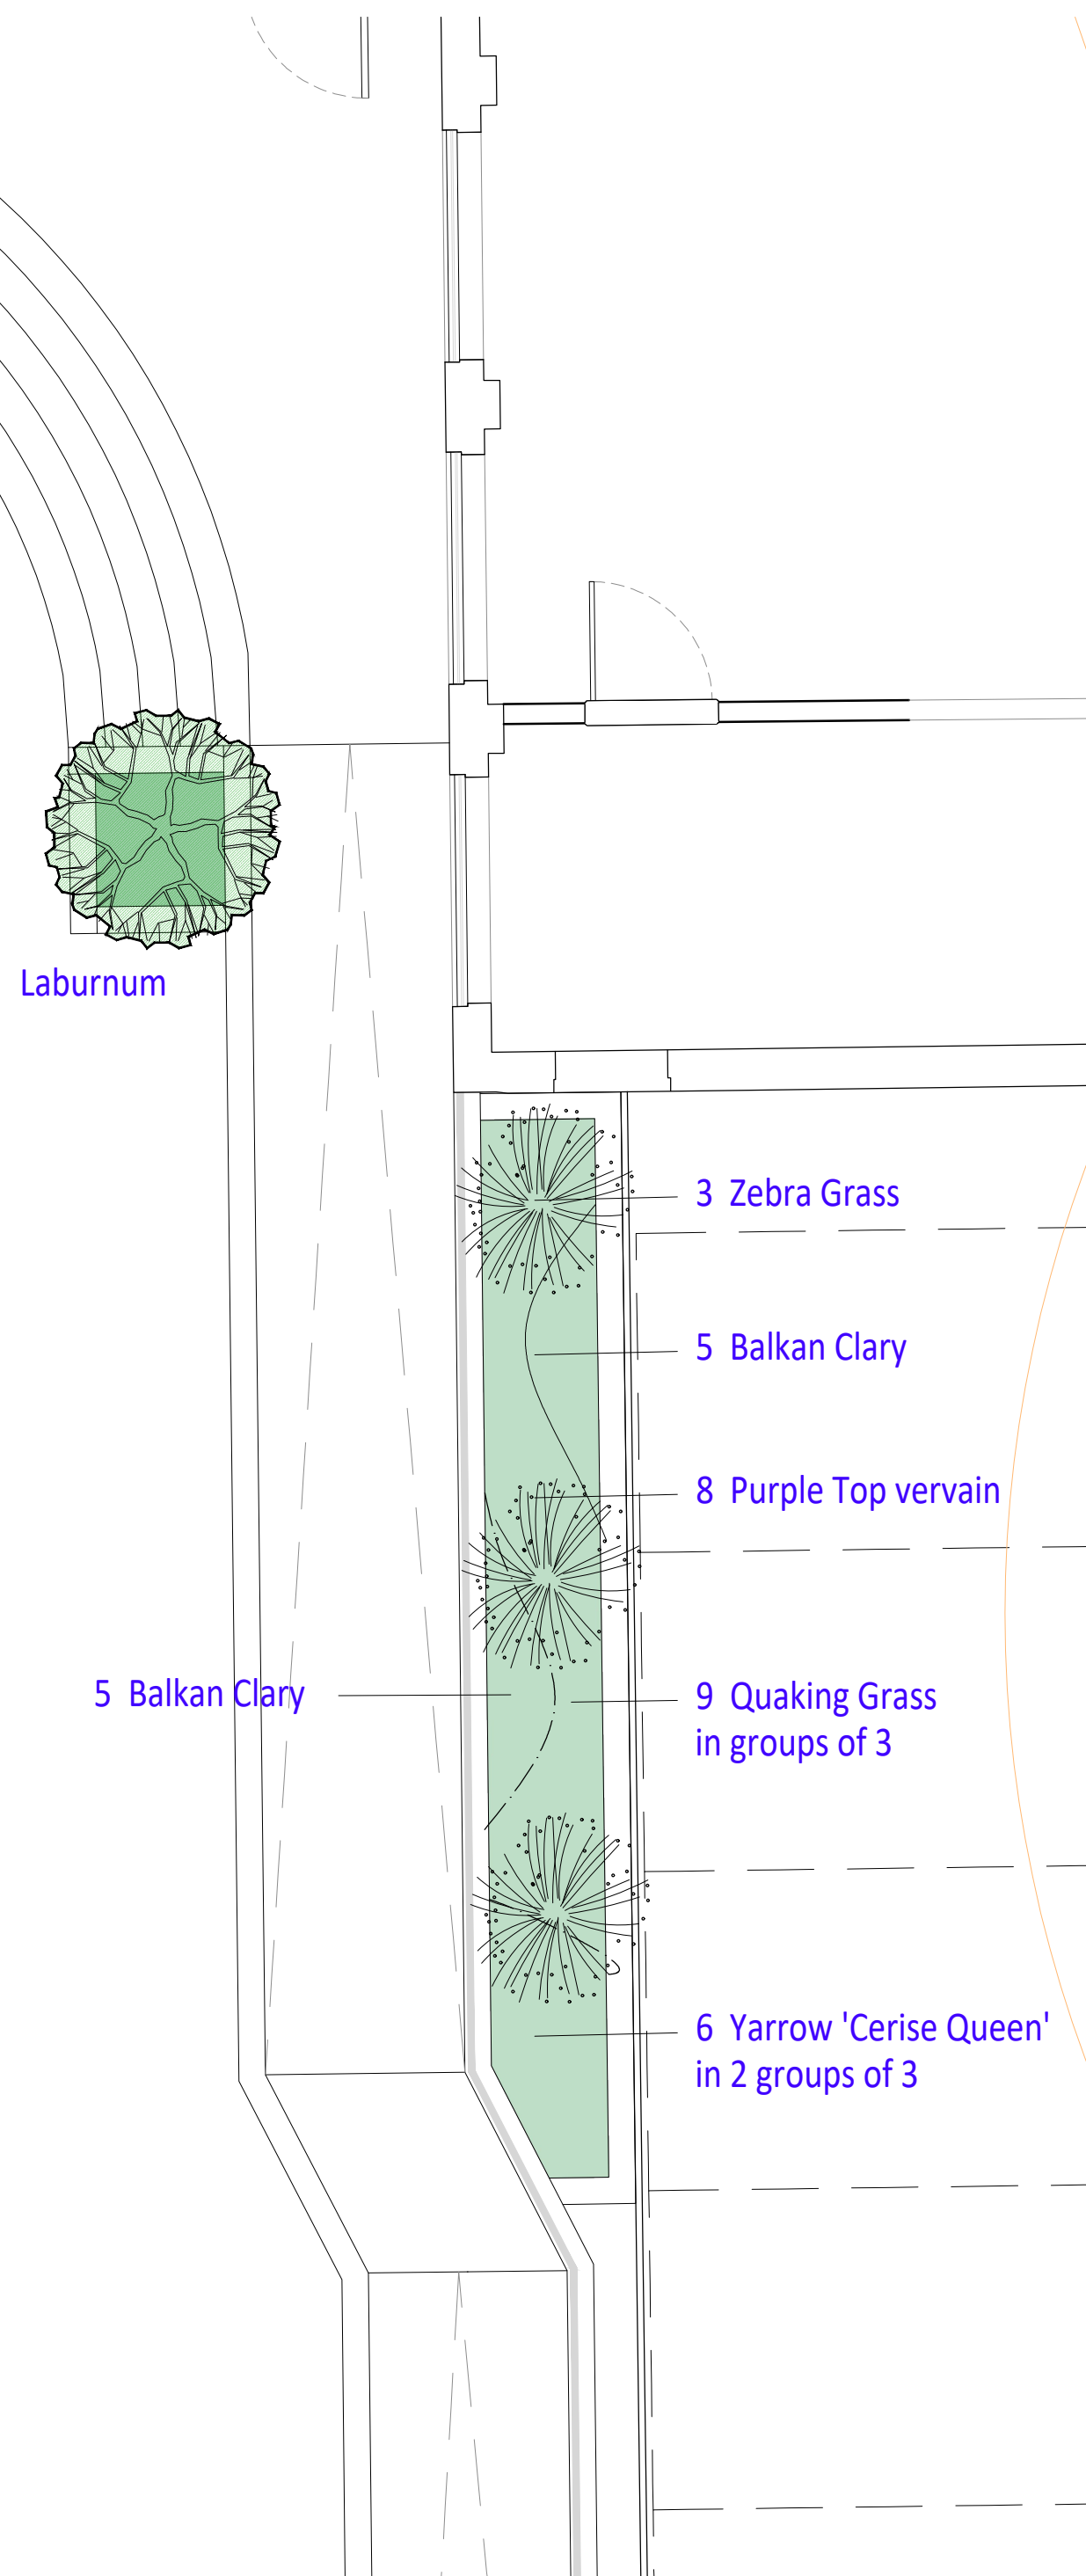

Suggested Perennials, grasses and shrubs



Wild Marjoram



Euphorbia caracas wulfenii



Russian sage



Lavendula 'Hidcote'



Hebe 'Emerald Gem'




Coral Bells 'Autumn Leaves'




Fleabane




Daffodil 'Tete a tete'

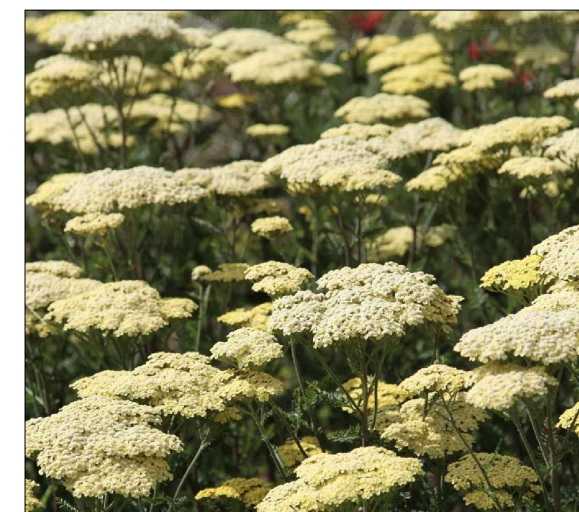


Yarrow

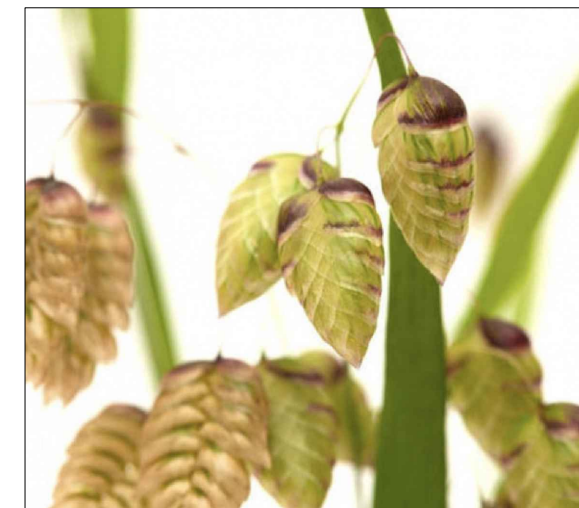

Quaking grass

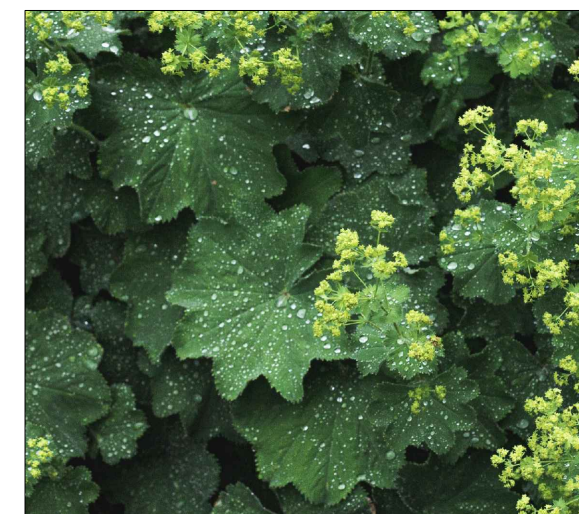

Lady's mantle

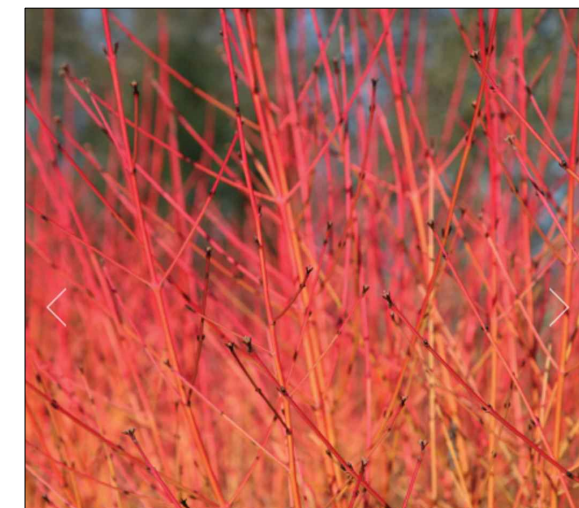

Dogwood 'Midwinter Fire'

1. This drawing is to be read in conjunction with all other Bright Plan drawings, and with all relevant Architect's and Engineer's drawings and specification. Any discrepancies found are to be reported immediately to the Engineer.
2. Bright Plan accepts no responsibility for inaccuracies in data provided by third parties such as topographic surveys or Ordnance Survey mapping.
3. Do not scale, work to figured dimensions only. All dimensions are in millimeters unless noted otherwise and all levels are in metres from the topographic survey datum.
4. Any information given regarding existing underground services is given in good faith after consultation with the relevant authority, however accuracy is not certain.

B	Minor amendments	22/11/2023
A	Original Issue	07/11/2023
Rev.	Amendments	Date



BRIGHT PLAN
Transport Planning and Civil Engineering Consultants
2 West Barn, Norton Lane, Chichester, West Sussex PO20 3AF
Tel: 01243 210418 Email: enquiries@bpcivils.co.uk
www.bpcivils.co.uk

Drawing Status: Draft

Client: Acorn Education and Care Ltd

Project: Hamilton Academy

Drawing Title: Soft Landscape Plan
Sheet 2 of 3

Scale	Date	Drawn By	Checked By
1:50	Oct 23	OS	JLB

Drawing No.	Rev.
2023-L6615-004	B