


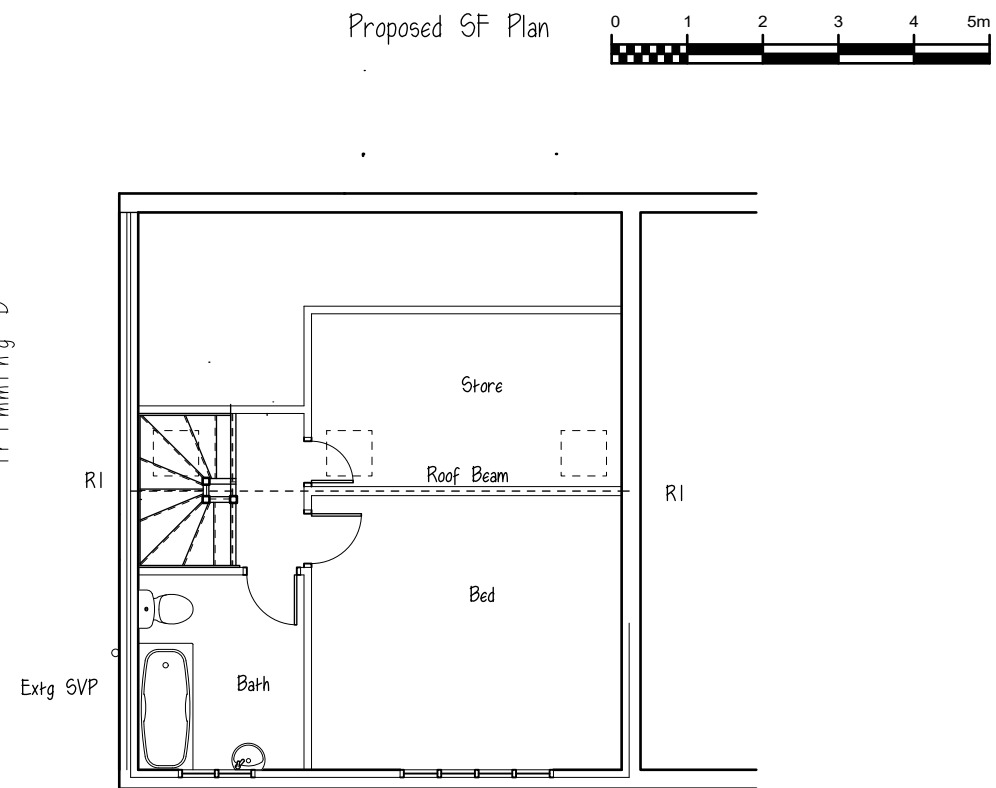


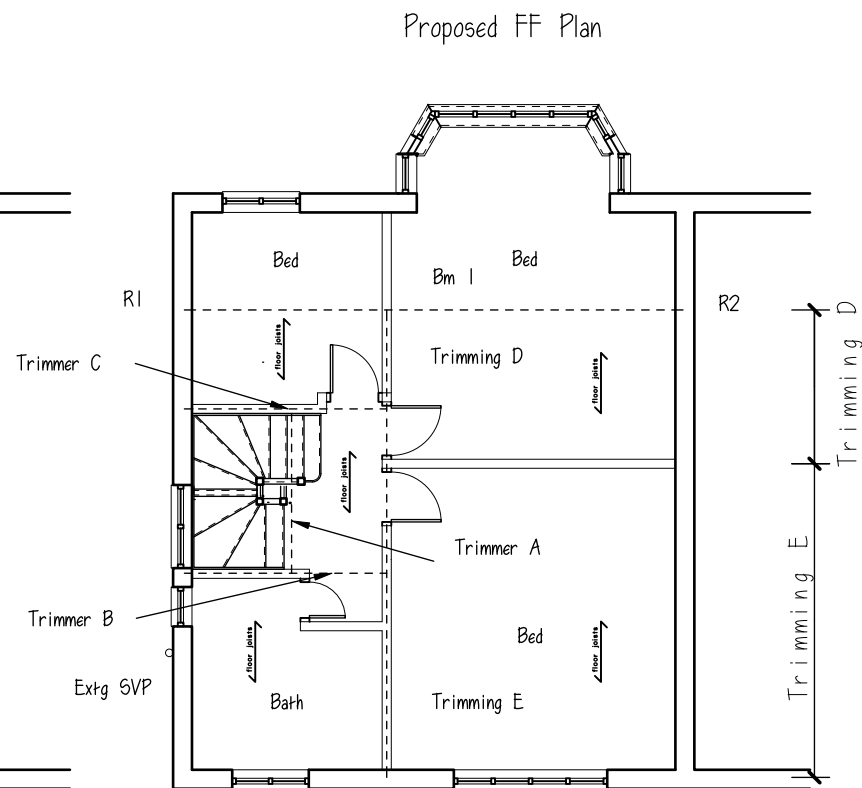


NOTE:-
All dimensions must be checked on site,
and verified with architect.

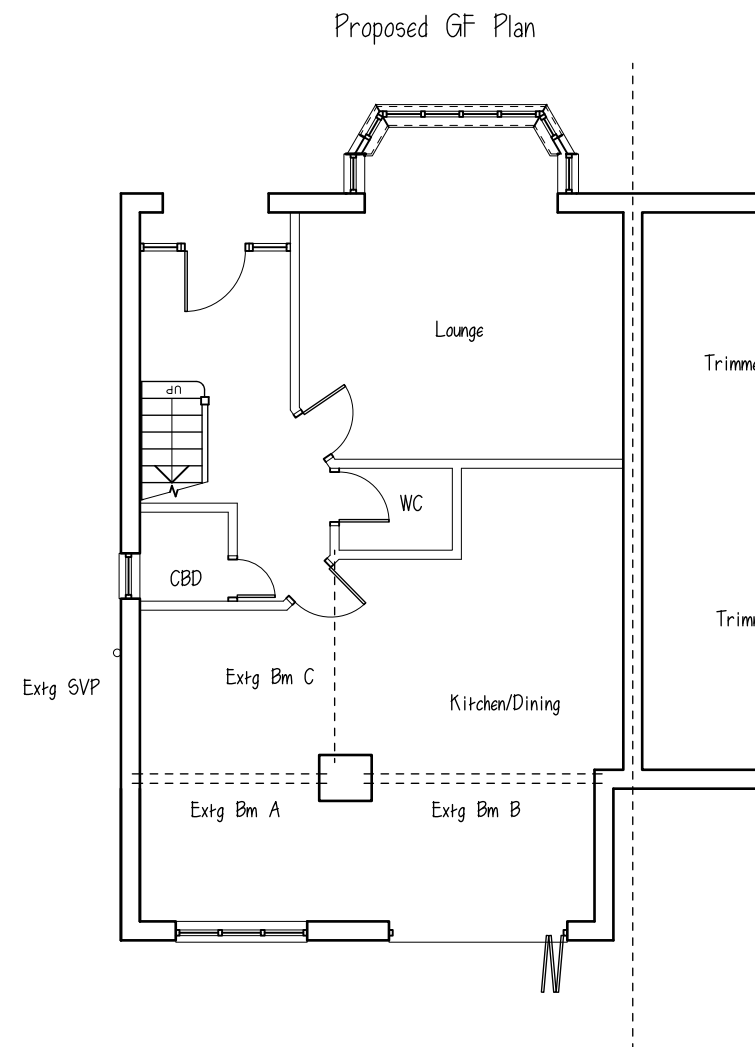


Extg Bm A and B 2no 178 x 102 x 19 UB's
Extg Bm C 178 x 102 x 19 UB
Trimmers A,B and C 2no 200 x 50 C24
Trimming D 2no 200 x 50 C24
Trimming E 2no 200 x 50 C24 + 200 x 10 ms fitch plate
Bm I 300 x 100 x 46 PFC 5355 R1 350 x 100 x 20 S275 ms plate R2 as R1
Roof Beam 203 x 203 x 52 UC 5355 R1 300 x 100 x 15 S275 ms plate

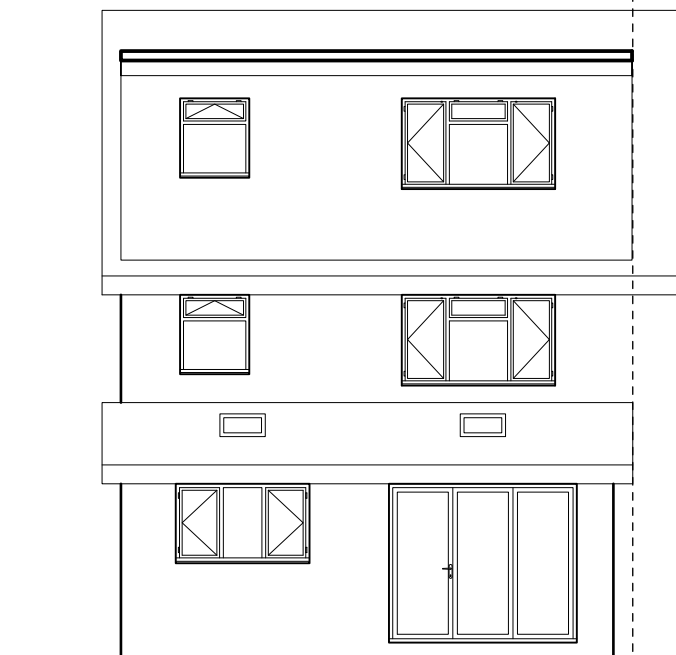

Proposed Rear Elev

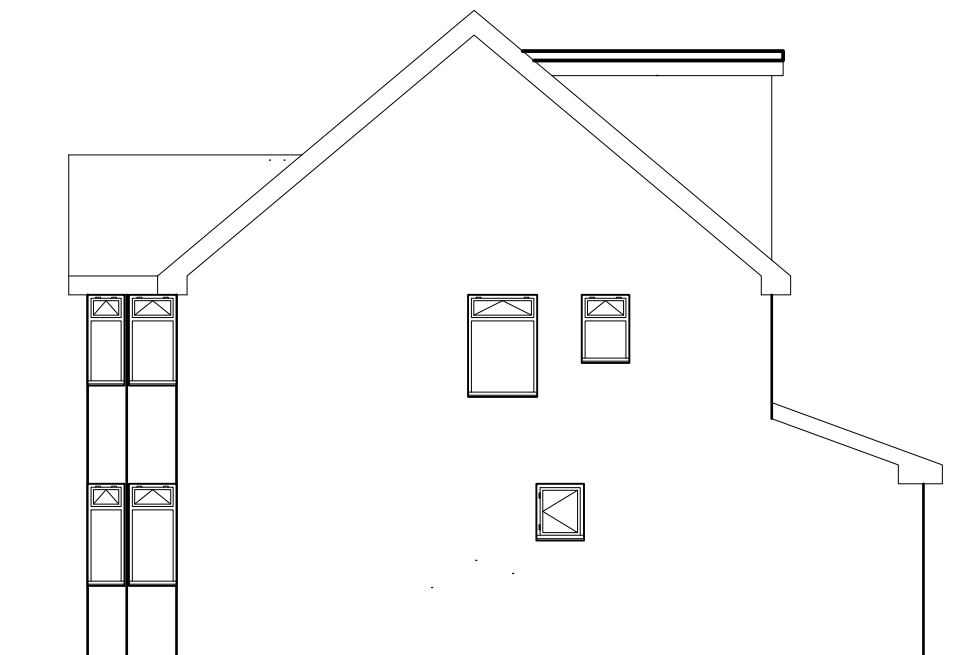

Proposed Side Elev

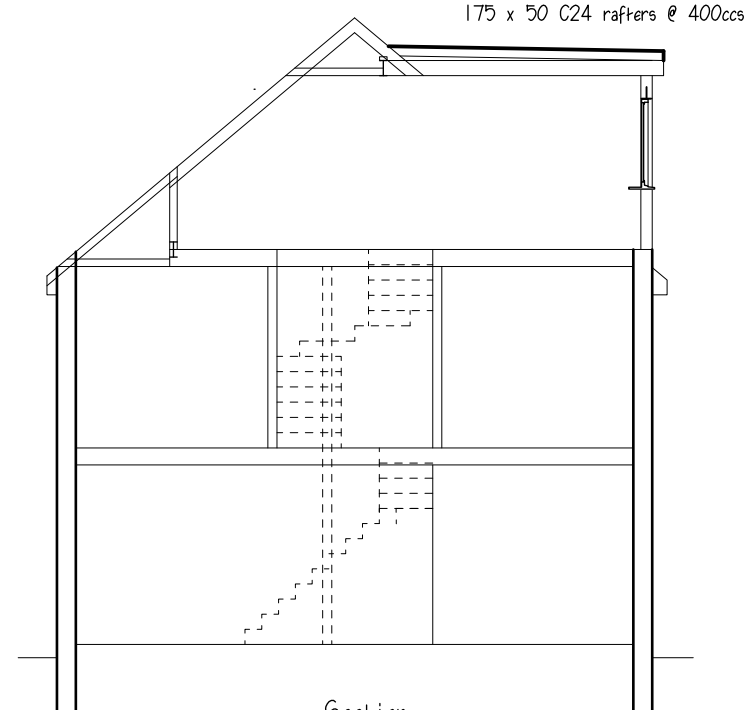

Section

175 x 50 C24 rafters @ 400ccs

Filbert Designs
5 Queens Road, Kingsclere, Nr Newbury
Berkshire. RG20 5ES
TEL: 07733 250978
EMAIL: david@dkr.org.uk

Client
MR M TOWNSEND

Job Title
**PROPOSED LOFT
CONVERSION**

Drawing Title
**30 GROSVENOR ROAD
CAVERSHAM**

Scale 1:100 Scale A3

Date XX/XX/XX Drawn by DT

Drg No. FD/467/825 Rev. B