



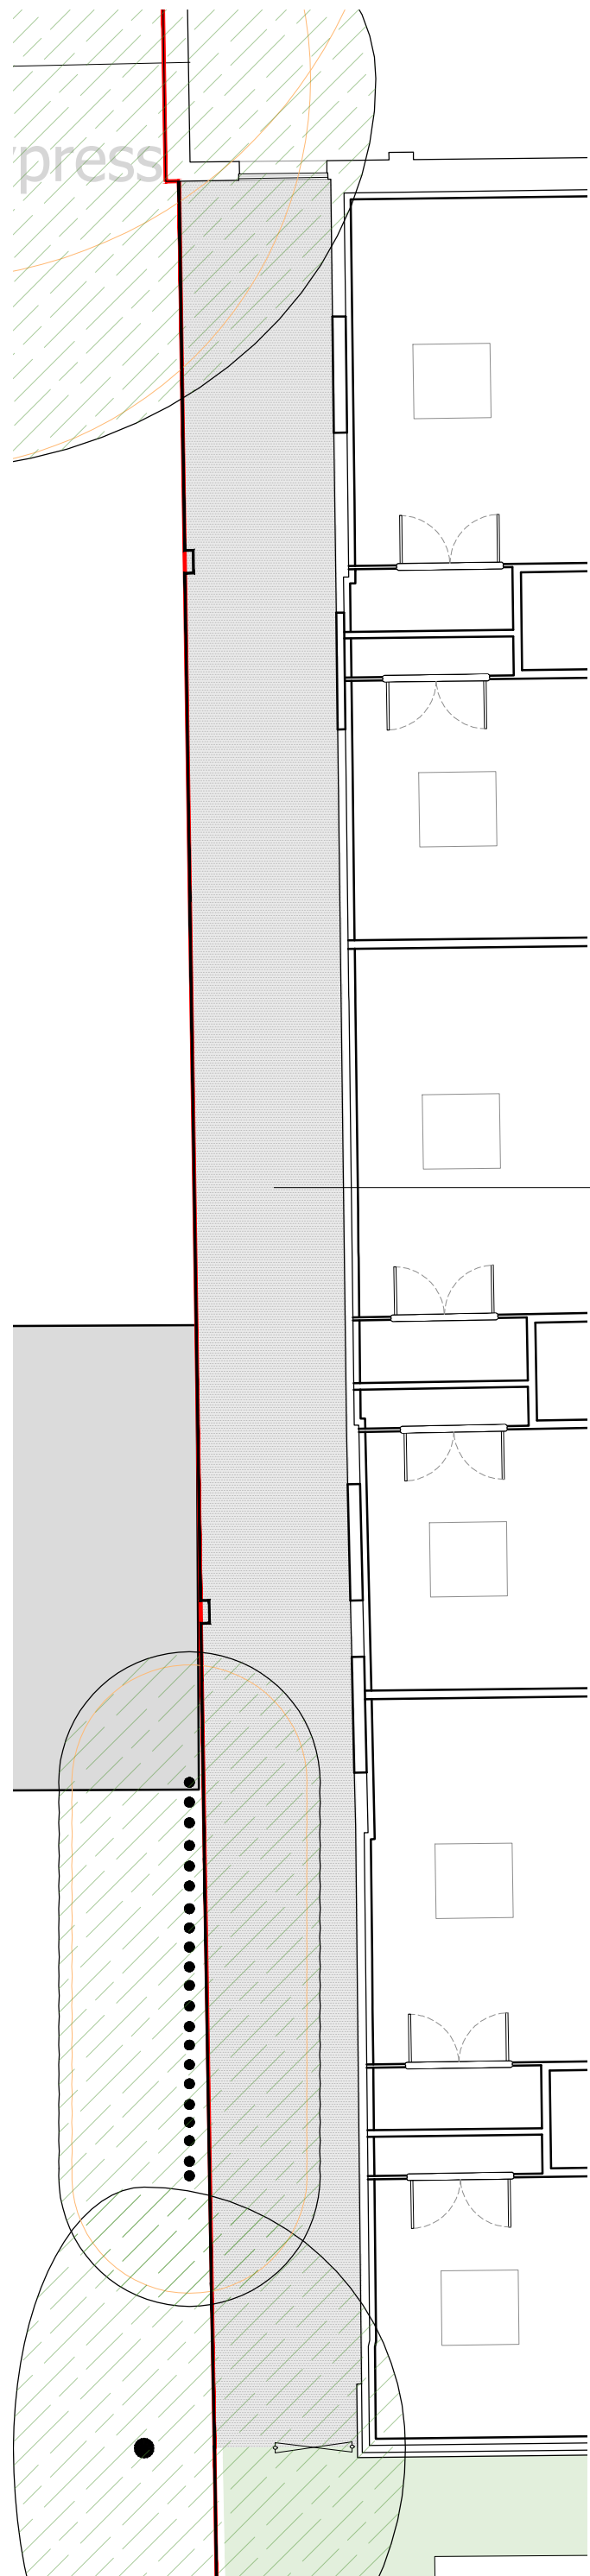


A1 Grass - 348 sqm
Turf to be low maintenance, drought and shade tolerant. 100% supra / supranova - poa supina

A3 Linear strip - 80 sqm
Existing vegetation to be cleared and replaced with gravel surface, constructed to match new gravel areas on the site.

1:100@ A1
1:200@ A3

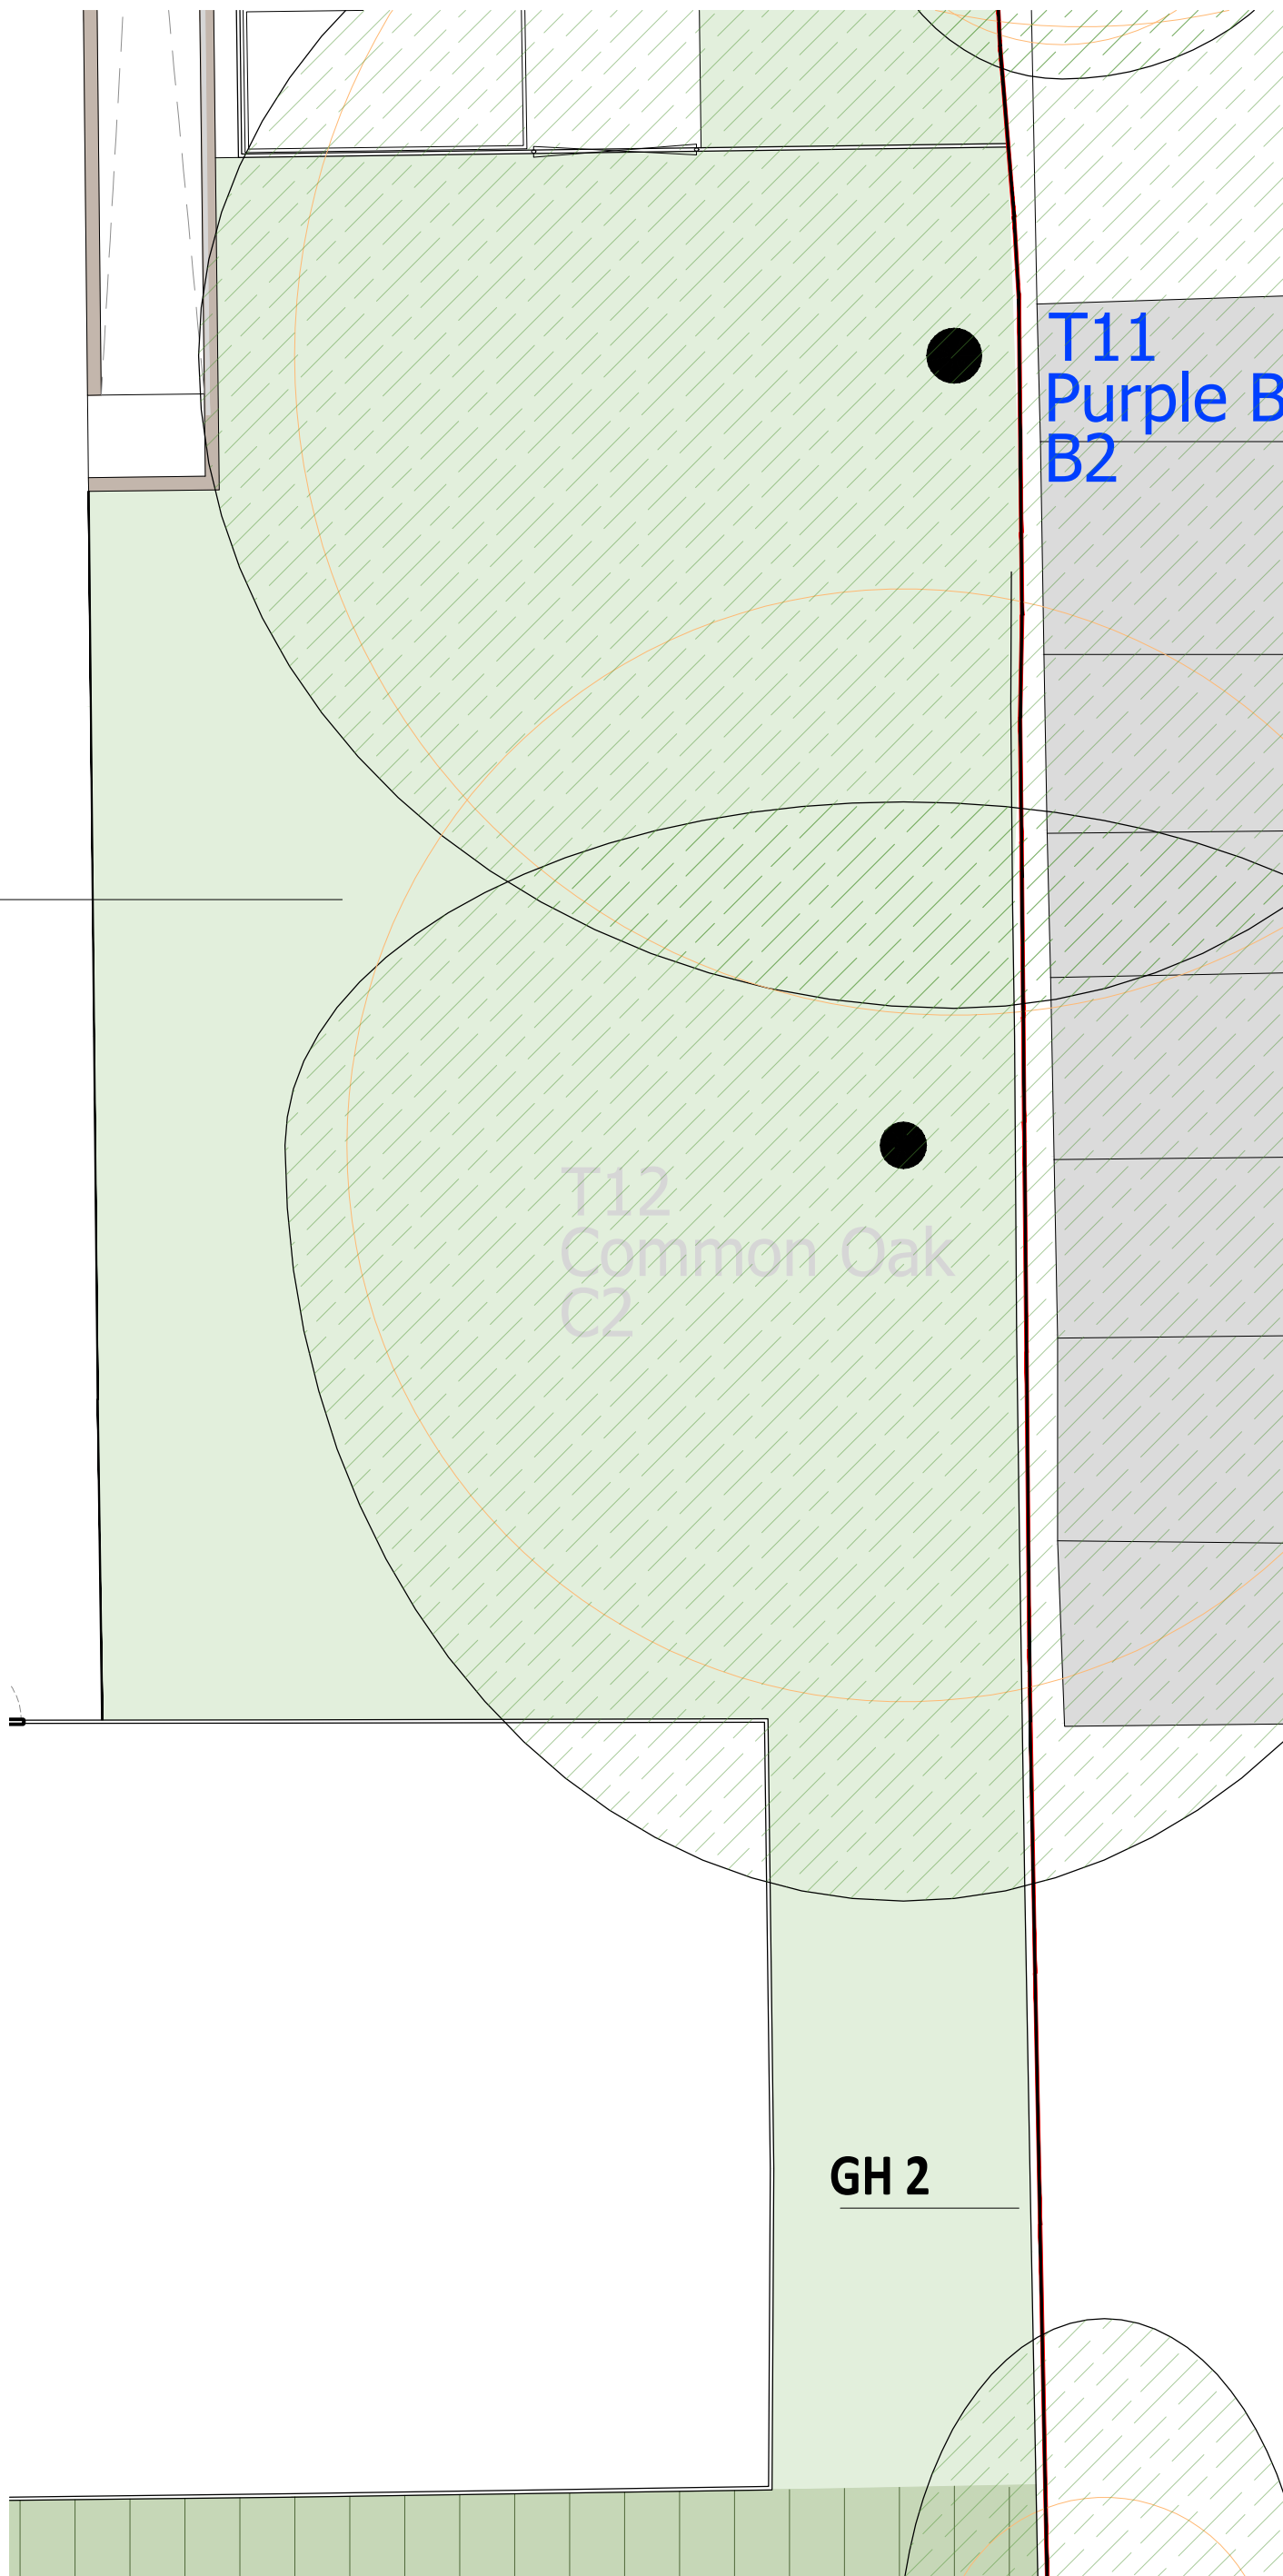

1:50@ A1
1:100@ A3

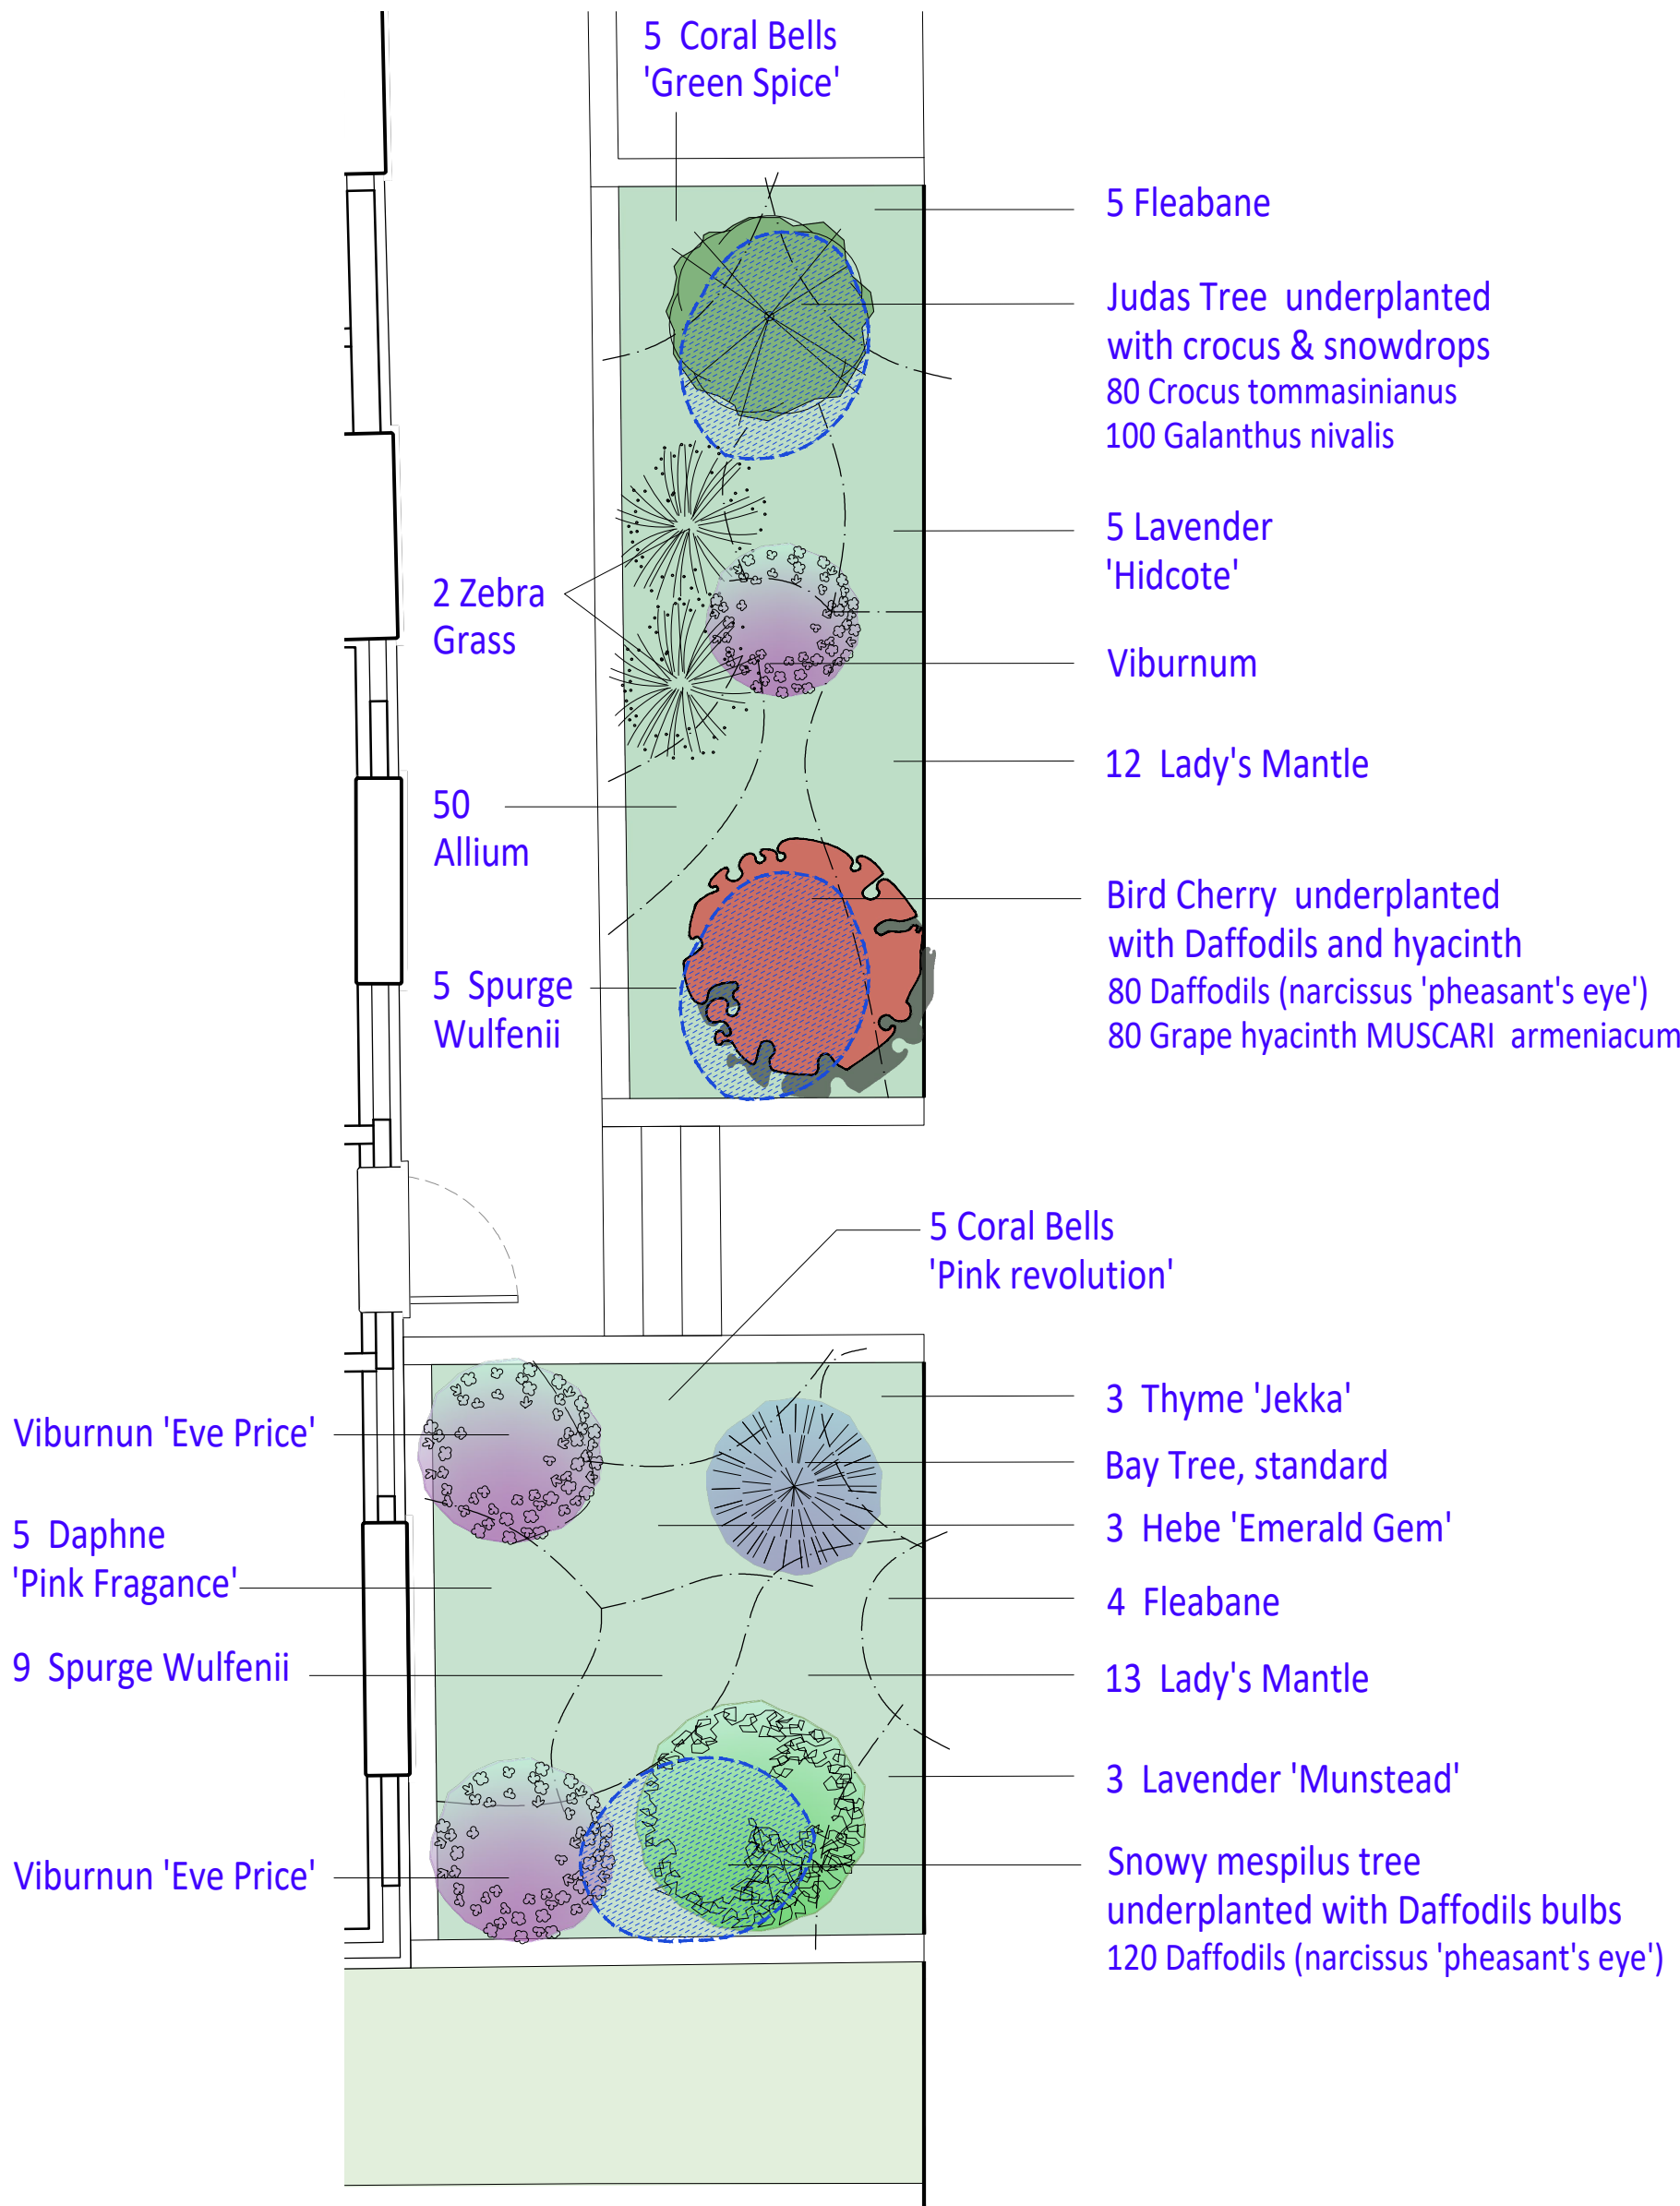

Suggested trees and shrubs



Daphne 'Pink Fragrance'



Common Myrtle




Judas Tree



Bay Tree



Snowy Mespilus

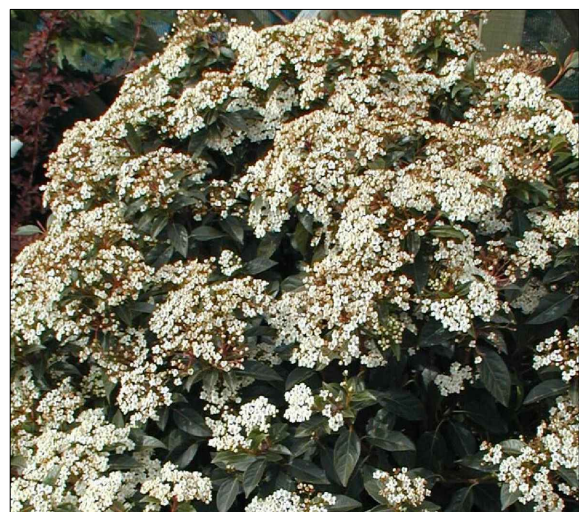

Viburnum 'Eve Price'



Photinia 'Red Robin'



Laburnum



Bird Cherry

NOTES

- This drawing is to be read in conjunction with all other Bright Plan drawings, and with all relevant Architect's and Engineer's drawings and specification. Any discrepancies found are to be reported immediately to the Engineer.
- Bright Plan accepts no responsibility for inaccuracies in data provided by third parties such as topographic surveys or Ordnance Survey mapping.
- Do not scale, work to figured dimensions only. All dimensions are in millimeters unless noted otherwise and all levels are in metres from the topographic survey datum.
- Any information given regarding existing underground services is given in good faith after consultation with the relevant authority, however accuracy is not certain.

B	Minor amendments	22/11/2023
A	Original Issue	07/11/2023
Rev.	Amendments	Date



BRIGHT PLAN
Transport Planning and Civil Engineering Consultants
2 West Barn, Norton Lane, Chichester, West Sussex PO20 3AF
Tel: 01243 210419 Email: enquiries@bpcivils.co.uk
www.bpcivils.co.uk

Drawing Status Draft

Client Acorn Education and Care Ltd

Project Hamilton Academy

Drawing Title Soft Landscape Plan
Sheet 3 of 3

Scale 1:50, 100 Date Oct 23 Drawn By OS Checked By JLB

Drawing No. 2023-L6615-005 Rev. B