

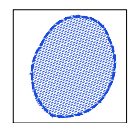


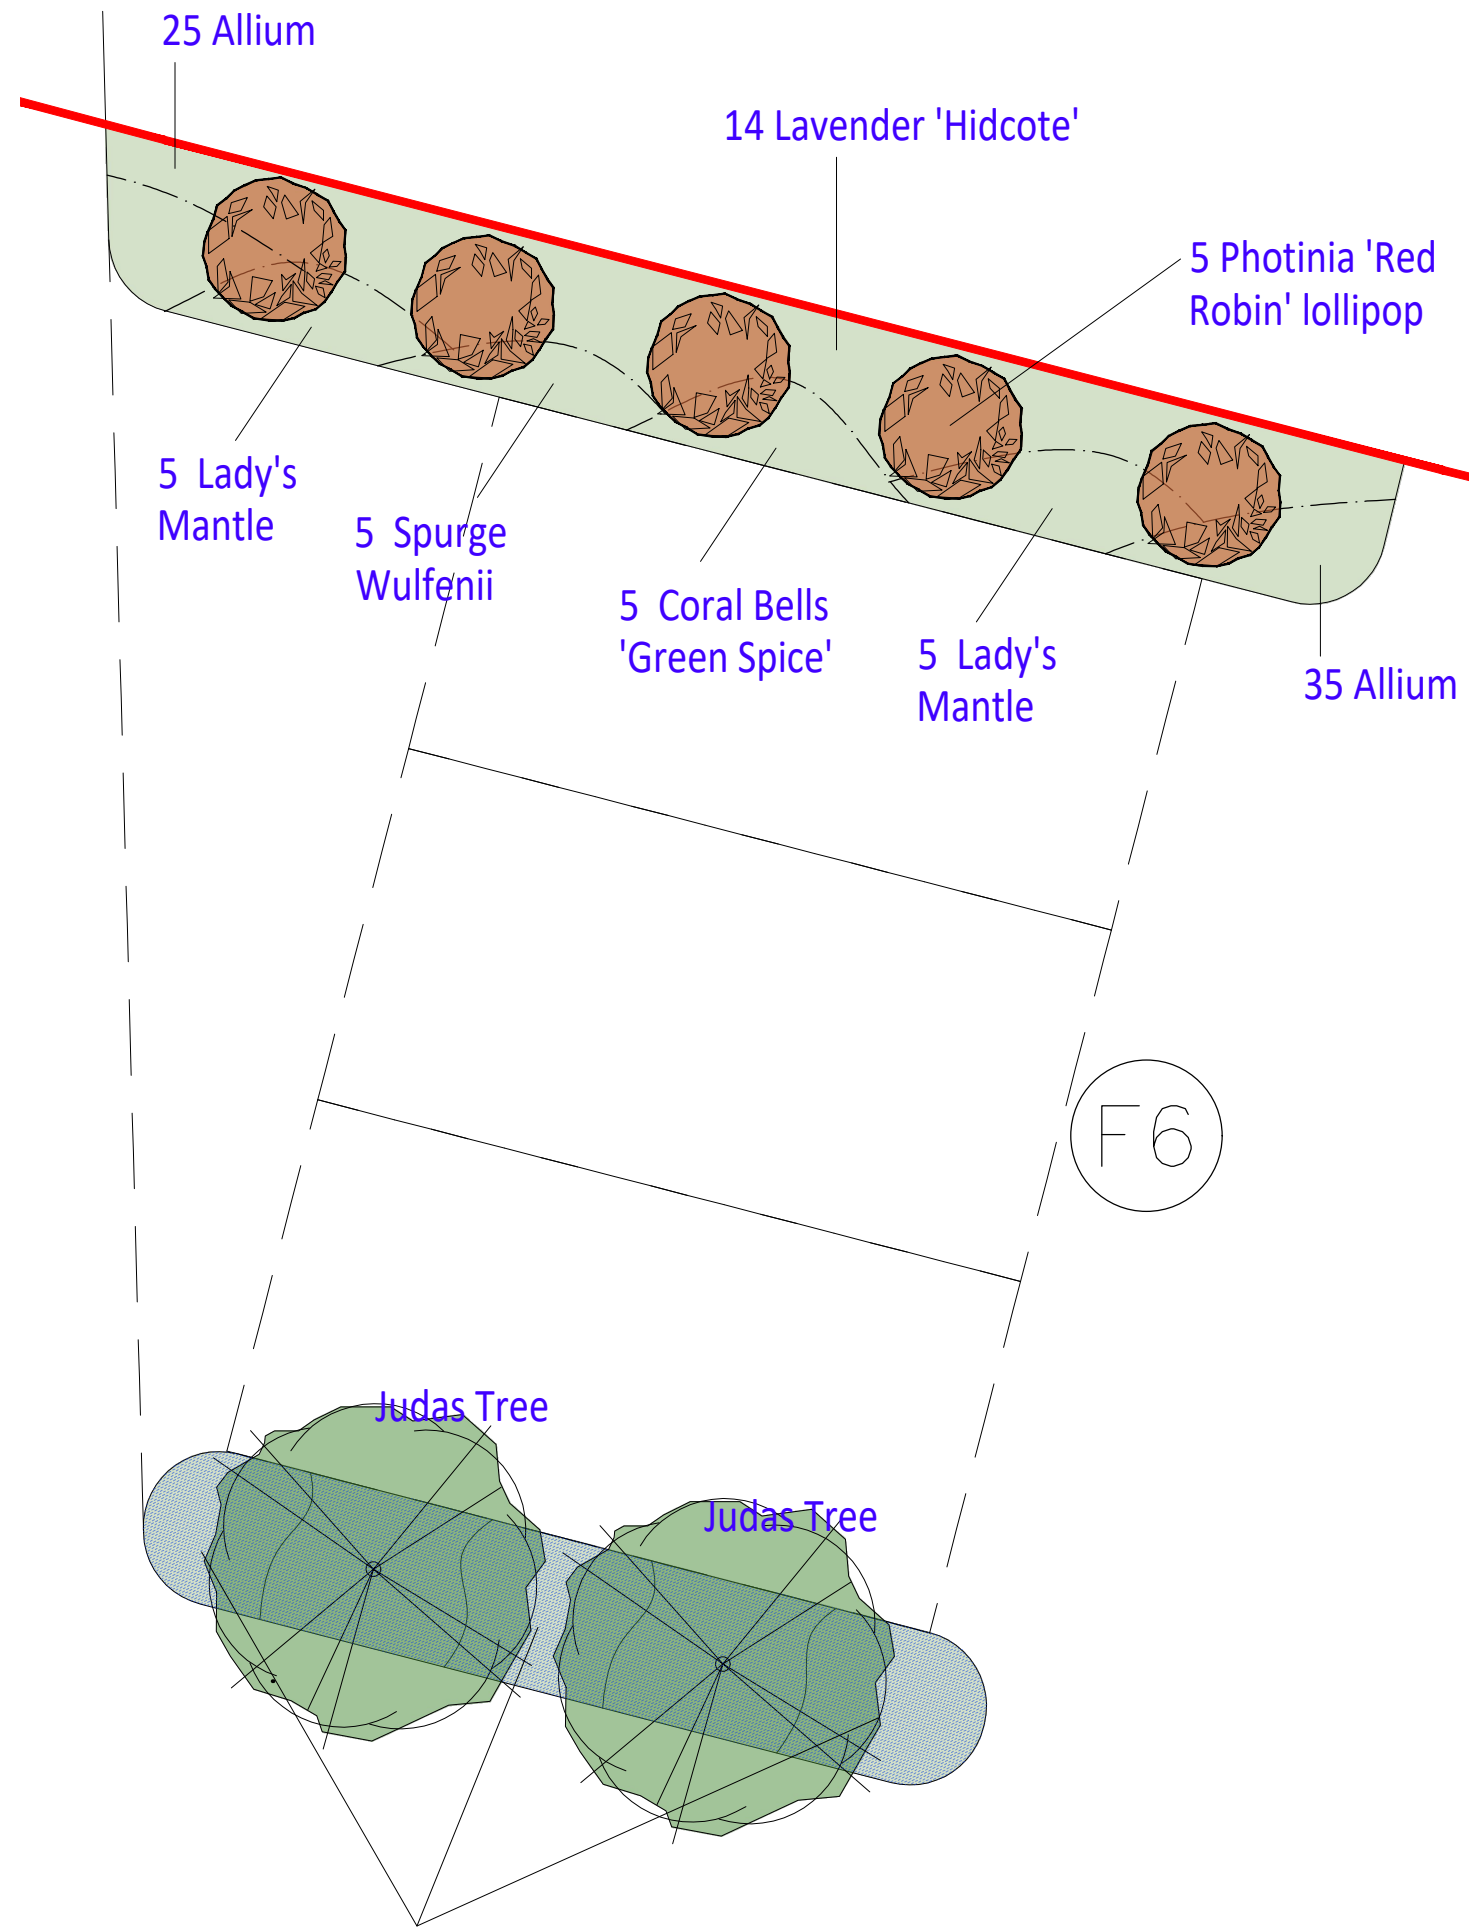


1:50 @ A1
1:100 @ A3

0 1 2 3 4 5 m

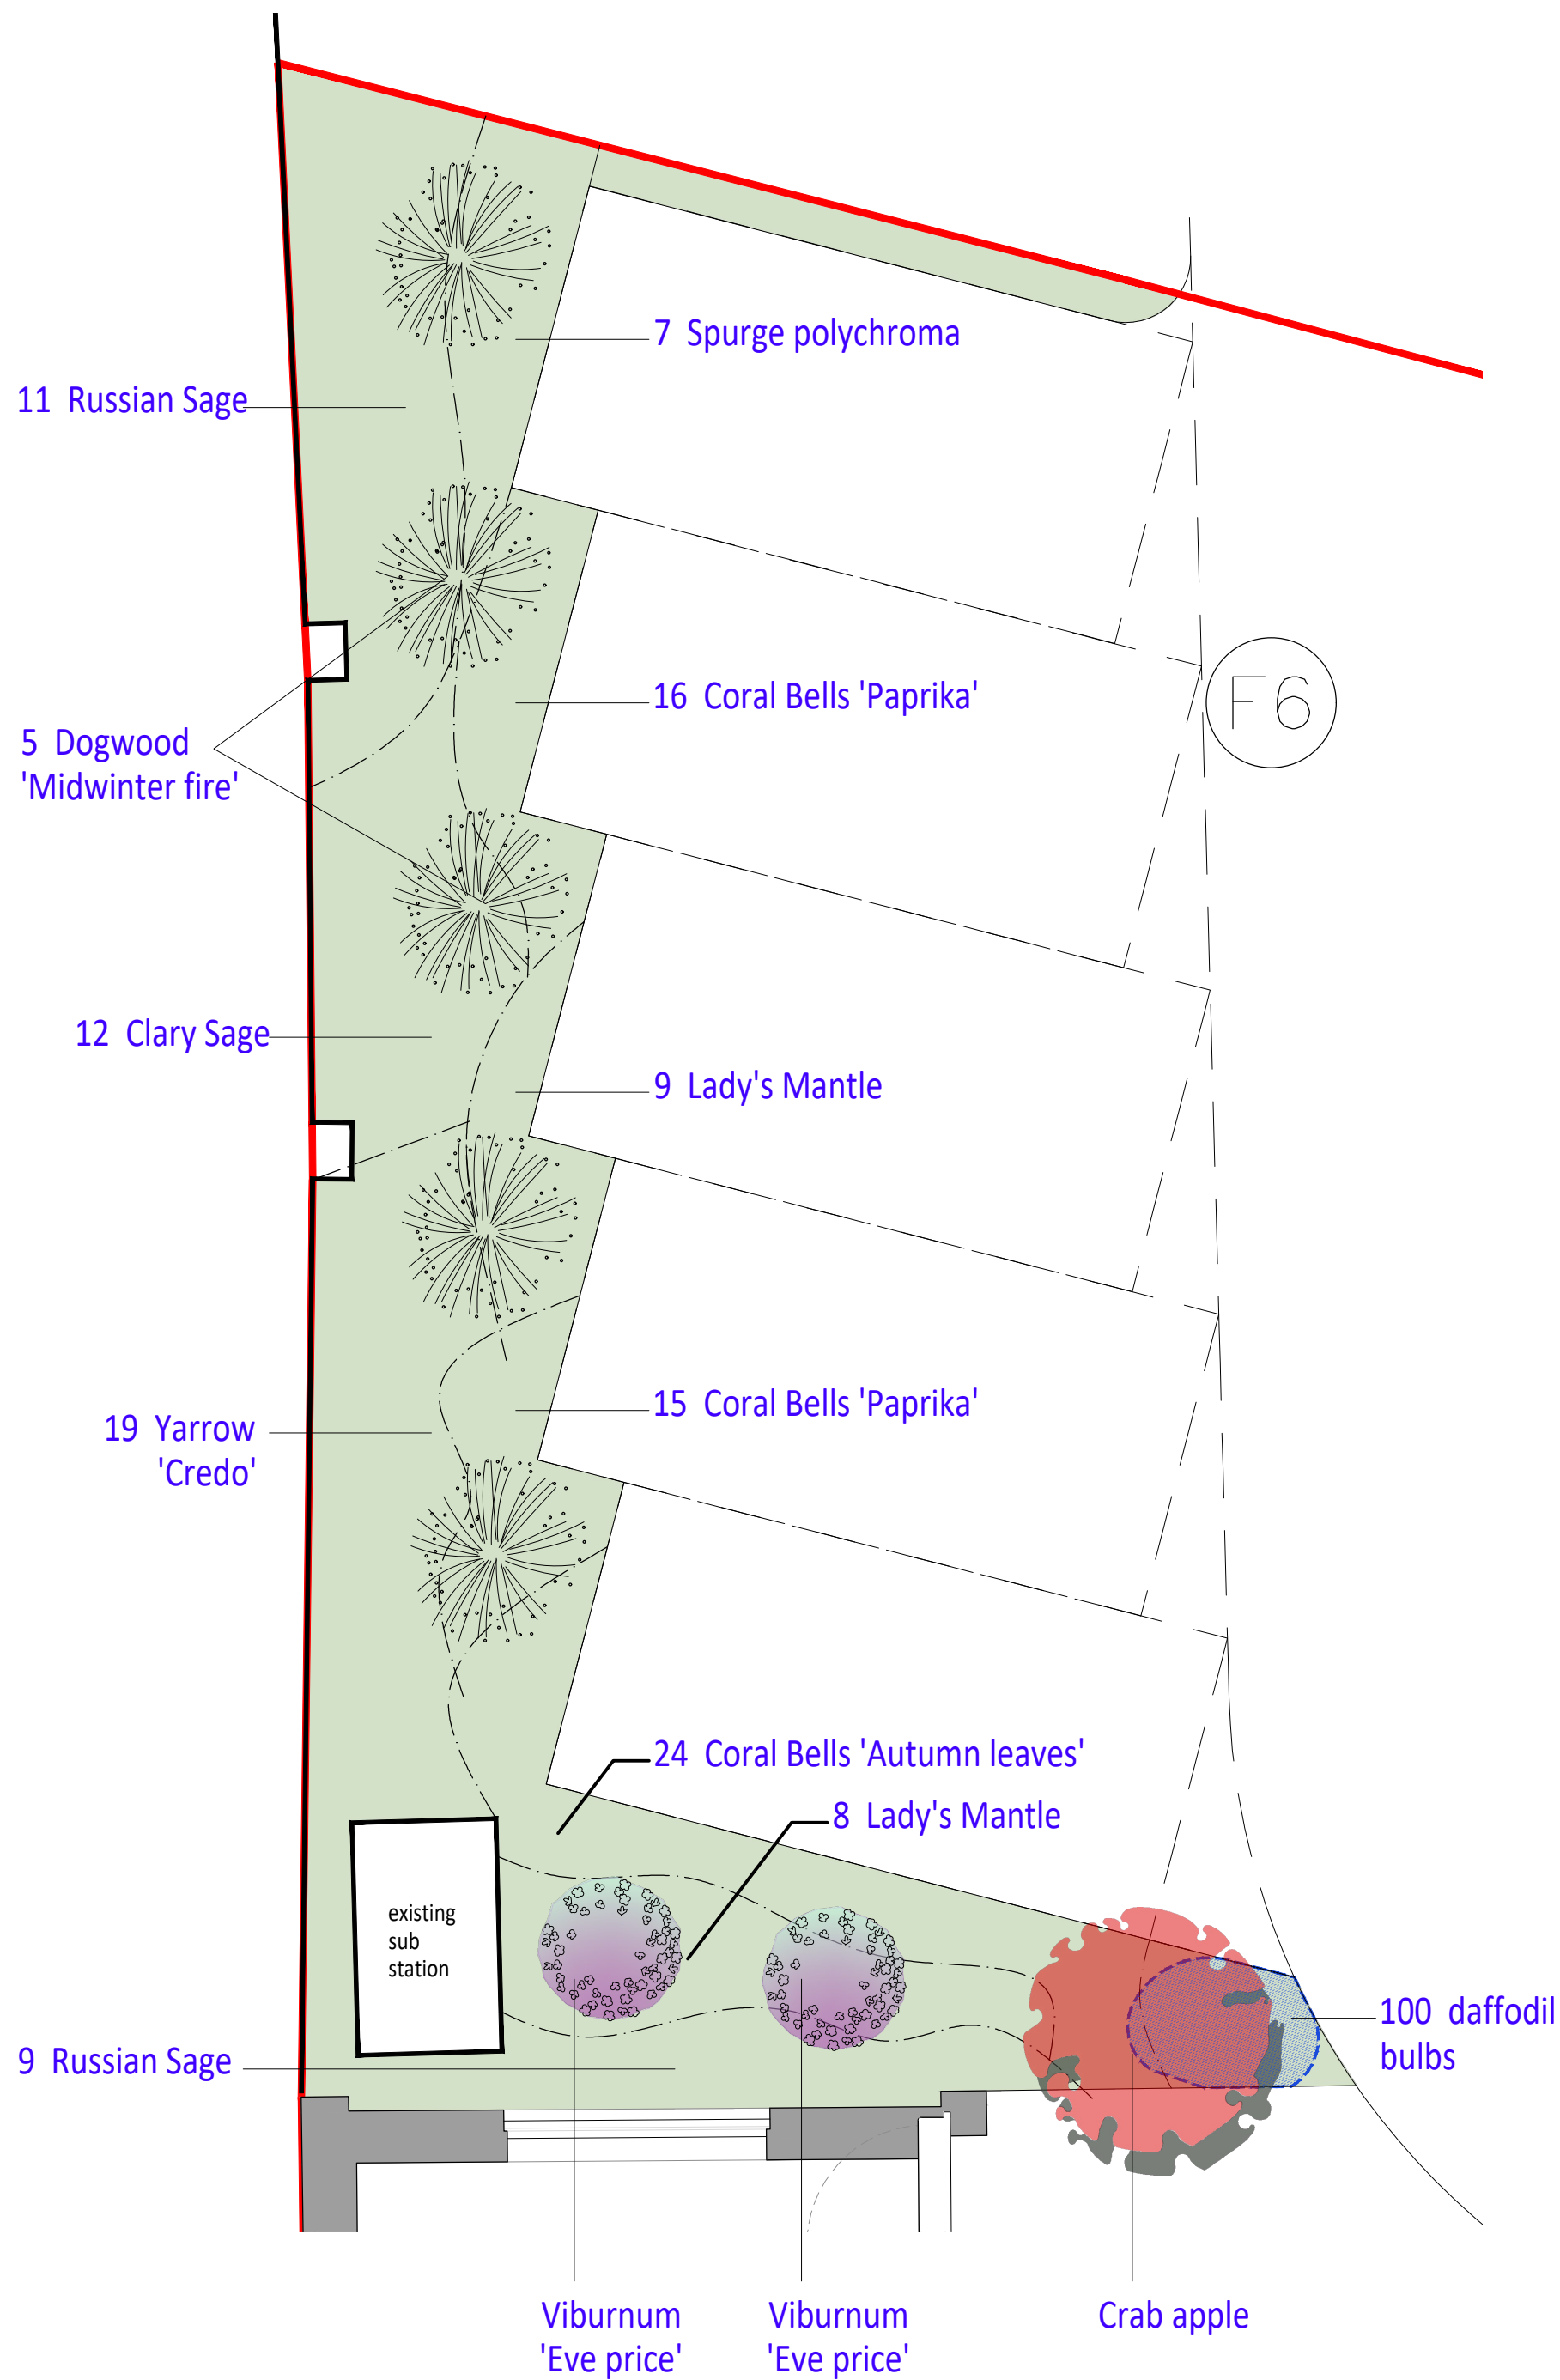

Underplanted with
spring bulbs in grass

175 Daffodils 'Tete a Tete'
120 Grape hyacinth

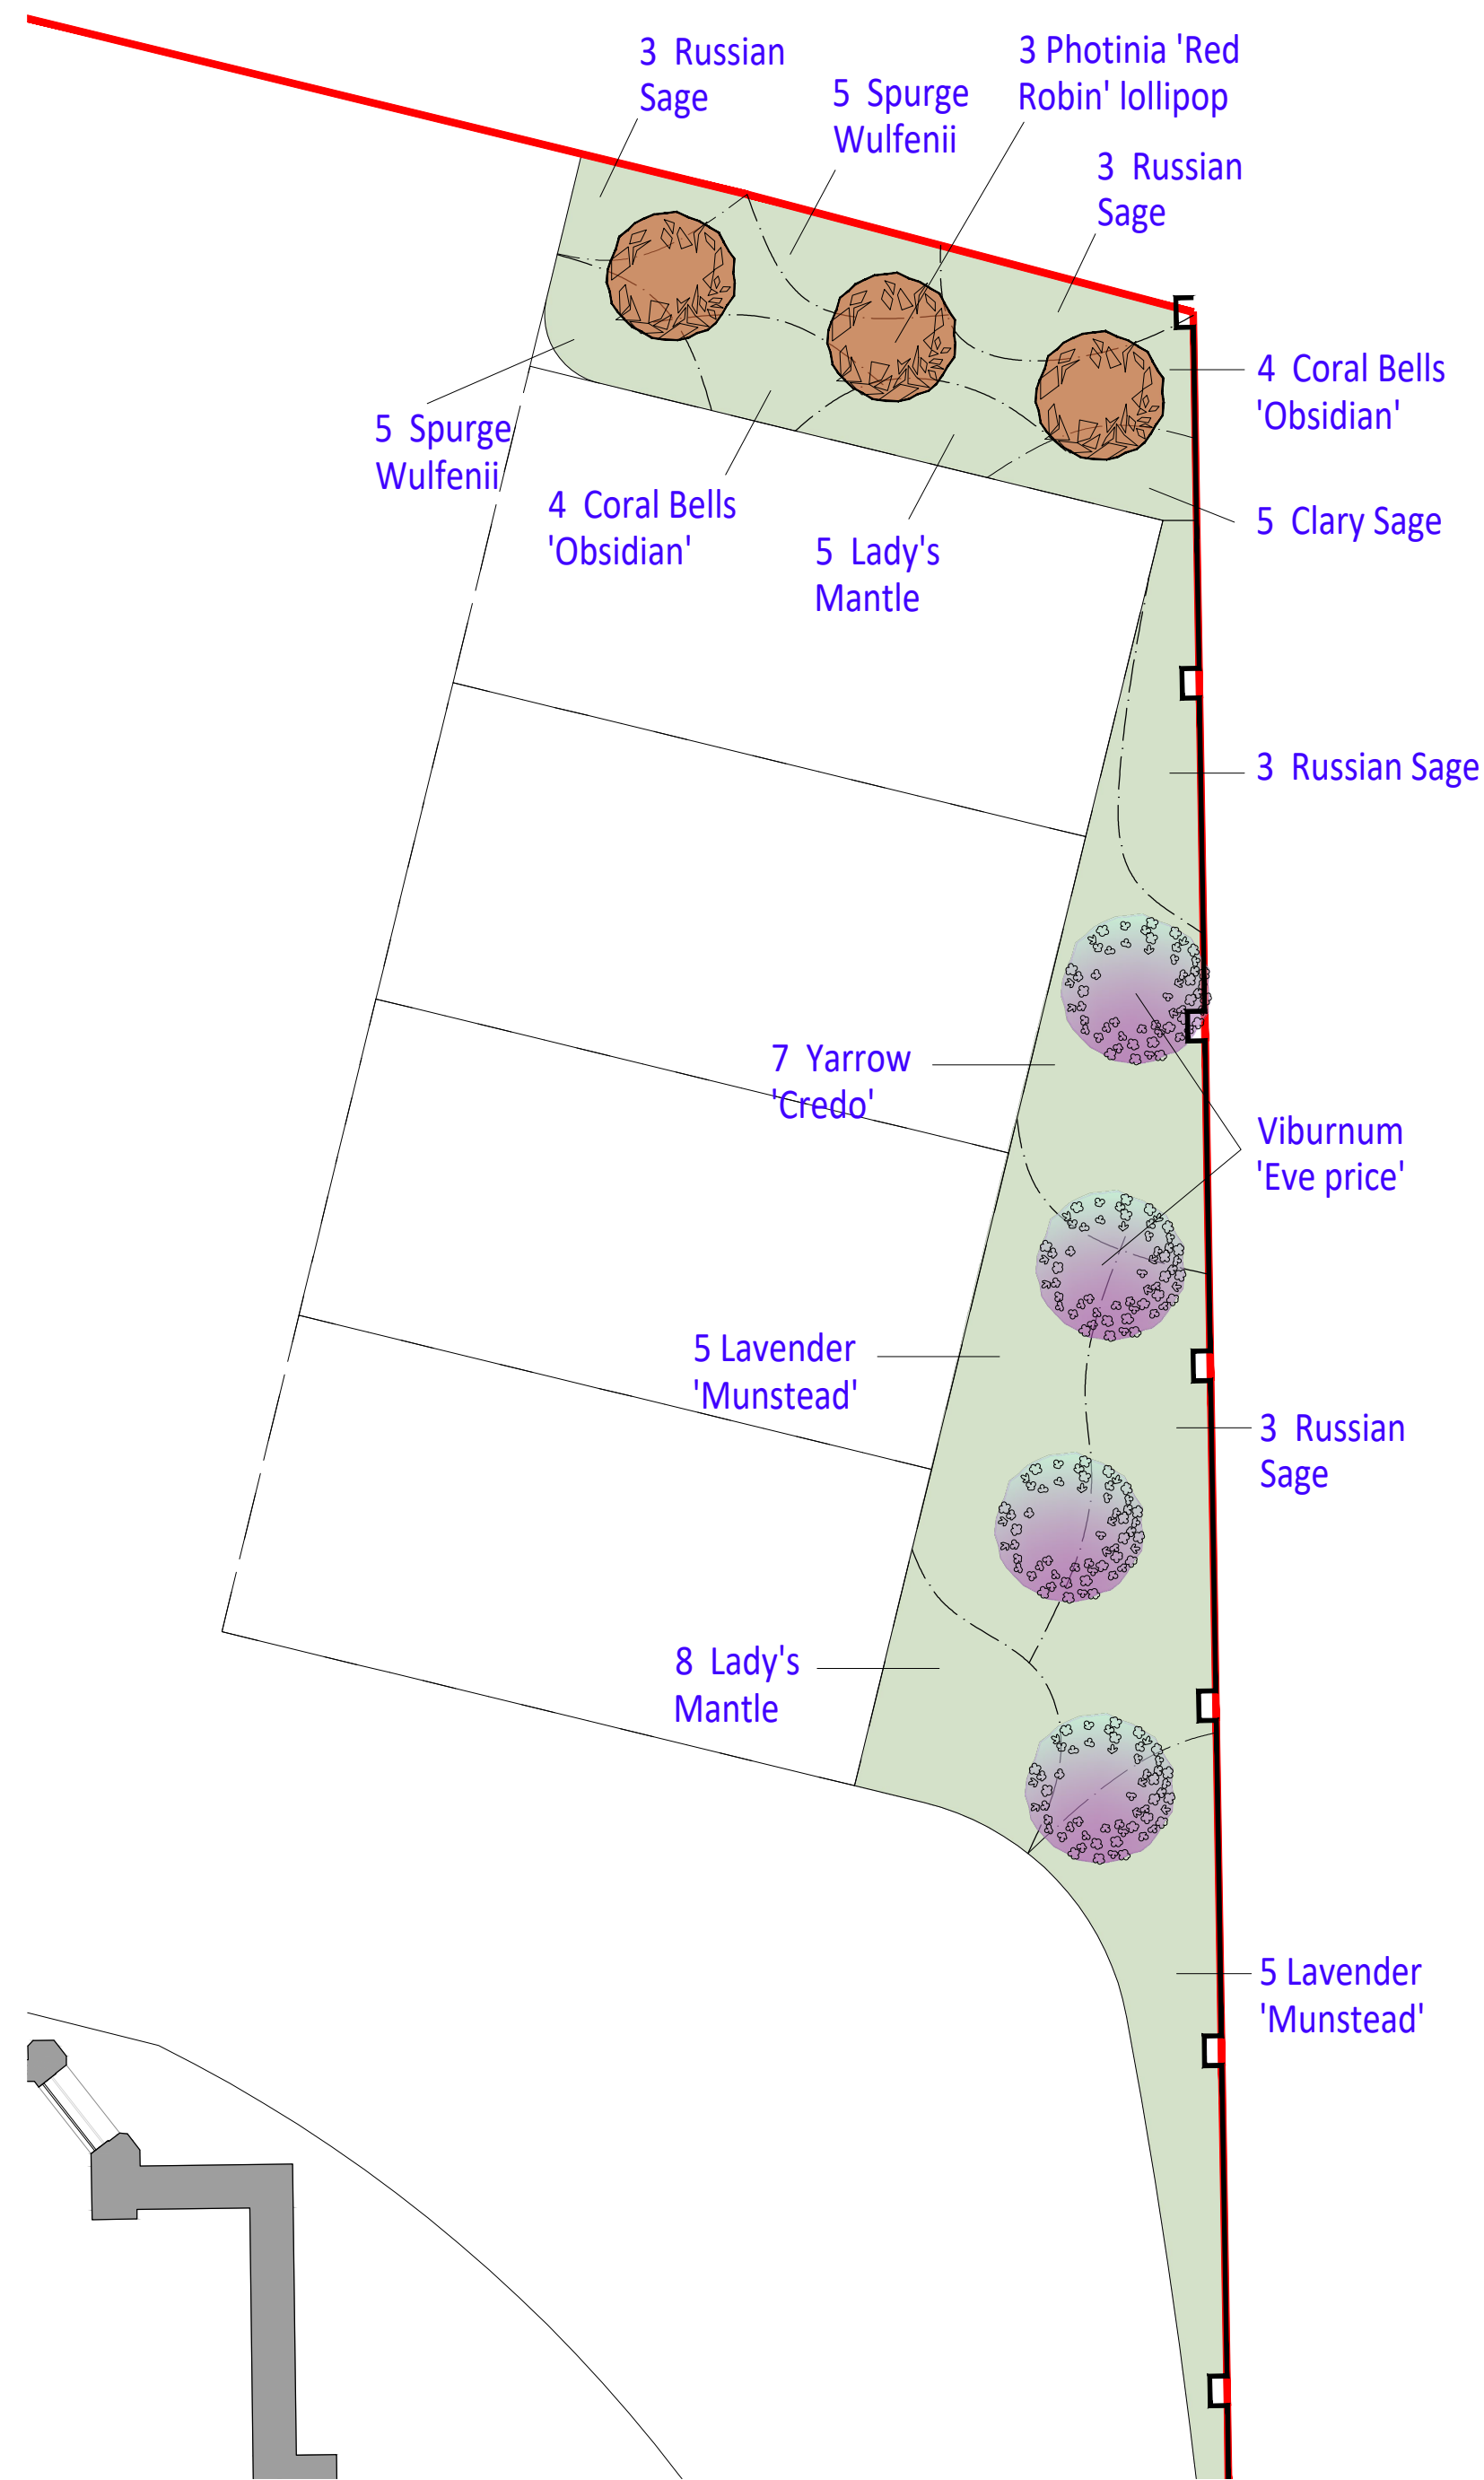

NOTES

1. This drawing is to be read in conjunction with all other Bright Plan drawings, and with all relevant Architect's and Engineer's drawings and specification. Any discrepancies found are to be reported immediately to the Engineer.
2. Bright Plan accepts no responsibility for inaccuracies in data provided by third parties such as topographic surveys or Ordnance Survey mapping.
3. Do not scale, work to figured dimensions only. All dimensions are in millimeters unless noted otherwise and all levels are in metres from the topographic survey datum.
4. Any information given regarding existing underground services is given in good faith after consultation with the relevant authority, however accuracy is not certain.

B	Minor amendments	22/11/2023
A	Original Issue	07/11/2023
Rev.	Amendments	Date



BRIGHT PLAN
Transport Planning and Civil Engineering Consultants
2 West Barn, Norton Lane, Chichester, West Sussex PO20 3AF
Tel: 01243 210419 Email: enquiries@bpcivils.co.uk
www.bpcivils.co.uk

Drawing Status	Draft		
Client	Acorn Education and Care Ltd		
Project	Hamilton Academy 40 Christchurch Road		
Drawing Title	Soft Landscape Plan Sheet 1 of 3		
Scale	Date	Drawn By	Checked By
1:50	Oct 23	OS	JLB
Drawing No.	2023-L6615-003		Rev.
		B	