


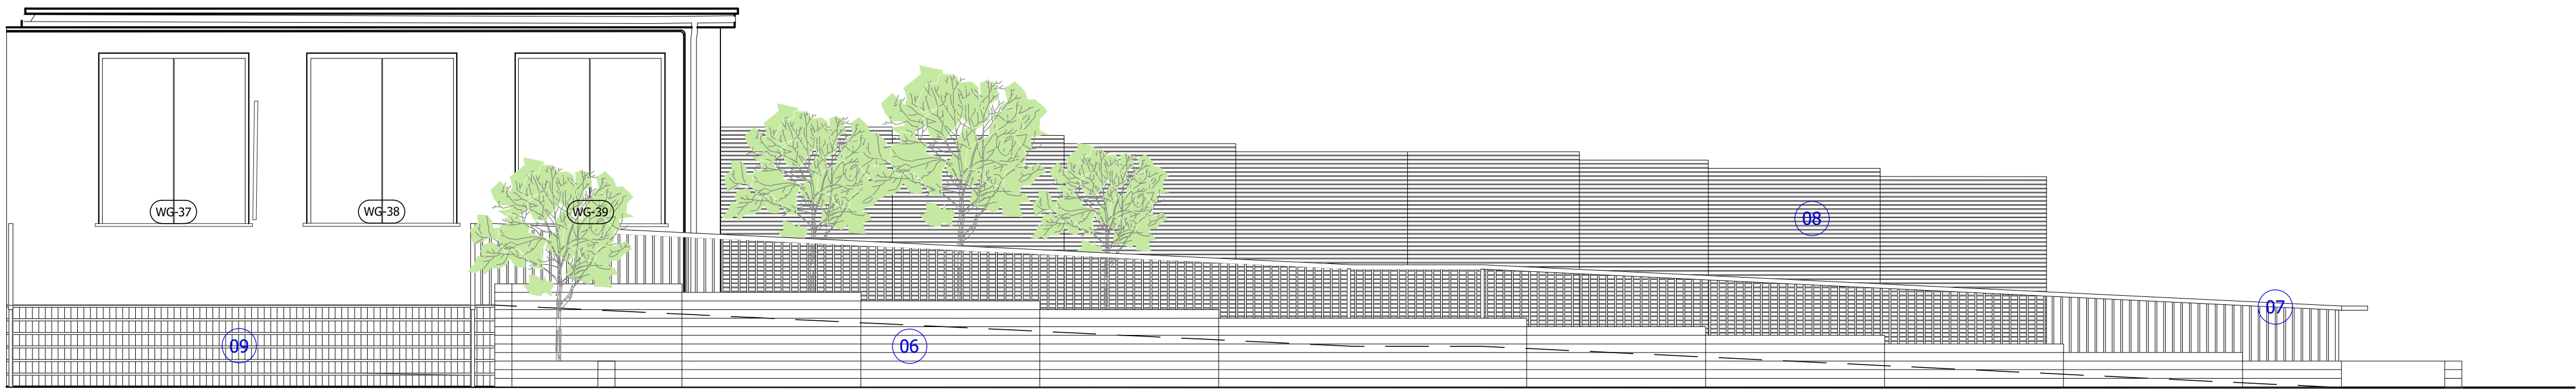


Elevation 3



Elevation 4



Notes

1. This drawing is the copyright of MH Architects Ltd
2. Do not scale this drawing except for Local Authority planning purposes
3. All dimensions must be checked on site by the contractor prior to commencement of the works.

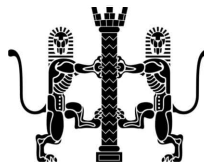

Client Approval						
A - Approved						
B - Approved with comments						
C - Do not use						
Rev.	Revision Note/Purpose of Issue	Drw By	Date	Chk By	Date	
C01	Construction Issue.	AH	26/09/23	HJG	26/09/23	
C02	Kitchen Extension Removed. Kitchen Moved into Hall	AH	08/10/23	HJG	08/10/23	
C03	Bird and Bat Boxes Added	AH	31/01/24			

PROPOSED MATERIAL SCHEDULE	
01	Neo Timber Slatted Composite Cladding Grey, Charcoal and Antique
02	Fascia - Neo Timber Classic Cladding - Grey
03	Black uPVC Rainwater Goods
04	uPVC Glazed Doors
05	uPVC Casement Windows
06	200w x 100d Timber Railway Sleepers
07	Metal Handrail and Balustrading
08	25 x 38mm Treated Timber Roofing Batts Fixed to Timber Post System with 10mm Shadow Gaps
09	Brick on Edge with Paving Treads
10	Single ply membrane adhered roof
11	Enclosed Bicycle Store
12	Metal Capping
13	Metal Shadow C-Channel

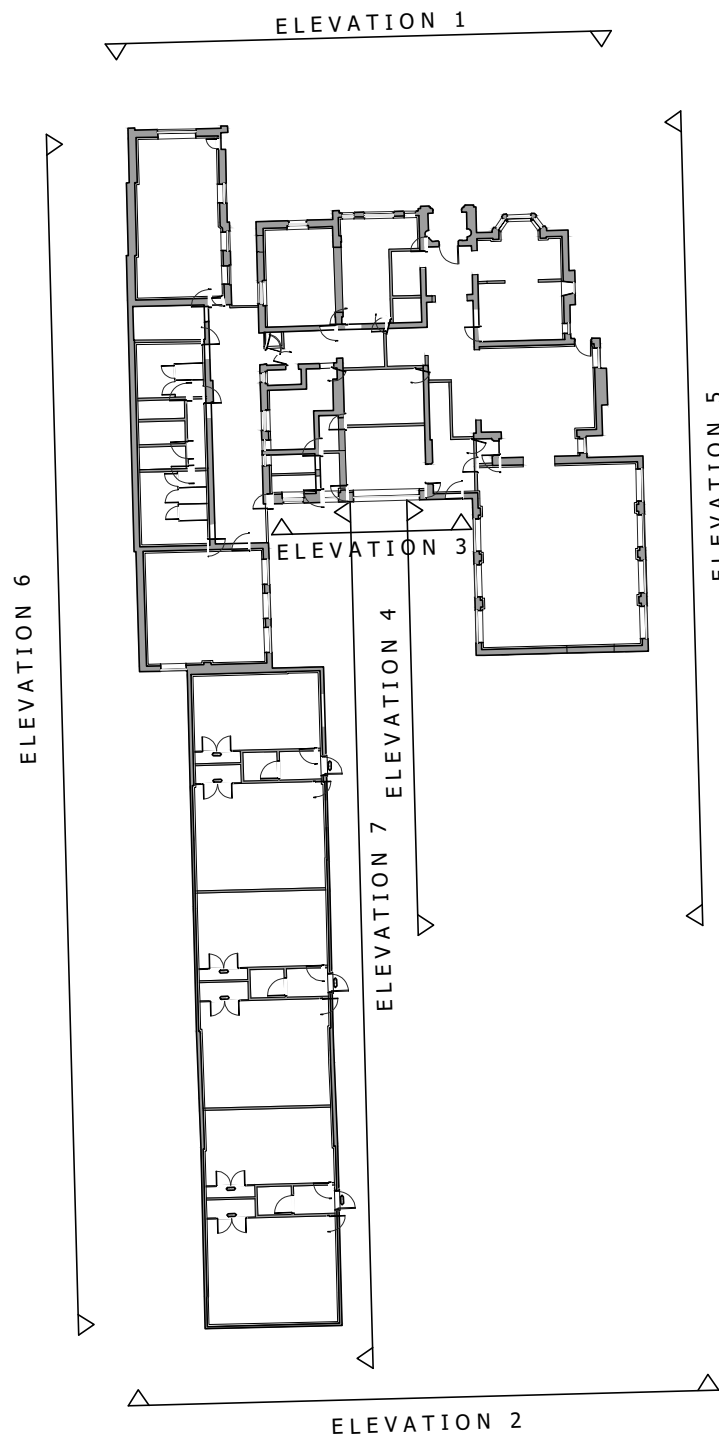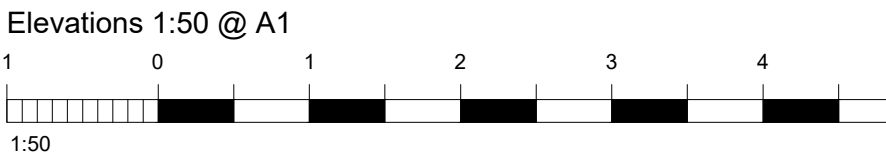

Client

ACORN EDUCATION & CARE LTD

Job title

THE PHOENIX SCHOOL
40 CHRISTCHURCH ROAD
READING, RG2 7AY

Drawing title

GENERAL ARRANGEMENT
ELEVATIONS

Drawn	Date		Checked		Date		Scale at A1	
AH	25/07/23		HJG		25/07/23		1:50	
Job No.	Pro.	Org.	Zone	Level	Type	Role	No.	Rev.
23-062	PHX	MHA	ZZ	ZZ	DR	A	0165	C03
Purpose of Issue								

Purpose of Issue

CONSTRUCTION

Ground Floor | Bicentennial Building
Southern Gate | Chichester
West Sussex PO19 8EZ

t. 01243 774748
e. admin@mharchitects.co.uk
www.mharchitects.co.uk

Limited Company
Registered in England No. 1994233

