a3

19 17b 17a 17 7

32 to 54

20 to 30

10

ST GILES CLOSE

104

108

110a

110

114

Club

118 to 128

LONDON STREET

105

107

1 to 16

17 to 22

Blenheim Court

123

3

Elizabeth

READING BOROUGH COUNCIL
DATE
- 7 APR 2008
ENVIRONMENTAL SERVICES

12 to 18

20

34
36

38
40

CROWN STREET

CR

10

13

6

2

NORTH.

Rev	Date	Amendment	By	Checked

118-128 LONDON STREET.

CAD file no. | Date | Scale 1:500 | Drawn | Checked

Drawing Title: SITE PLAN

Job No: 164


Drg No: 164-34

Rev: -

gollifer associates architects

49 Poland Street London W1f 7ND
tel 020 77 34 21 34 fax 020 77 34 21 41 email info@gollifer.co.uk

a3

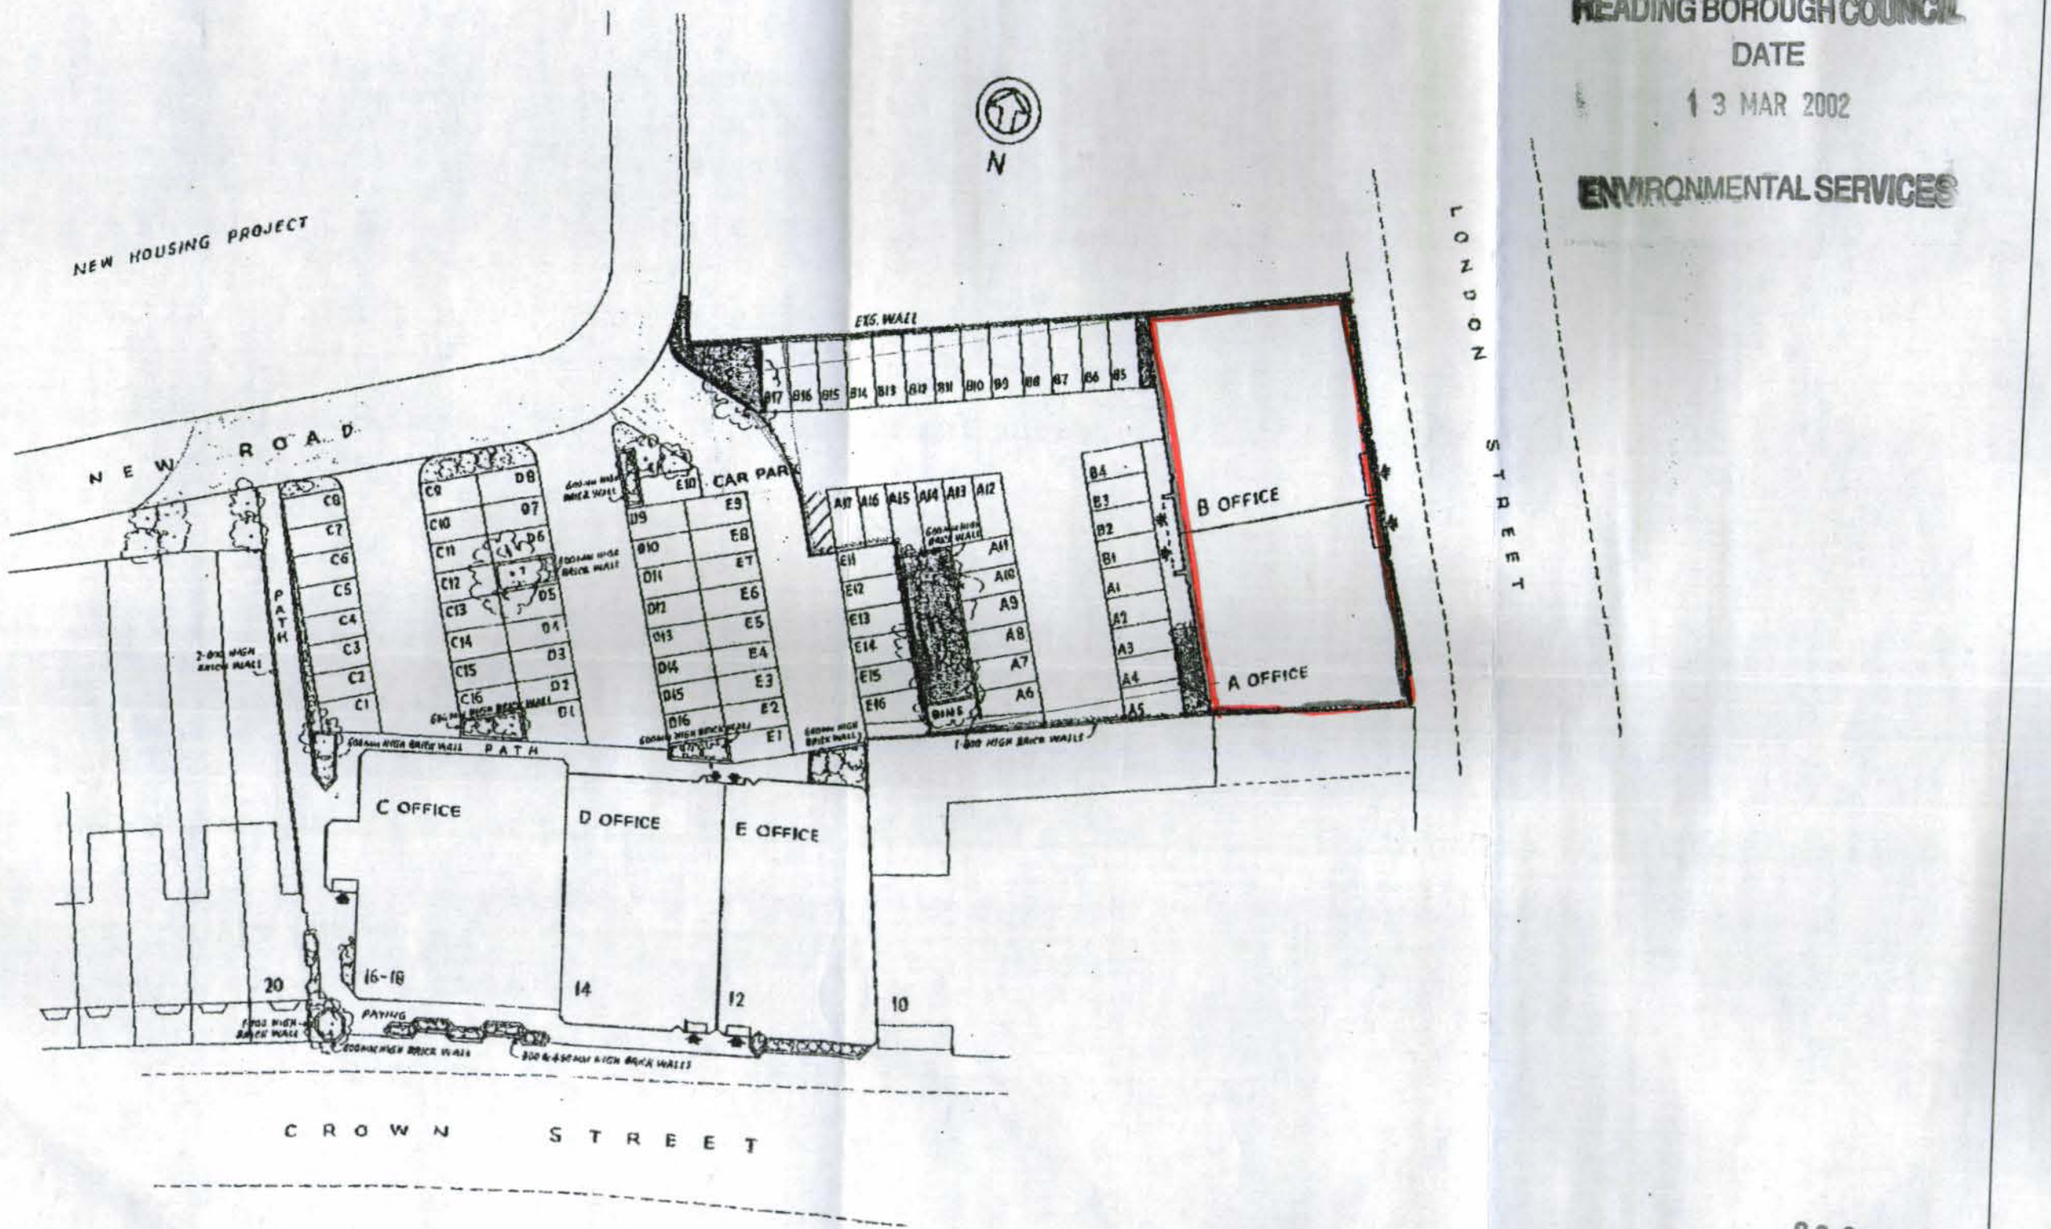

READING BOROUGH COUNCIL
DATE
13 MAR 2002
ENVIRONMENTAL SERVICES

020332

116-128 LONDON STREET.

CAD file no.

Drawing Title: SITE PLAN

Date

Scale: 1:500

Drawn

Checked


Job No: 164

Drg No: 164-34

Rev: -

Rev	Date	Amendment	By	Checked

gollifer associates architects
49 Poland Street London W1F 7ND
tel 020 77 34 21 34 fax 020 77 34 21 41 email info@gollifer.co.uk

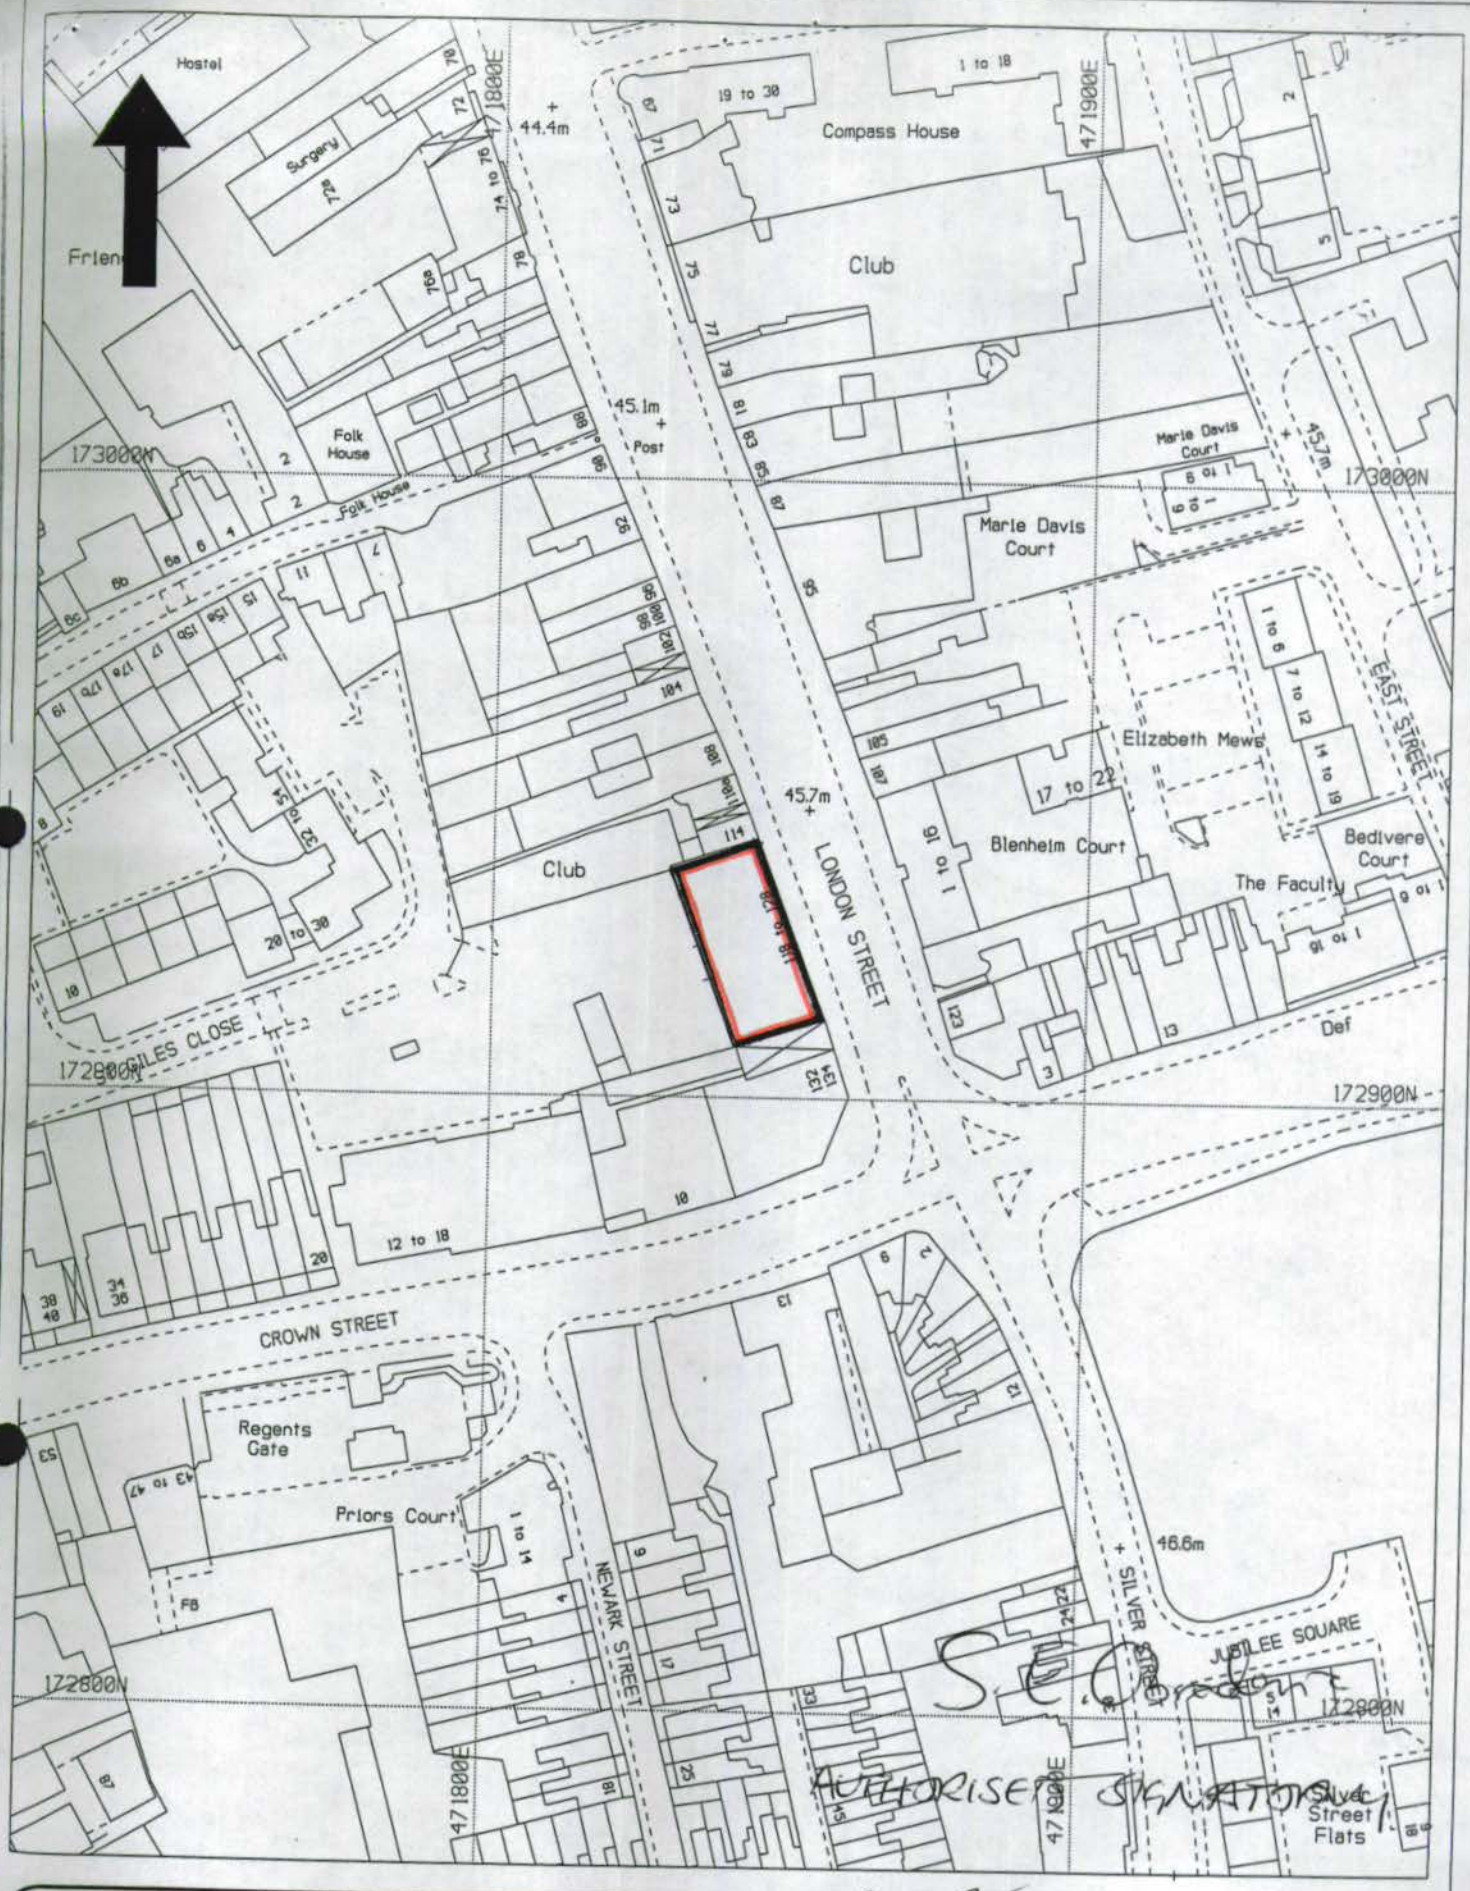

Title: Location Plan.
118-128, London Street, Reading.

Date: 03/07/~

Drg.No. 02/00332/FUL

Scale: 1:1250


Based upon the 2001 Ordnance Survey 1:1250 mapping with the permission of the Controller of Her Majesty's Stationery Office © Crown Copyright. Unauthorized reproduction infringes Crown copyright and may lead to prosecution or civil proceedings.

Reading BOROUGH COUNCIL


153

a1

FRONT ELEVATION OF NEW EXTERNAL ESCAPE STAIR.

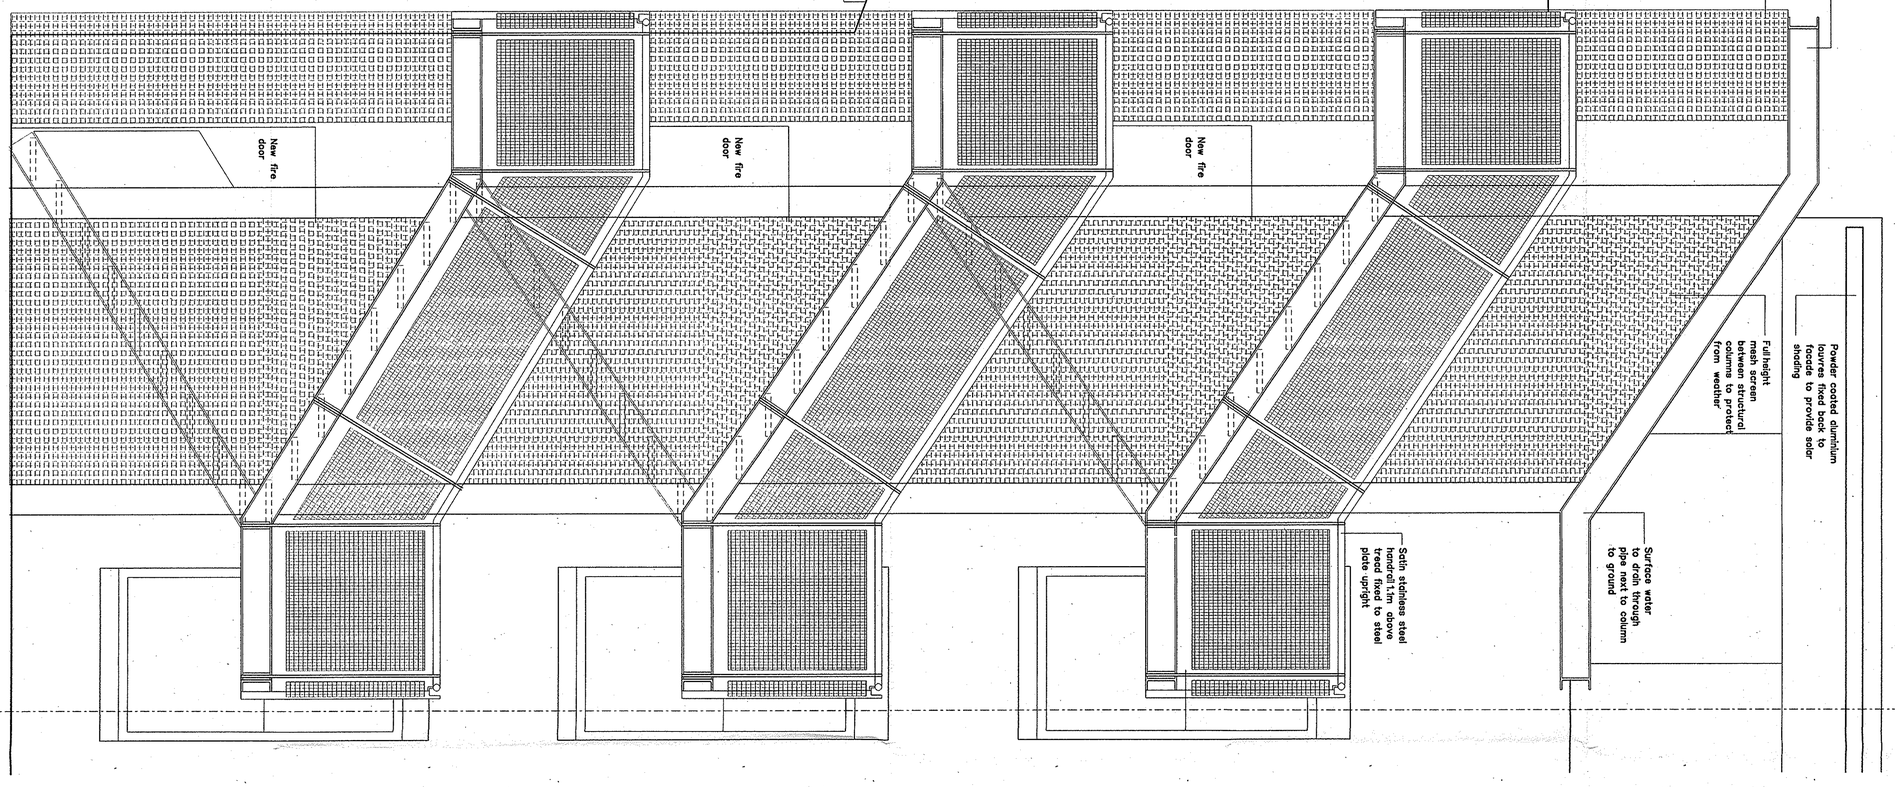

SIDE ELEVATION OF NEW EXTERNAL ESCAPE STAIR.

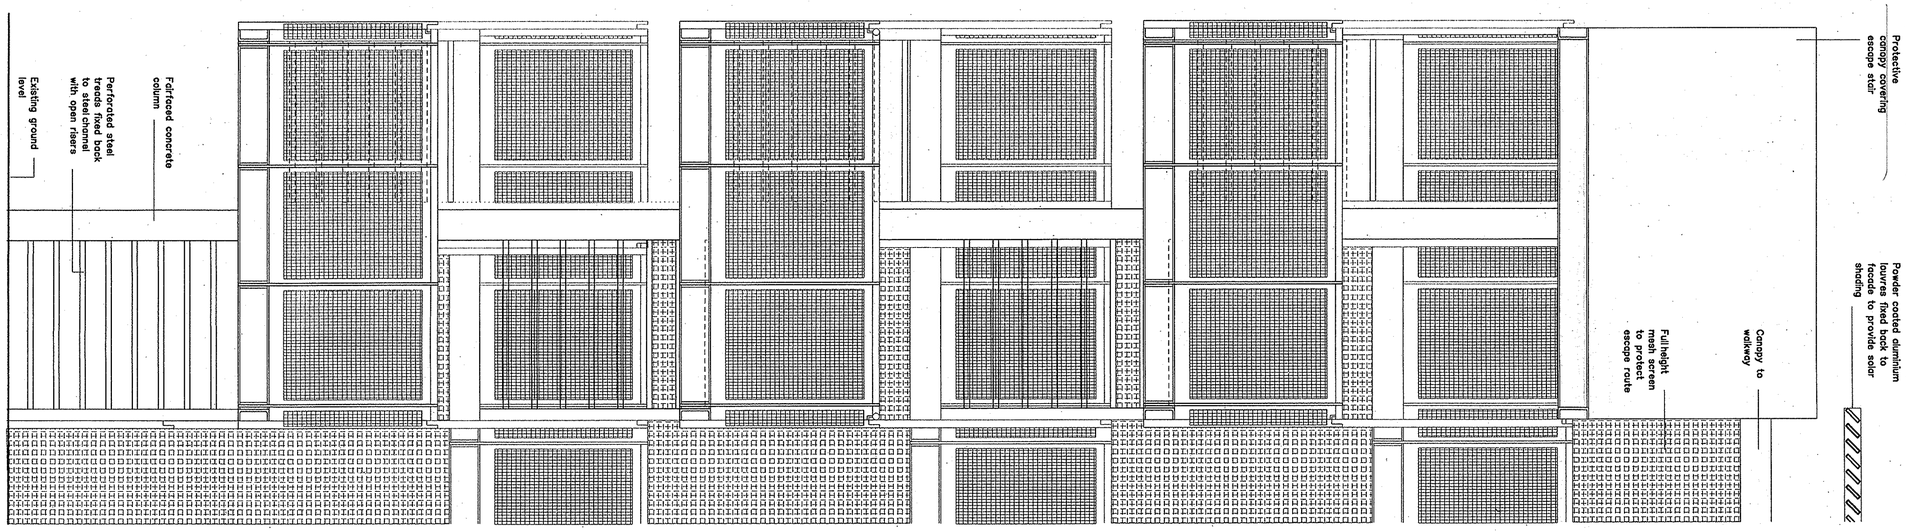

READING BOROUGH COUNCIL
DATE
13 MAR 2002
ENVIRONMENTAL SERVICES

020332

Rev	Date	Amendment	By	Checked

Do not scale from drawings. All dimensions to be checked on site by contractor and such dimensions to be the contractors responsibility. Drawing errors and omissions to be reported to the architect.

Metres 0

118-128 London Street Reading

Status: Planning


CAD file no. 164-41 extst.dgn | Date 19.02.02 | Scale 1.200 | Drawn | Checked

Drawing Title: Front and Side Elevation of External Escape Stair


Job No 164 | Drg No 41 | Rev

gollifer associates architects
48 Poland Street London W1F 7ND
tel 020 77 34 21 34 fax 020 77 34 21 41 email info@gollifer.co.uk


a1

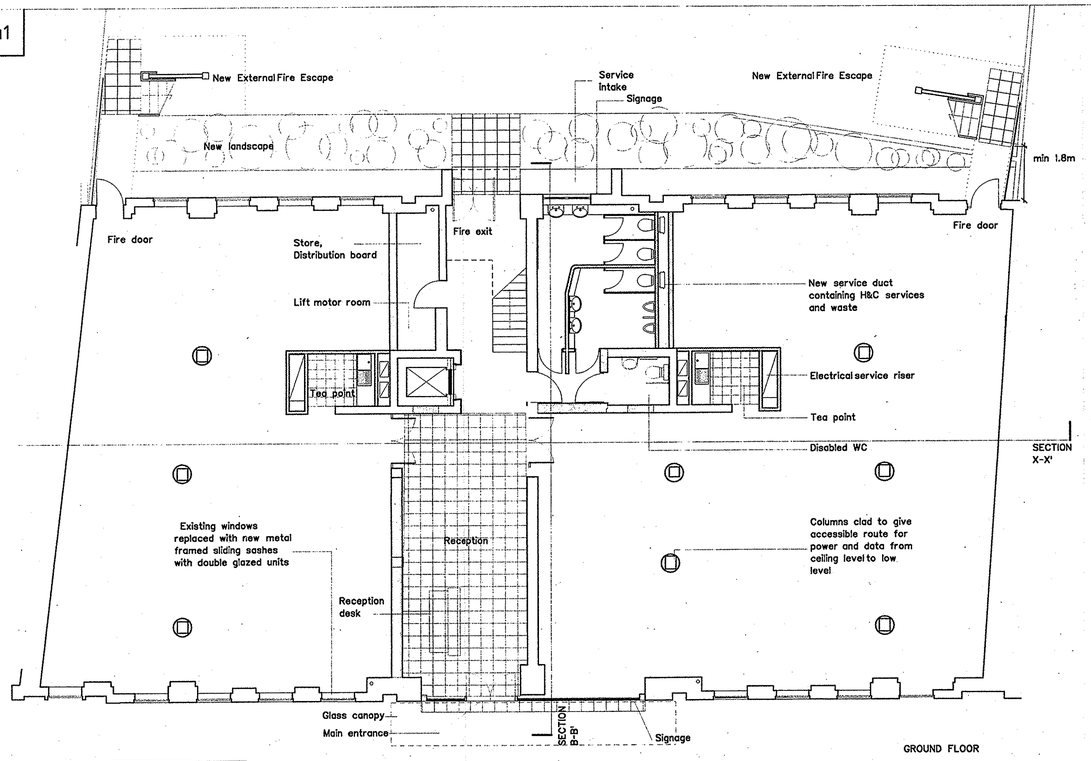


GROUND FLOOR

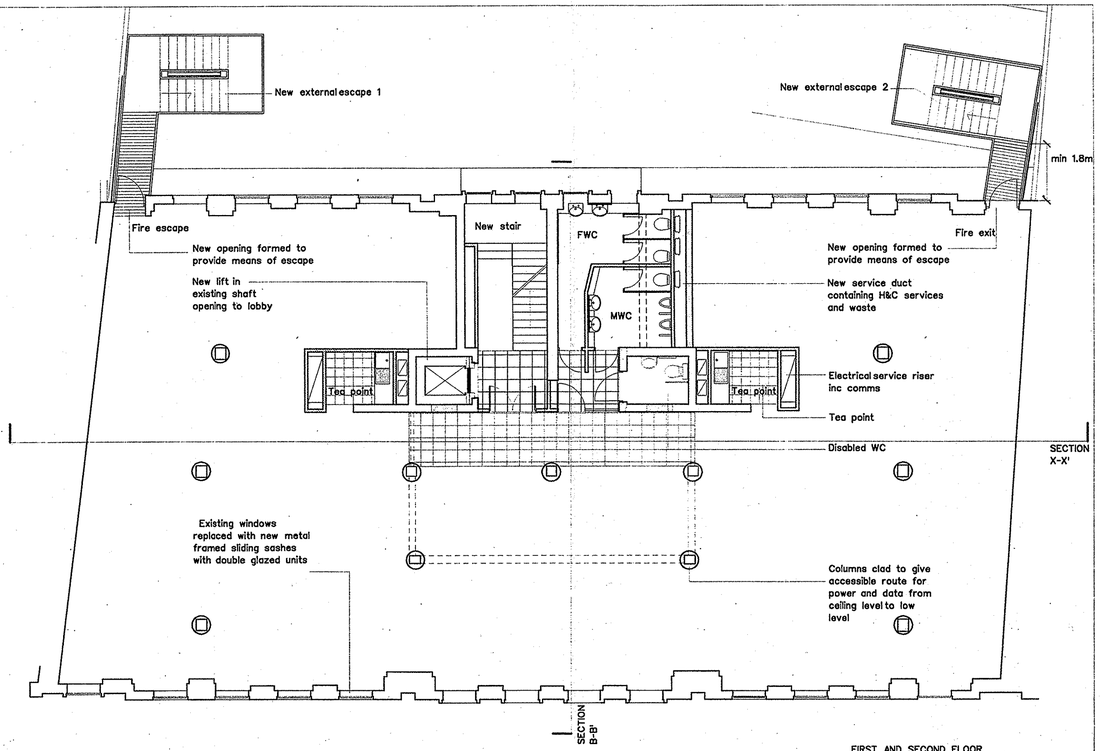

FIRST AND SECOND FLOOR

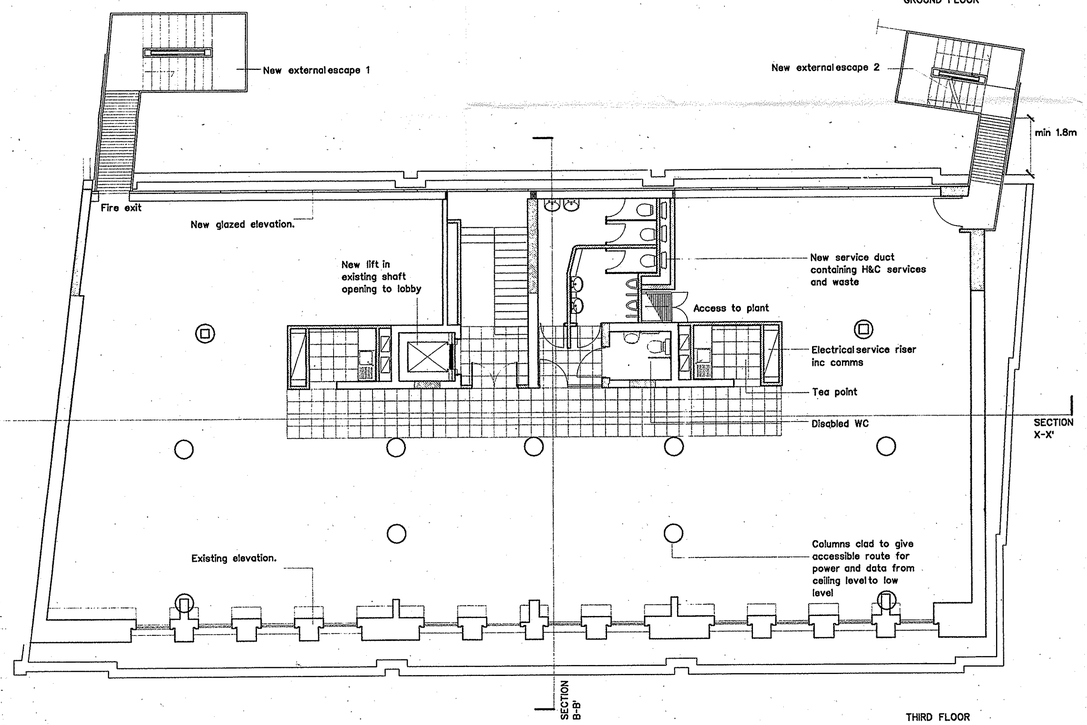

THIRD FLOOR

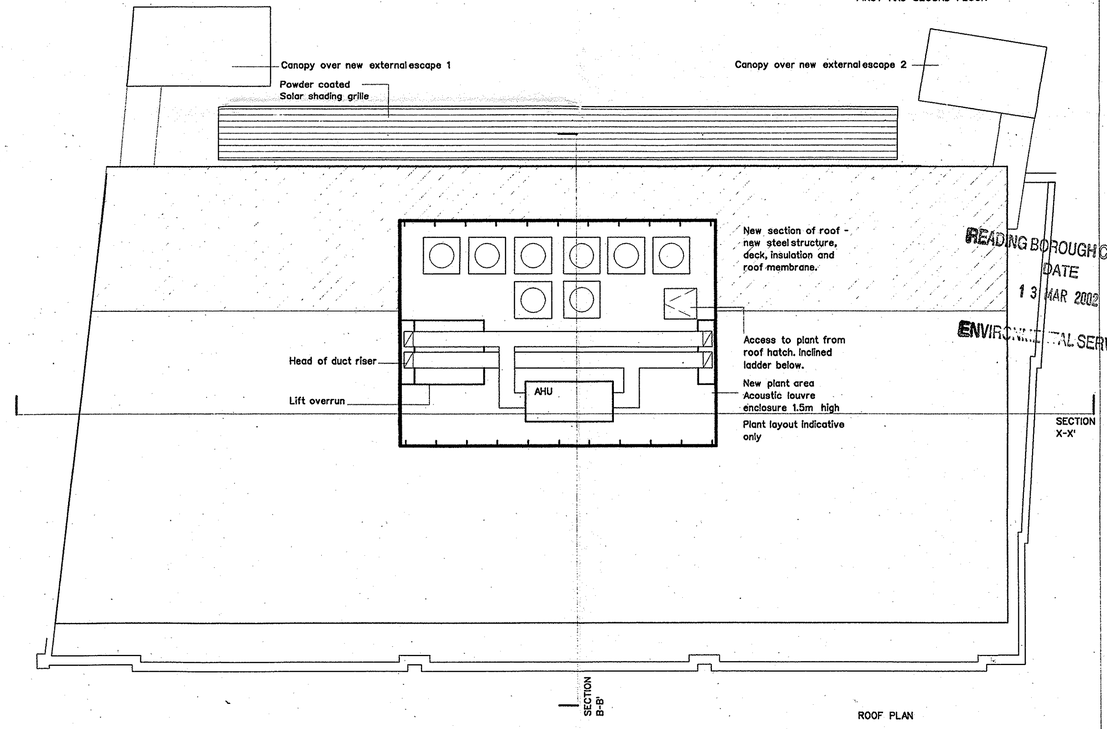

ROOF PLAN

READING BOROUGH COUNCIL
DATE
13 MAR 2002
ENVIRONMENTAL SERVICES

New walls

Rev A 21.01.02 Planning application

Rev	Date	Amendment	By	Checked

Do not scale from drawings. All dimensions to be checked on site by contractor and such dimensions to be the contractors responsibility. Drawing errors and omissions to be reported to the architect.

Metres 0

118-128 London Street Reading


Status: For Approval

CAD file no.	Date	Scale	Drawn	Checked
166-32 propplan.dgn	16.01.02	1.100		


Drawing Title	Job No	Drg No	Rev
Proposed Floor Plans	164	03	A

gollifer associates architects
48 Poland Street London W1F 7ND
tel 020 7734 2134 fax 020 7734 2141 email info@gollifer.co.uk


a1

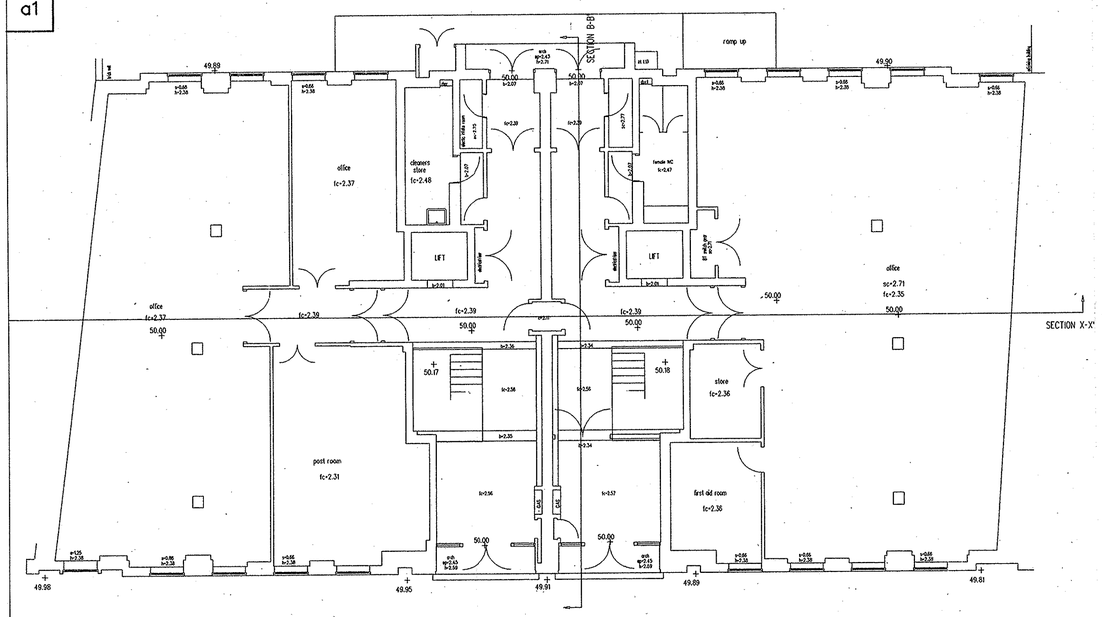


GROUND FLOOR

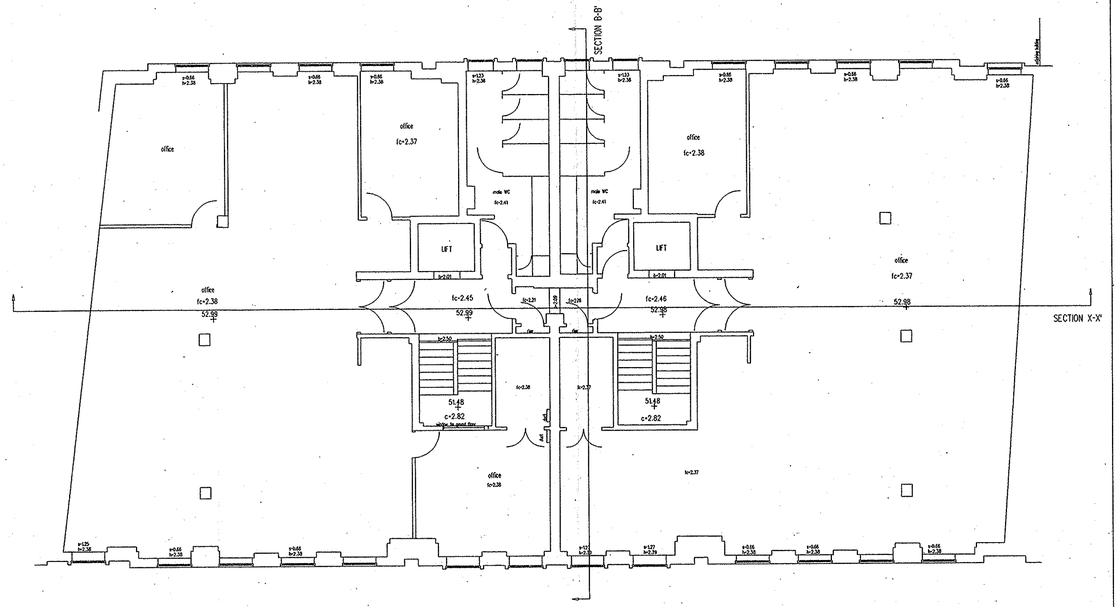

FIRST AND SECOND FLOOR

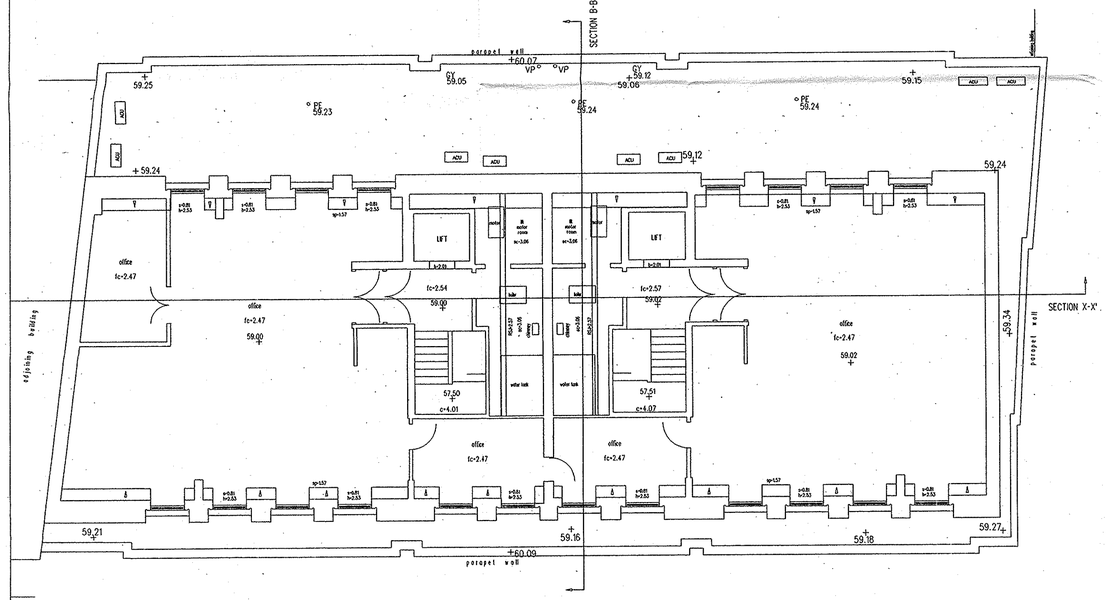

THIRD FLOOR

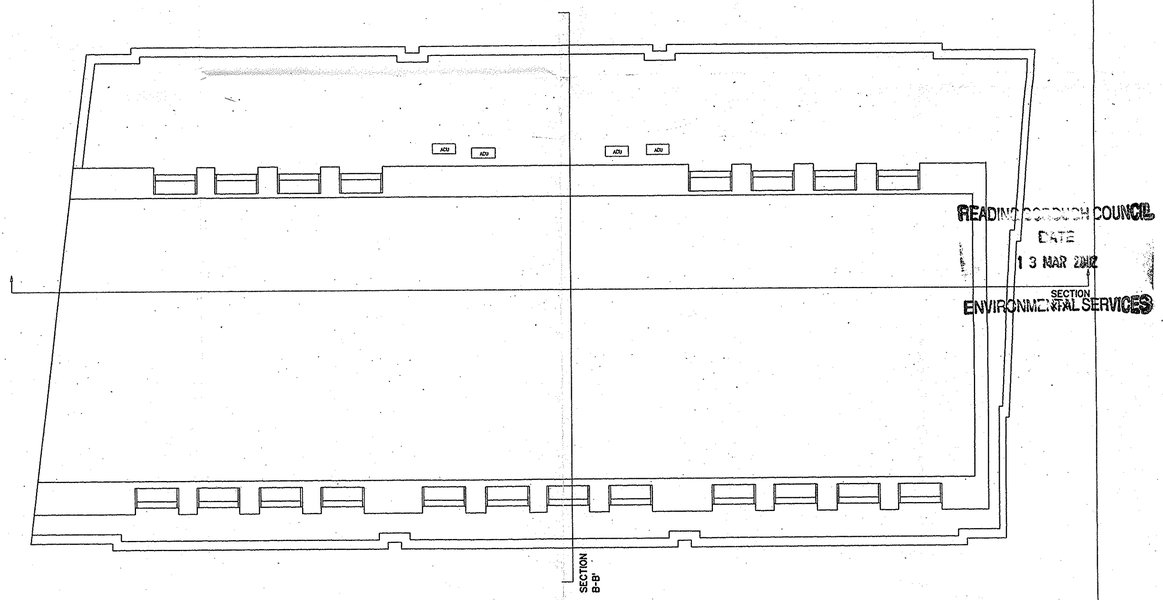

ROOF FLOOR

READING BOROUGH COUNCIL
DATE
13 MAR 2002
SECTION
ENVIRONMENTAL SERVICES

02 0332

Do not scale from drawings. All dimensions to be checked on site by contractor and such dimensions to be the contractors responsibility. Drawing errors and omissions to be reported to the architect.

Metres 0

Rev	Date	Amendment	By	Checked

118-128 London Street Reading

Status: Planning


CAD file no. 166-30 ex plan.dgn | Date 18.01.02 | Scale 1.100 | Drawn | Checked

Drawing Title: Existing Floor Plans


Job No 164 | Drg No 01 | Rev 0

gollifer associates architects
first floor 44 Great Marlborough Street London W1F 7JL
tel 020 77 34 21 34 fax 020 77 34 21 41 email info@gollifer.co.uk


a1

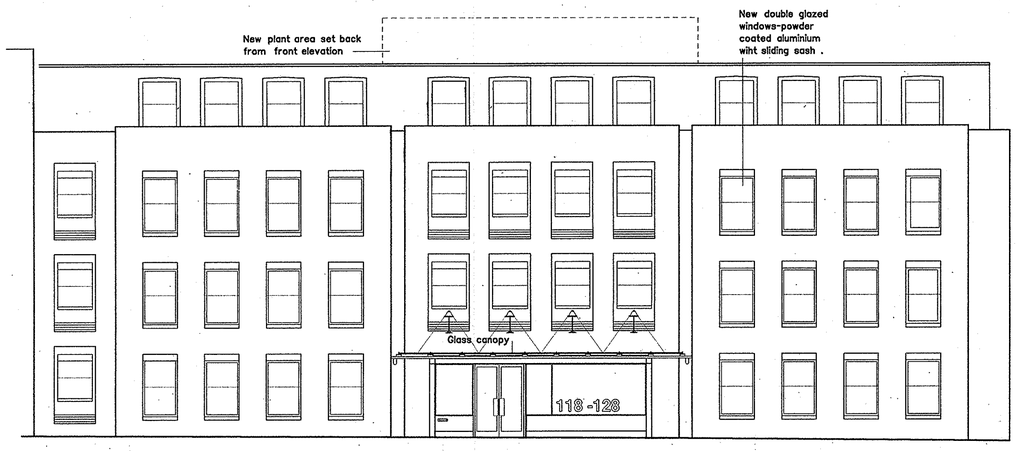


FRONT ELEVATION

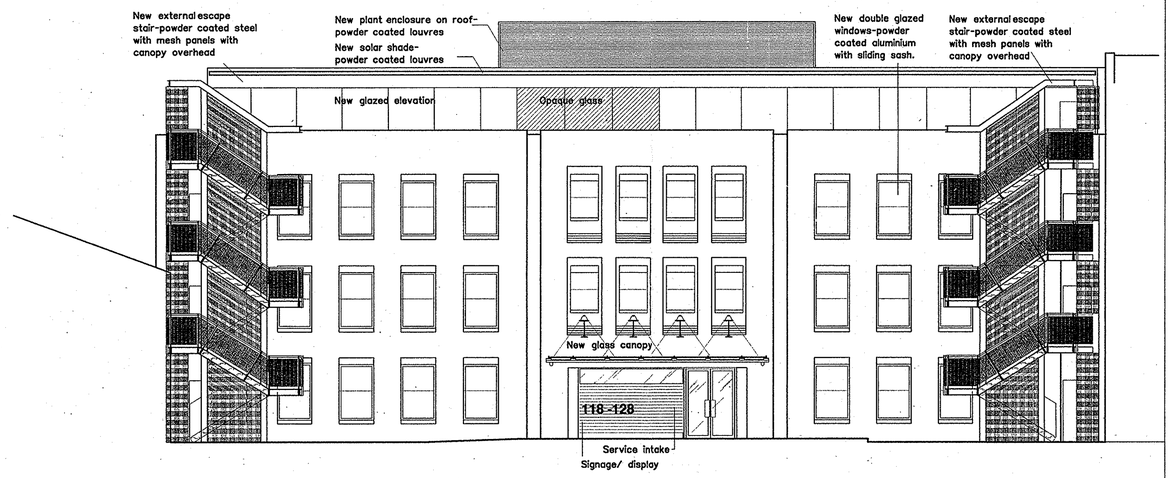

BACK ELEVATION

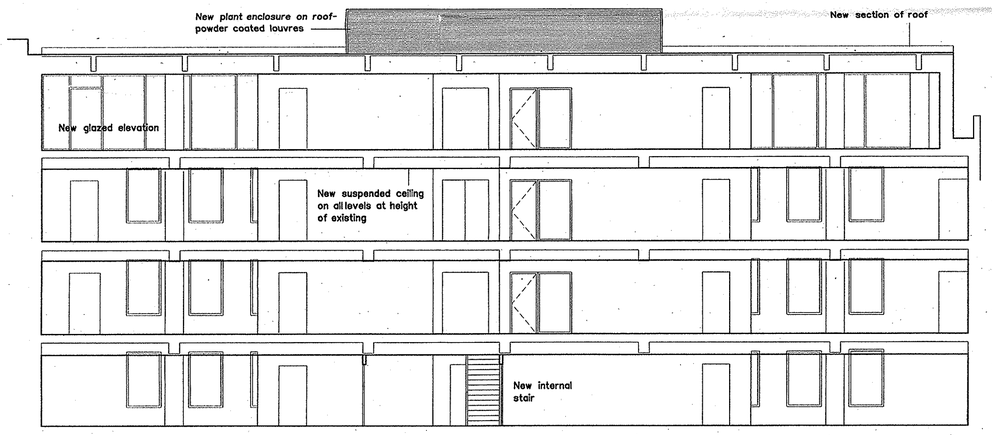

SECTION XX

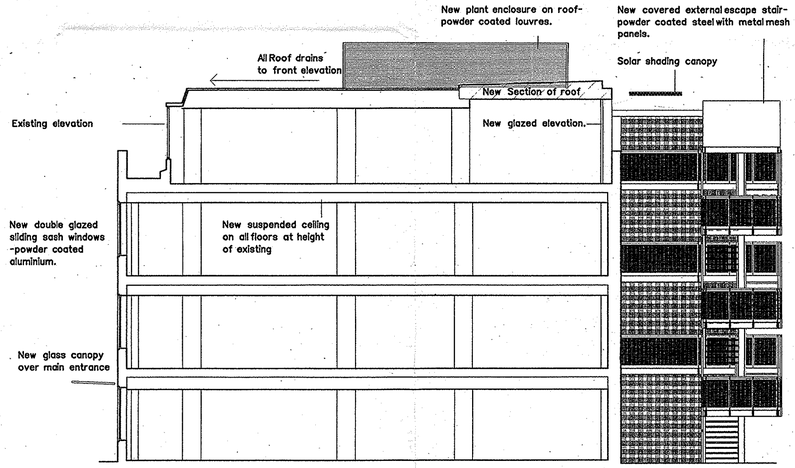

SECTION AA

READING BOROUGH COUNCIL
DATE
13 MAR 2002
ENVIRONMENTAL SERVICES

020332

Rev A 21.01.02 Planning Application

Rev	Date	Amendment	By	Checked

Do not scale from drawings. All dimensions to be checked on site by contractor and such dimensions to be the contractors responsibility. Drawing errors and omissions to be reported to the architect.

Metres 0

118-128 London Street Reading


Status: For Approval

CAD file no.	Date	Scale	Drawn	Checked
166-33 propsect.dgn	16.01.02	1.100		

Drawing Title	Job No	Drg No	Rev
Proposed Elevations and Sections	164	04	A

gollifer associates architects
48 Poland Street London W1F 7ND
tel 020 77 34 21 34 fax 020 77 34 21 41 email info@gollifer.co.uk


a1

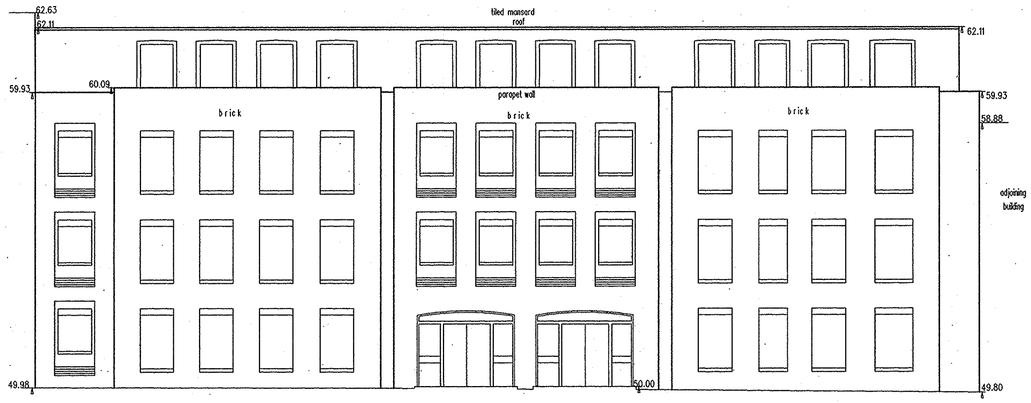


FRONT ELEVATION



BACK ELEVATION

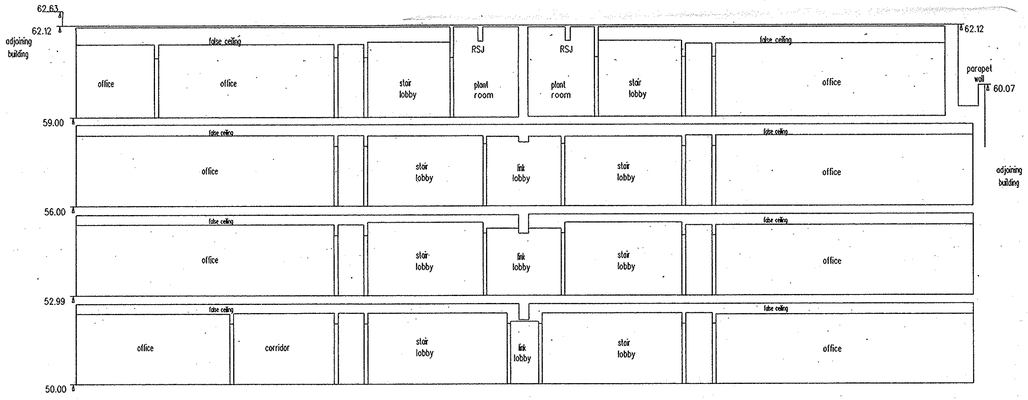

SECTION BB

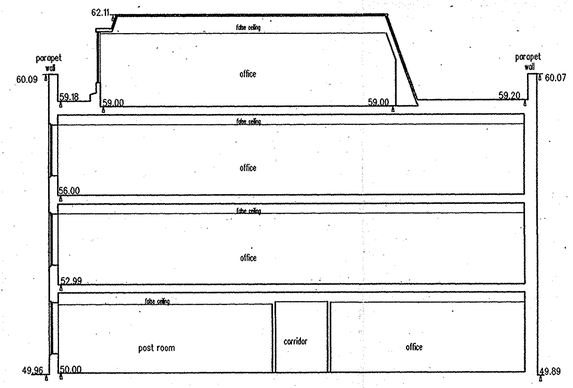

SECTION AA

READING BOROUGH COUNCIL
DATE
13 MAR 2002
ENVIRONMENTAL SERVICES

020332

Rev	Date	Amendment	By	Checked

Do not scale from drawings. All dimensions to be checked on site by contractor and such dimensions to be the contractors responsibility. Drawing errors and omissions to be reported to the architect.

Metres 0

London Street Reading


Status: Planning


CAD file no.	Date	Scale	Drawn	Checked
166-31 ex plan.dgn	16.01.02	1.100		


Drawing Title	Job No	Drg No	Rev
Existing Elevations and Sections	164	02	0

gollifer associates architects
first floor 44 Great Marlborough Street London W1F 7JL
tel 020 77 34 21 34 fax 020 77 34 21 41 email info@gollifer.co.uk

a1

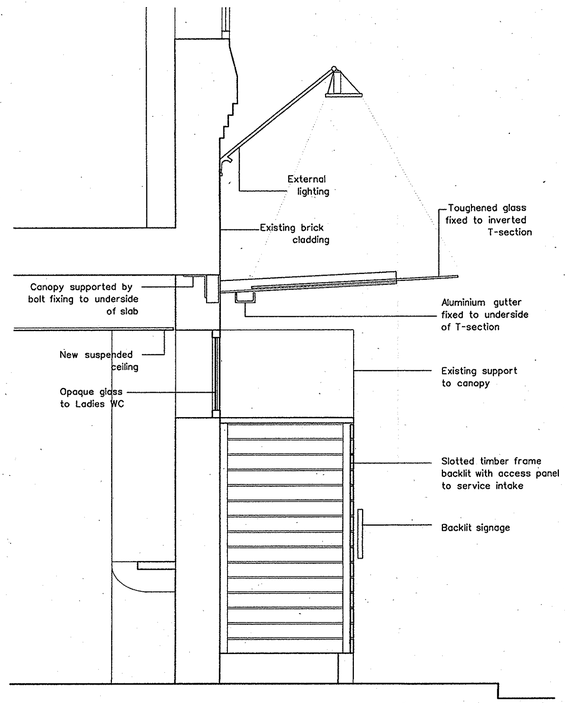

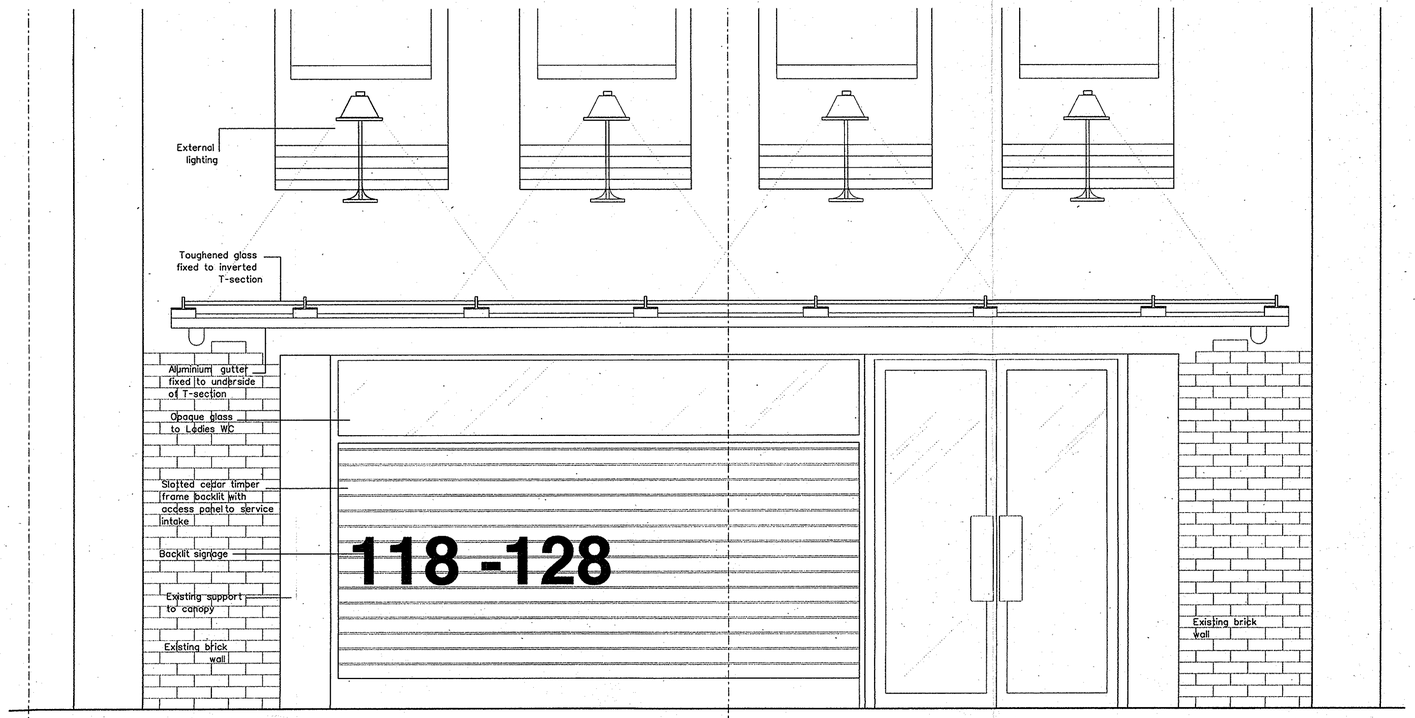

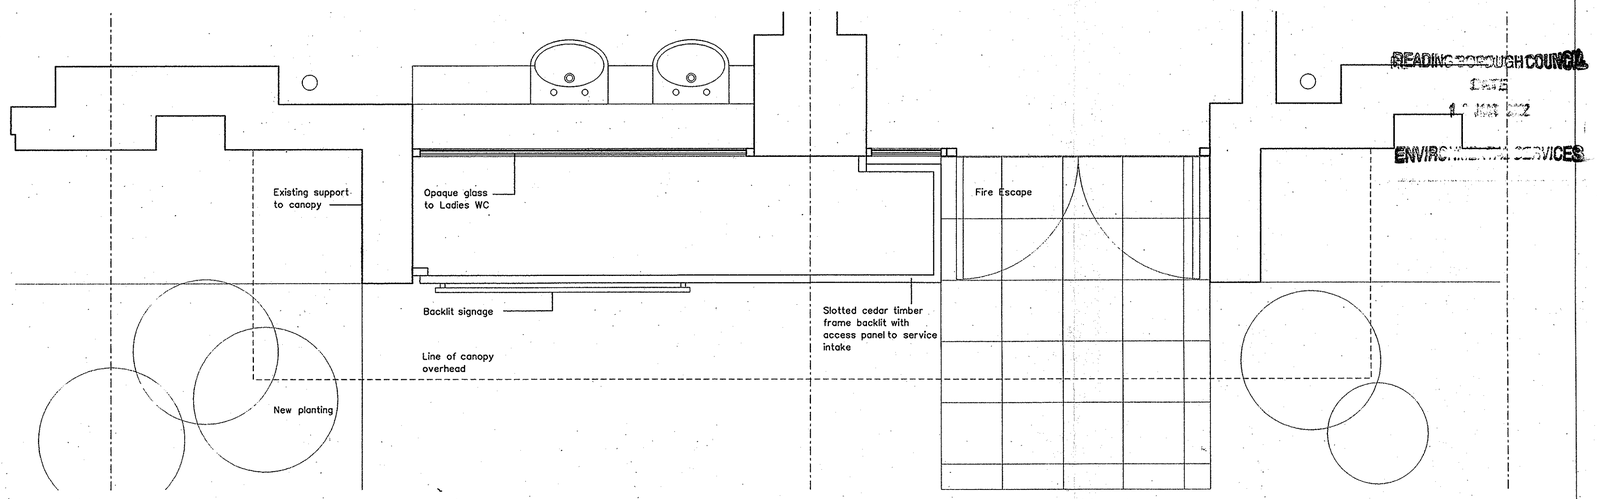

READING BOROUGH COUNCIL
DATE
ENVIRONMENTAL SERVICES

020332

118 -128 London Street Reading

Status: For Approval

CAD file no.	Date	Scale	Drawn	Checked
164-42westcan.dgn	18.02.02	1:20		

Drawing Title: Canopy - West Elevation

Job No: 164

Drg No: 42

Rev


Do not scale from drawings. All dimensions to be checked on site by contractor and such dimensions to be the contractors responsibility. Drawing errors and omissions to be reported to the architect.


Metres 0


Rev	Date	Amendment	By	Checked

gollifer associates architects
48 Poland Street London W1F 7ND
tel 020 77 34 21 34 fax 020 77 34 21 41 email info@gollifer.co.uk

a1

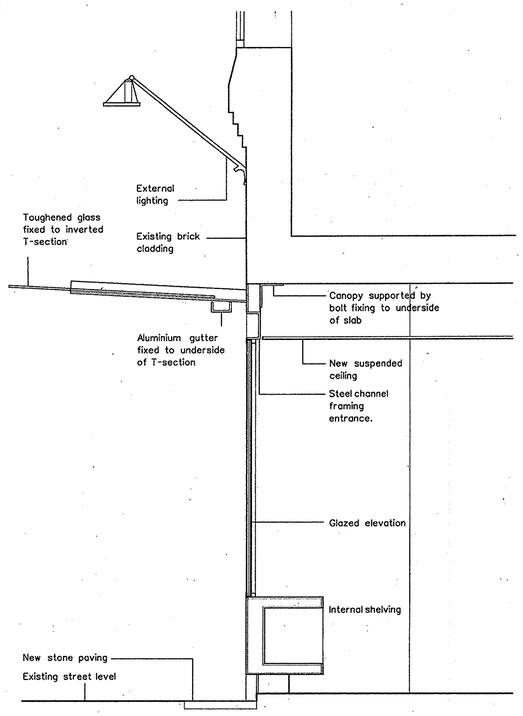

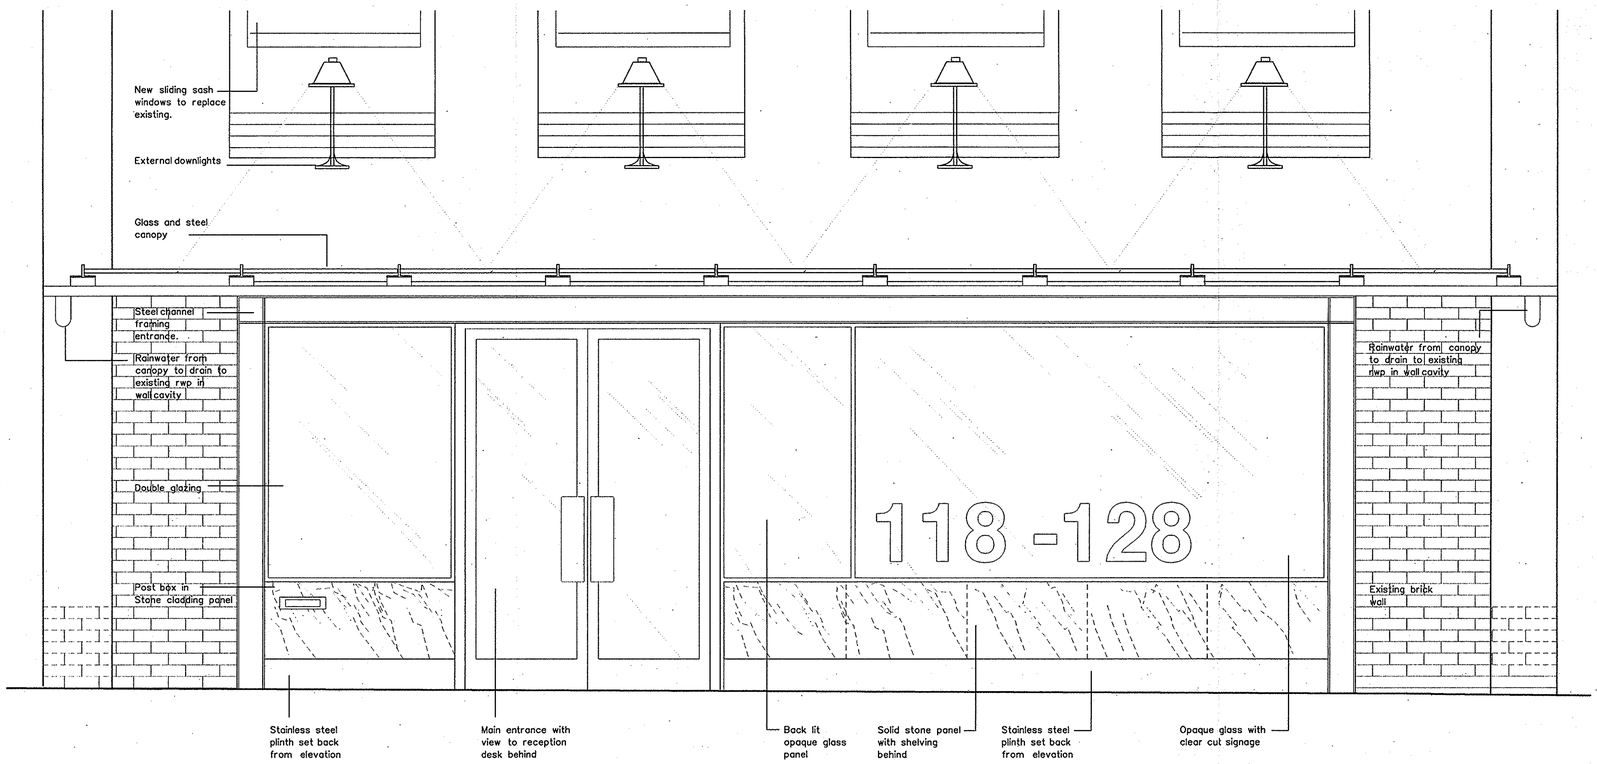

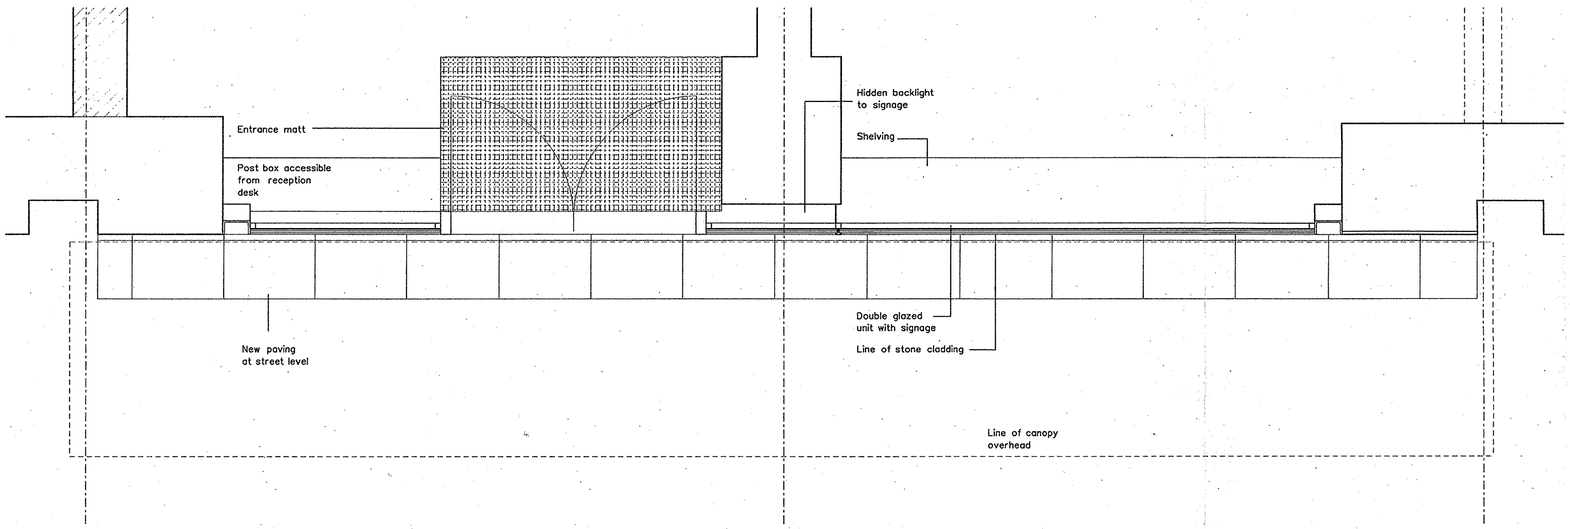

READING BOROUGH COUNCIL
DATE
13 MAR 2002
ENVIRONMENTAL SERVICES

02/0332

Rev	Date	Amendment	By	Checked

Do not scale from drawings. All dimensions to be checked on site by contractor and such dimensions to be the contractors responsibility. Drawing errors and omissions to be reported to the architect.

Metres

0

118 -128 London Street Reading

CAD file no.	Date	Scale	Drawn	Checked
164-40eastcan.dgn	18.02.02	1:20		

Status: For Approval

Drawing Title: Canopy - East Elevation

Job No: 164

Drg No: 40

Rev

gollifer associates architects
48 Poland Street London W1F 7ND
tel 020 77 34 21 34 fax 020 77 34 21 41 email info@gollifer.co.uk