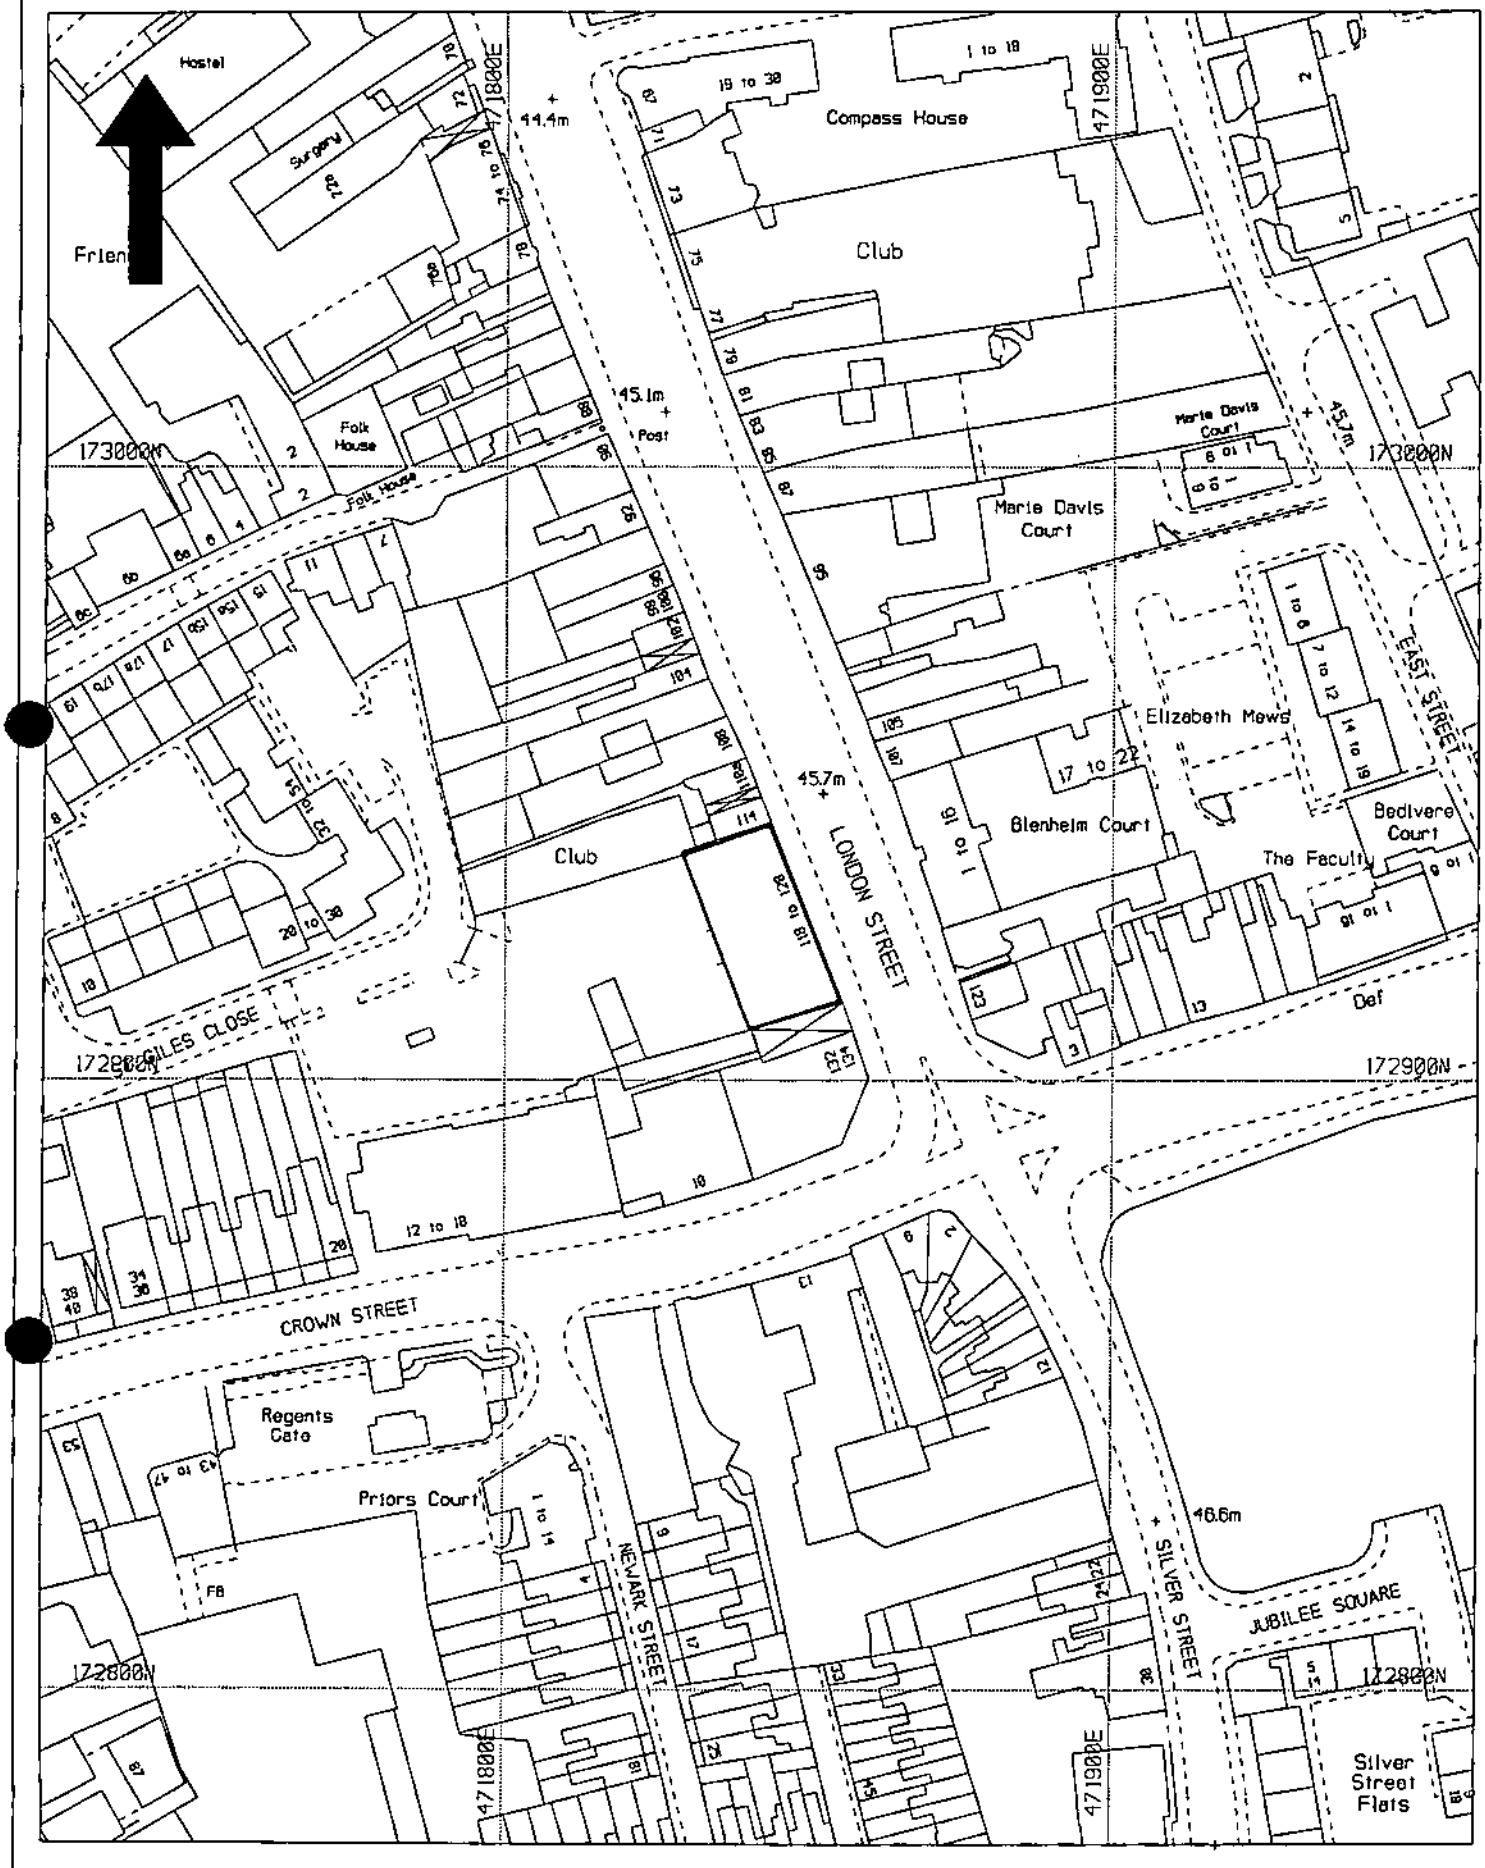


Title: Location Plan.
118-128, London Street, Reading.

Date: 03/07/


Drg.No. 02/00332/FUL

Scale: 1:1250

Reading BOROUGH COUNCIL

Based upon the 2001 Ordnance Survey 1:1250 mapping with the permission of the Controller of Her Majesty's Stationery Office © Crown Copyright. Unauthorized reproduction infringes Crown copyright and may lead to prosecution or civil proceedings.


153

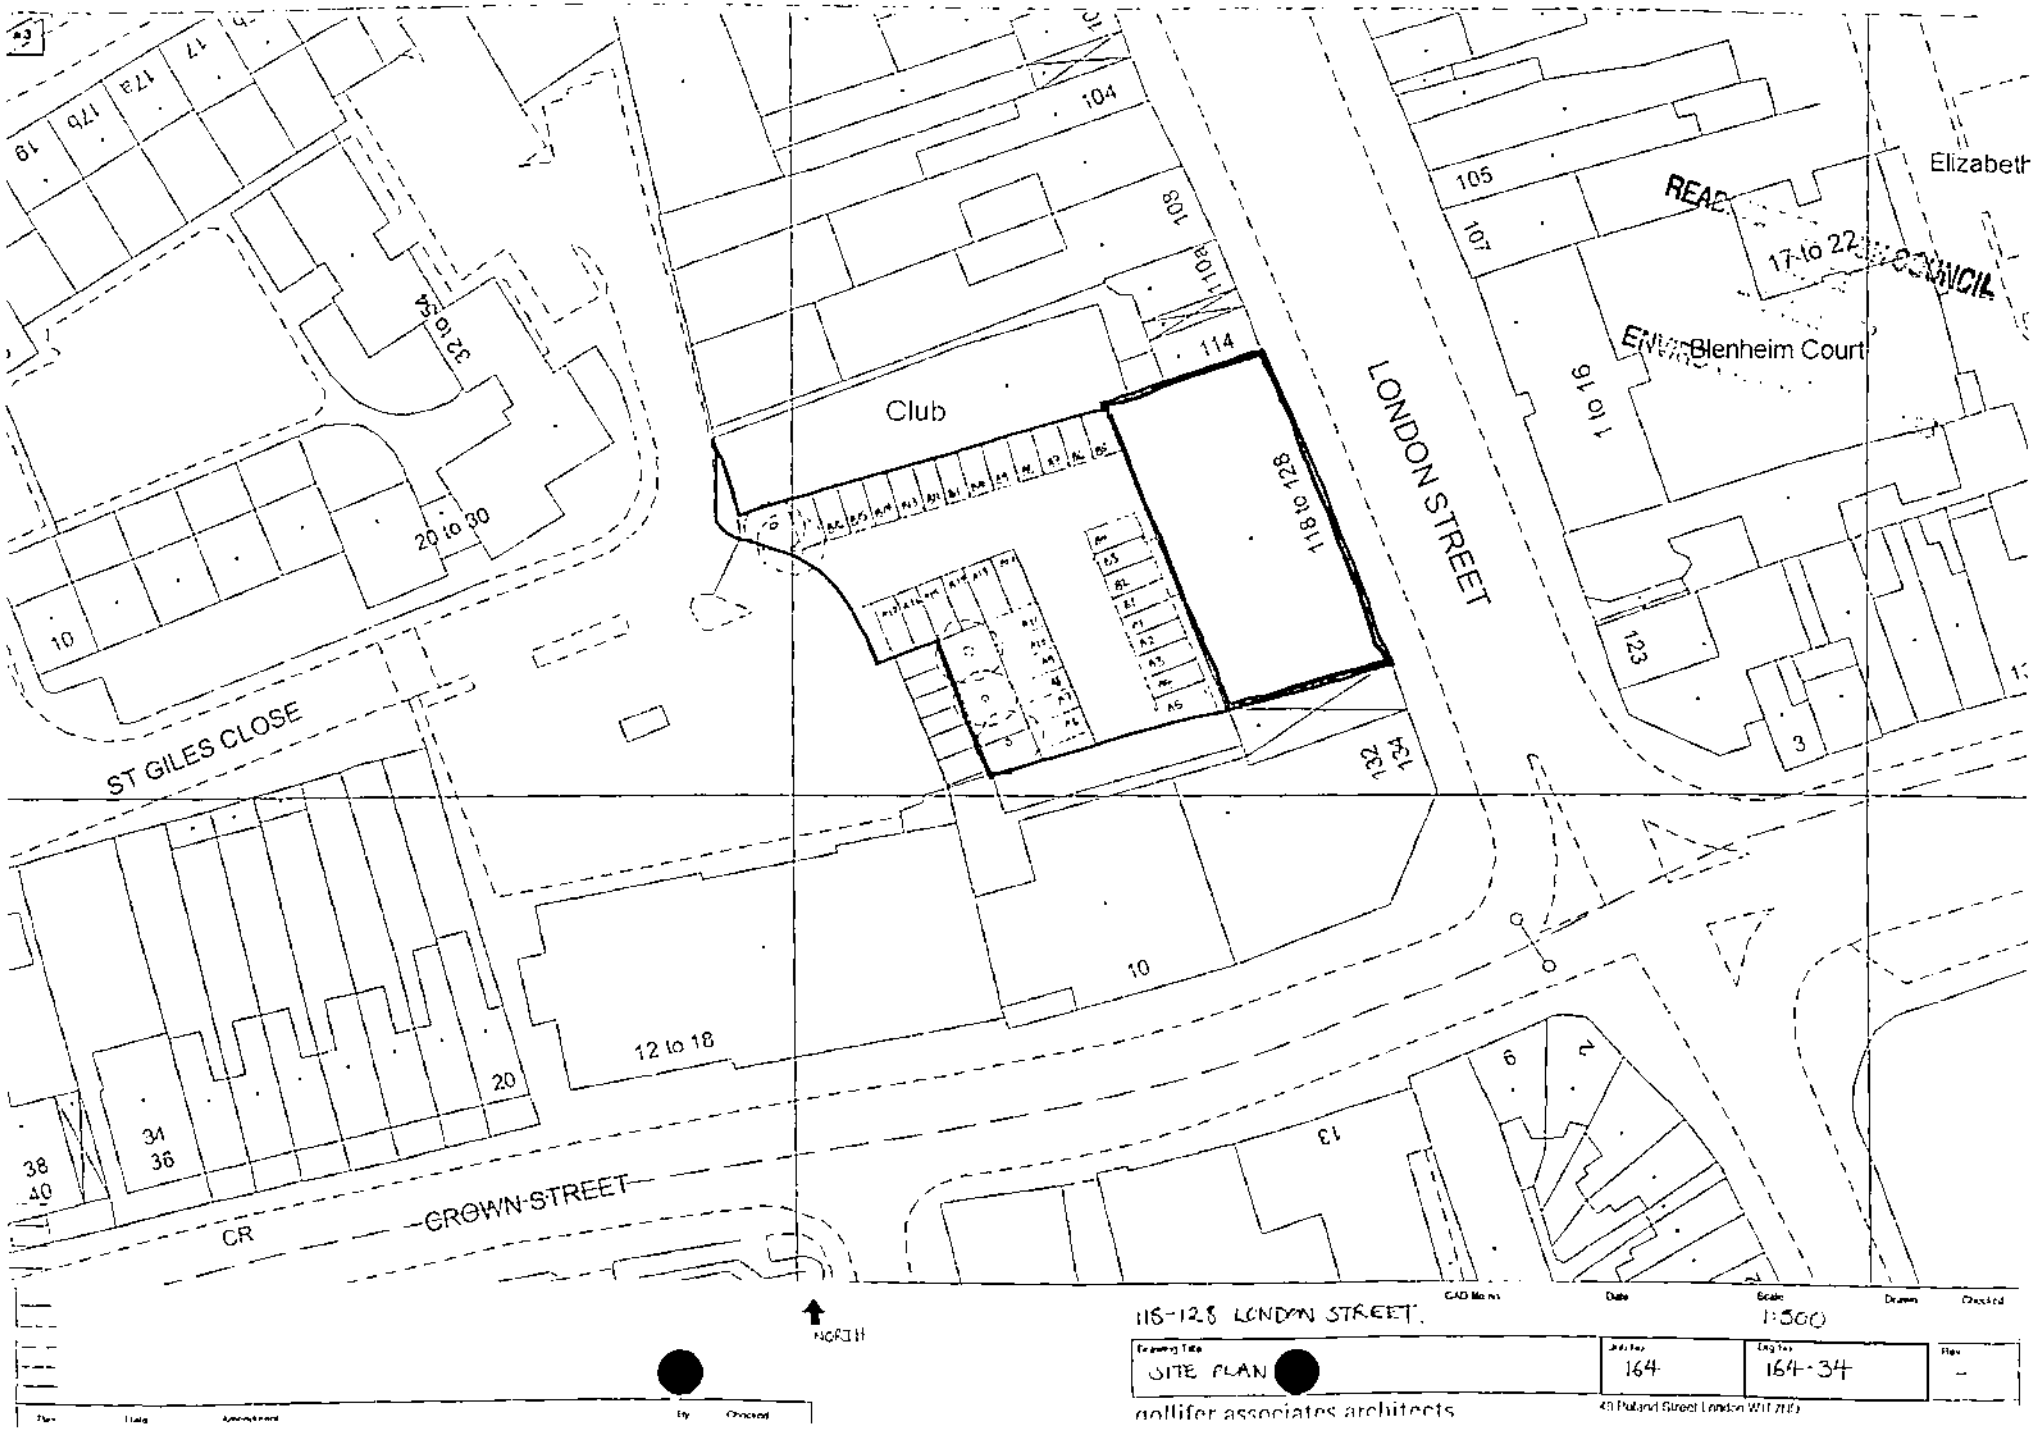
LONDON STREET
ST GILES CLOSE
CROWN STREET
Club
Blenheim Court
104
108
114
118 to 128
105
107
1 to 16
123
3
32 to 36
20 to 30
10
12 to 18
20
38
40
34
36
13
6
2
132
134
NORTH
115-128 LONDON STREET.
SITE PLAN
1:500
164
164-34
gollifer associates architects


a1




FRONT ELEVATION

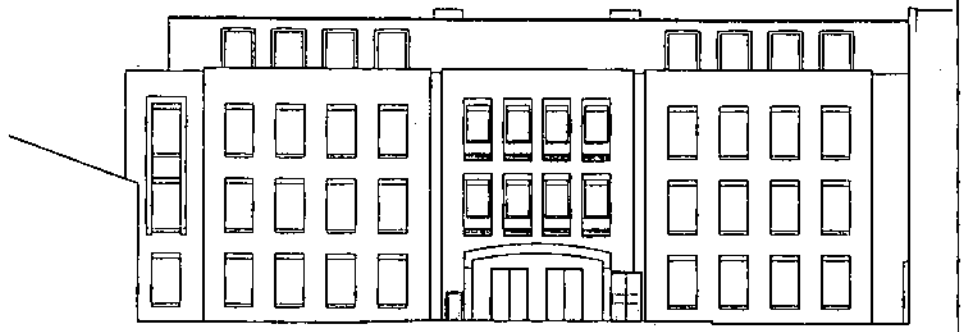

BACK ELEVATION

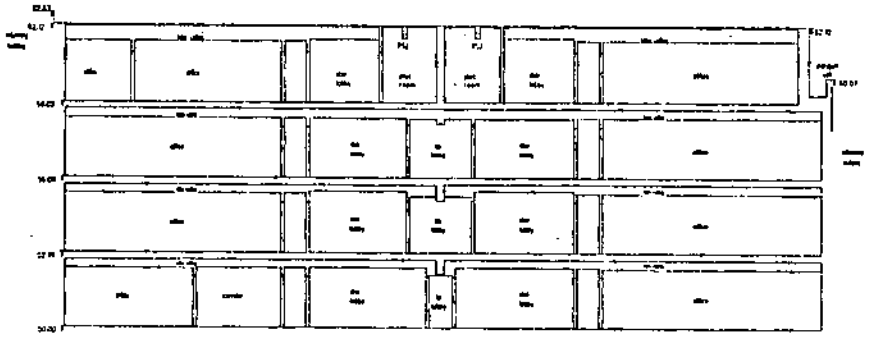

SECTION BB

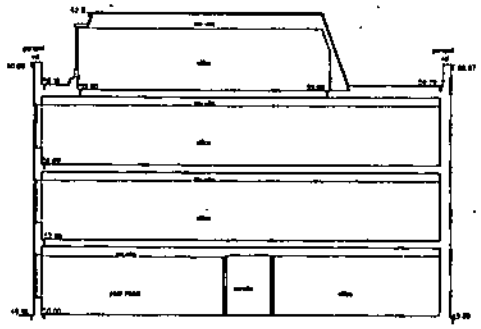

SECTION AA

155

READING BOROUGH COUNCIL
DATE
19 MAR 202
ENVIRONMENTAL SERVICES

020352


London Street Reading


Planning


Existing Elevations and Sections


154 | 02 | 0

spitfire associates architects

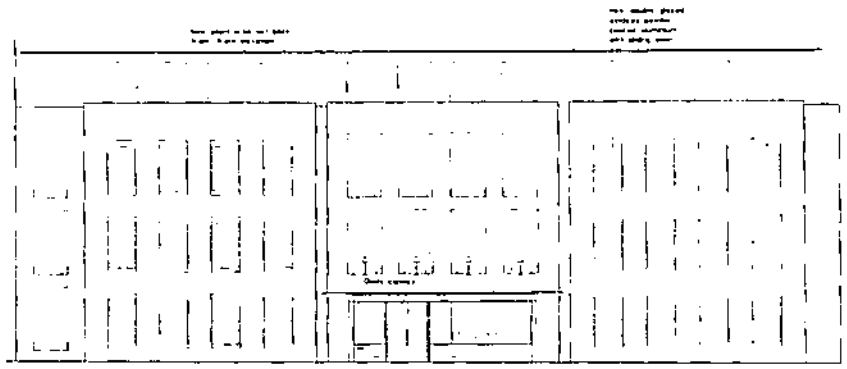

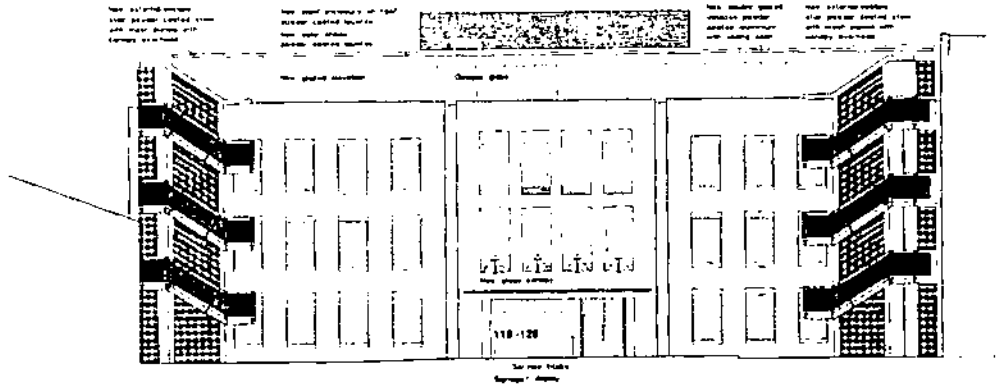

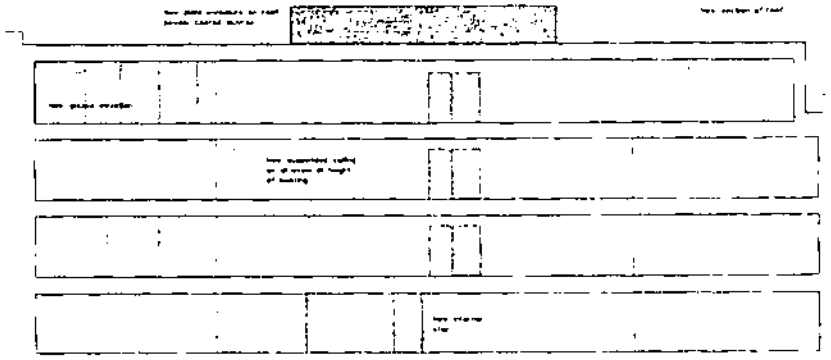

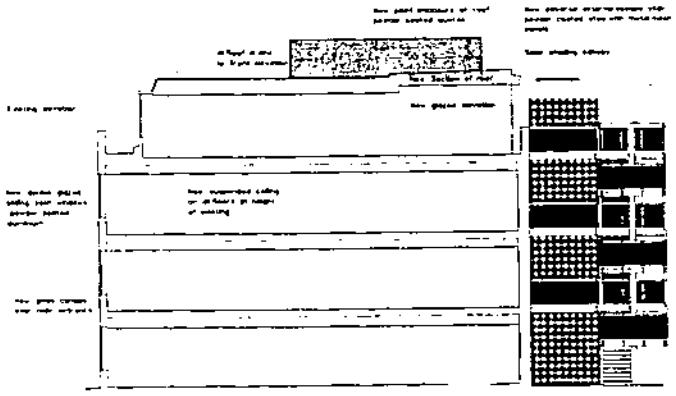

READING BOROUGH COUNCIL
13 MAR 2002
ENVIRONMENTAL SERVICES

02/852

118-128 London Street Reading


For Approval

Proposed Elevations and Sections


164 | 04

for: Fox Associates Architects


a1

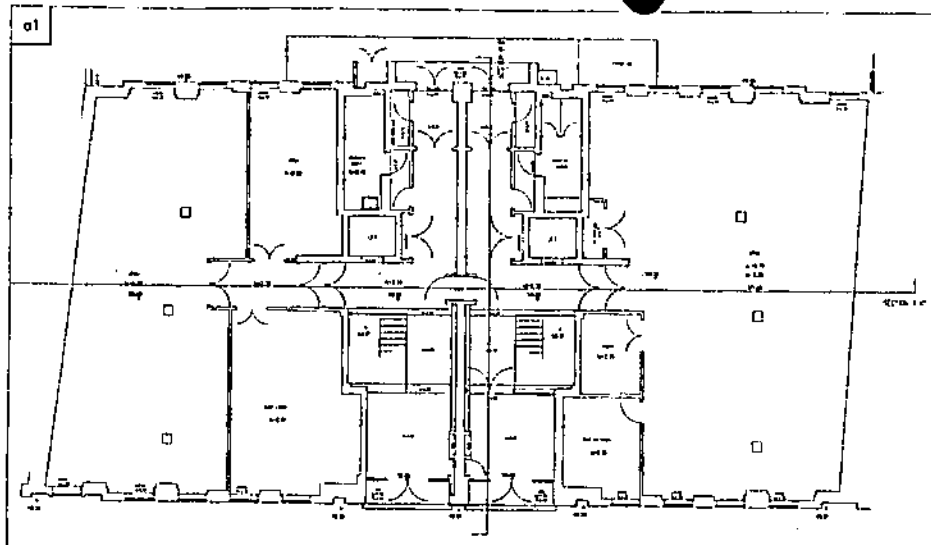


GROUND FLOOR

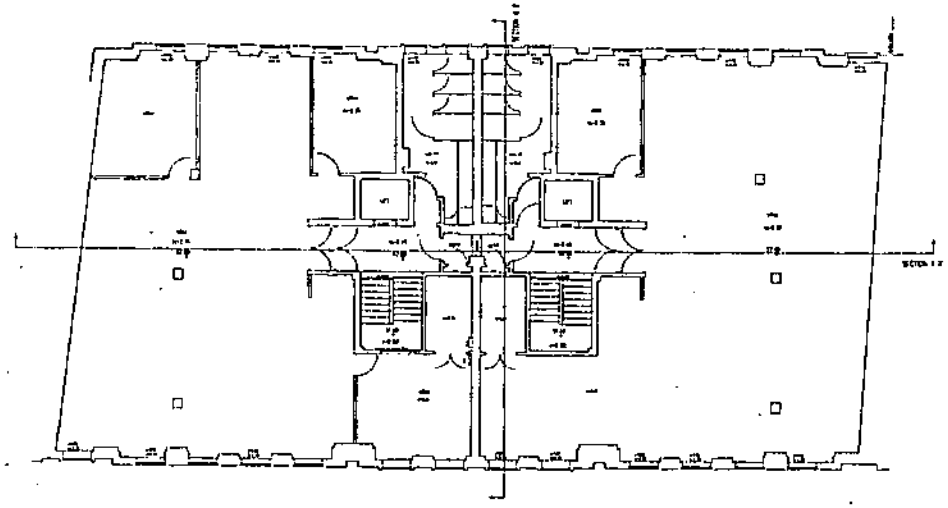

FIRST AND SECOND FLOOR

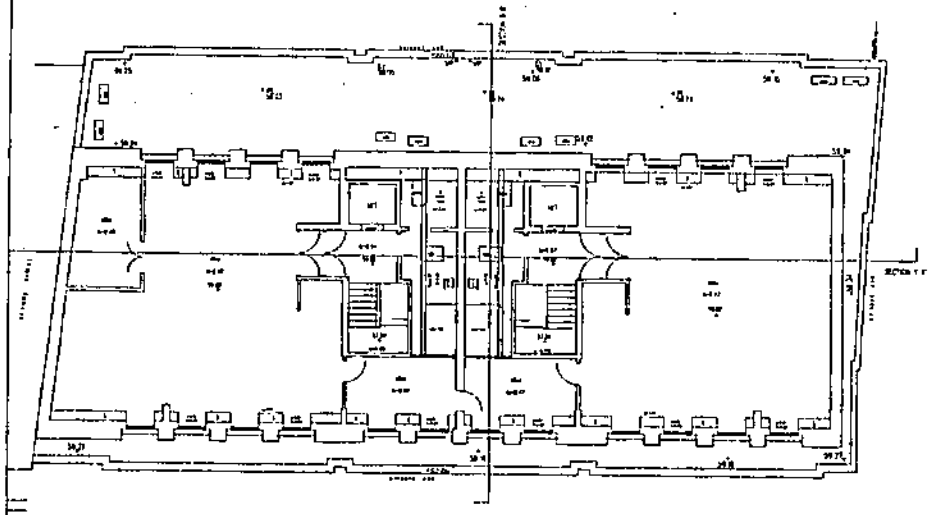

THIRD FLOOR

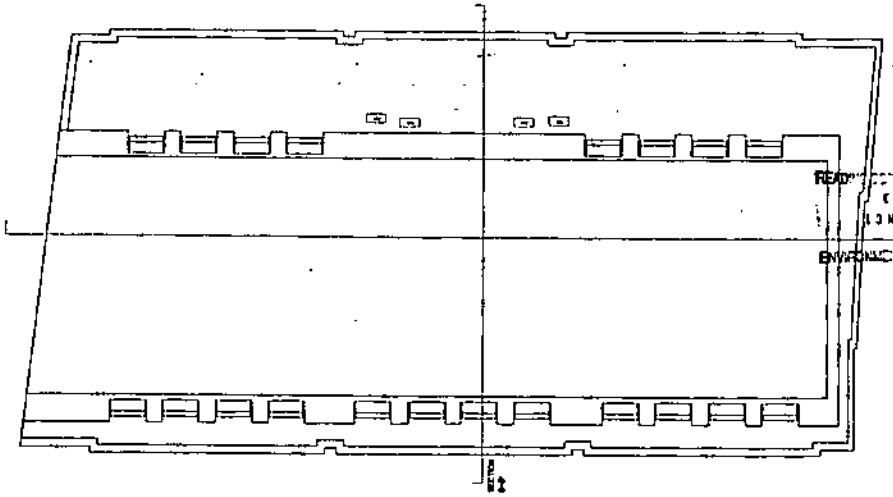

ROOF FLOOR

151

READING BOROUGH COUNCIL
13 MAR 2002
ENVIRONMENTAL SERVICES

020332

116-128 London Street Reading

Status: Planning

Drawn: Checked:


Drawing Title: Existing Floor Plans


Job No: 164


Dwg No: 01


Rev: 0

gollifer associates architects

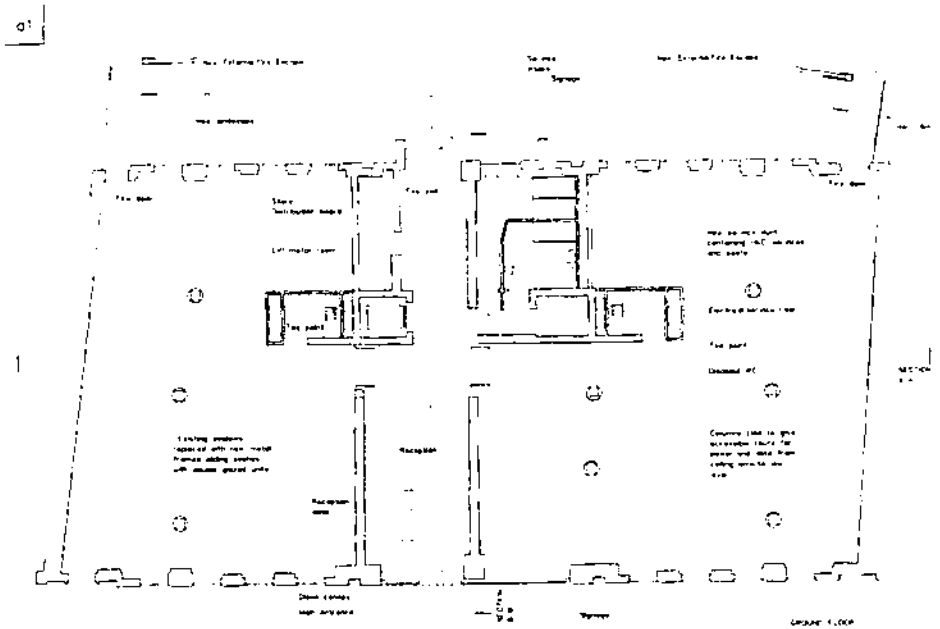

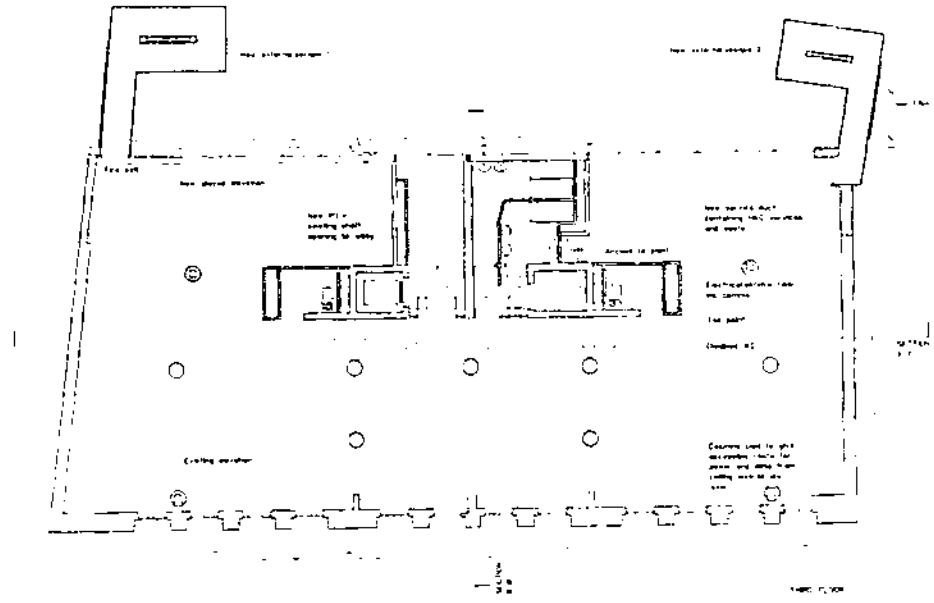

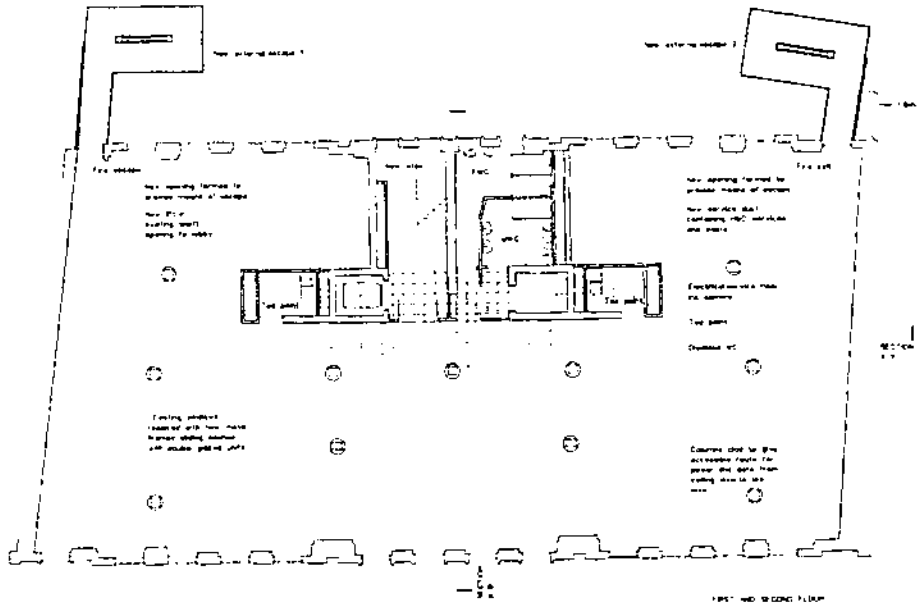

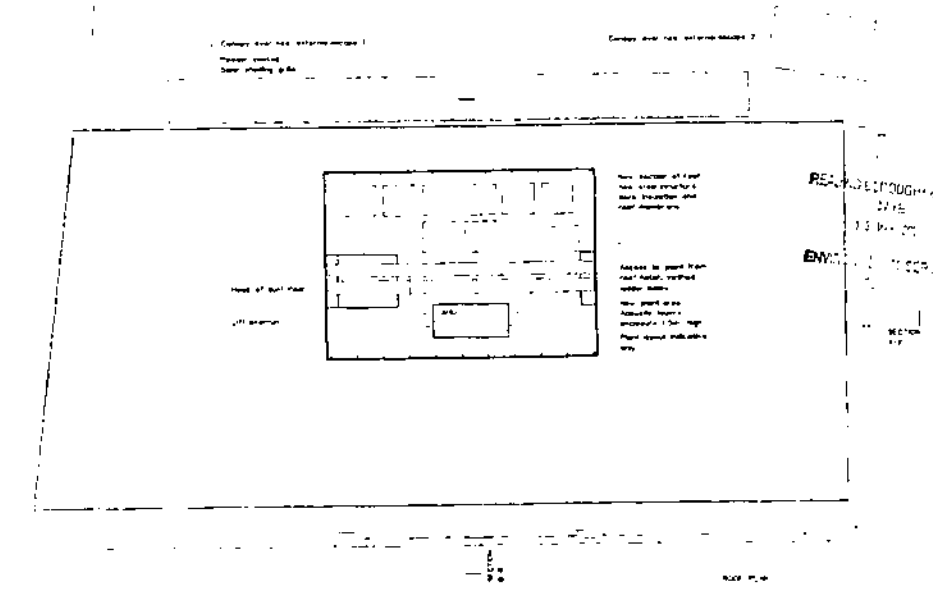

118 128 London Street Reading


For approval


Proposed Floor Plans

03

gollifer associates architects

8151

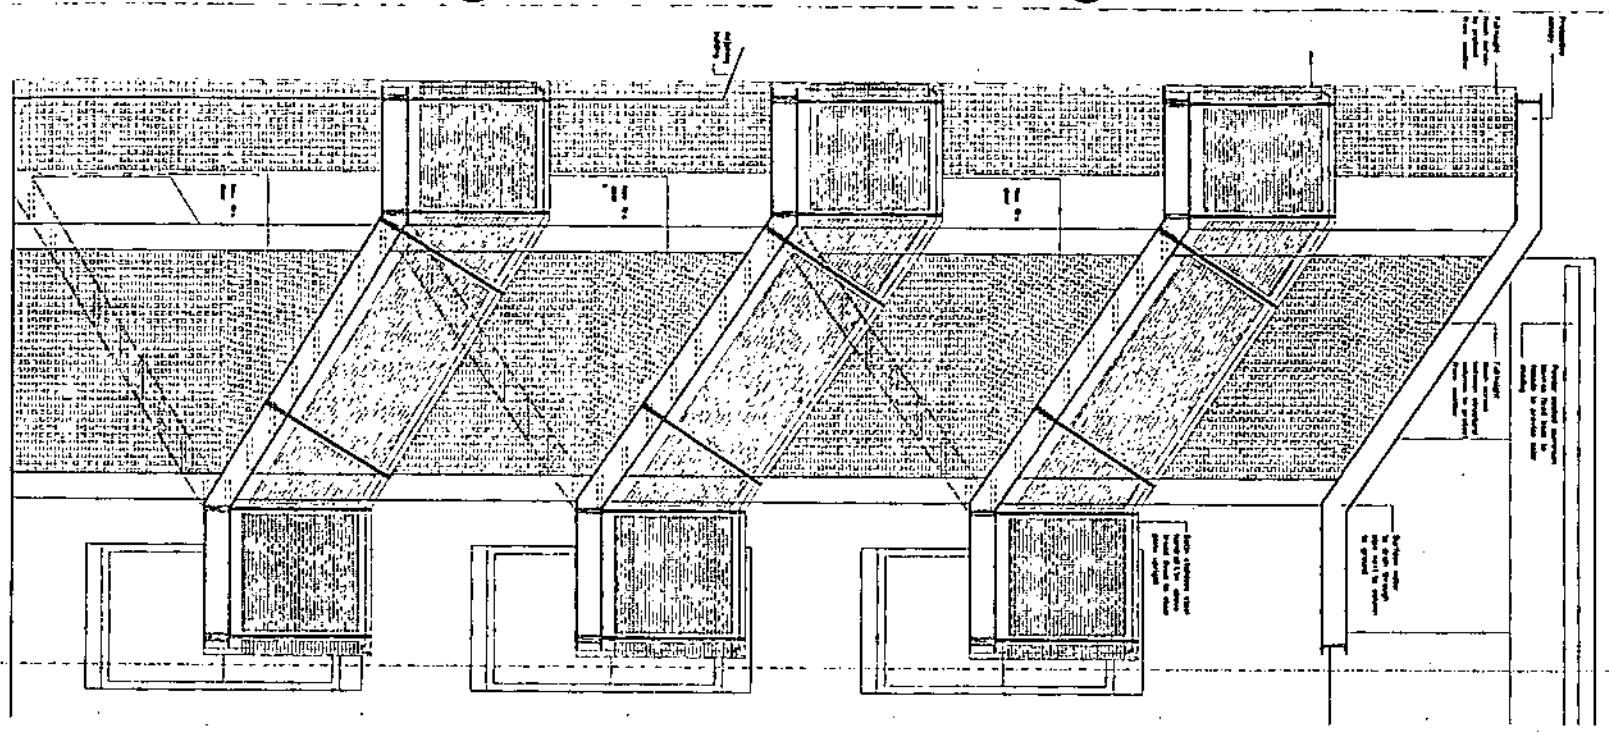

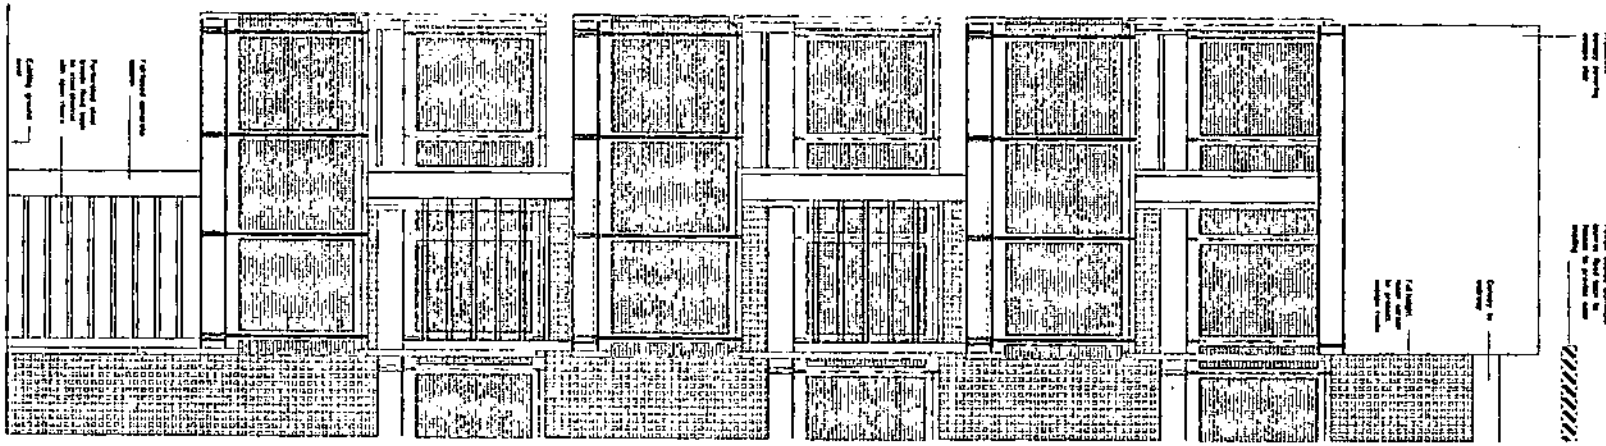

READING BOROUGH COUNCIL
DATE
13 MAR 2002
ENVIRONMENTAL SERVICES

020552

118-128 London Street Reading


Planning

Front and Side Elevation of External Escape Stair

164

41

godlifer associates architects

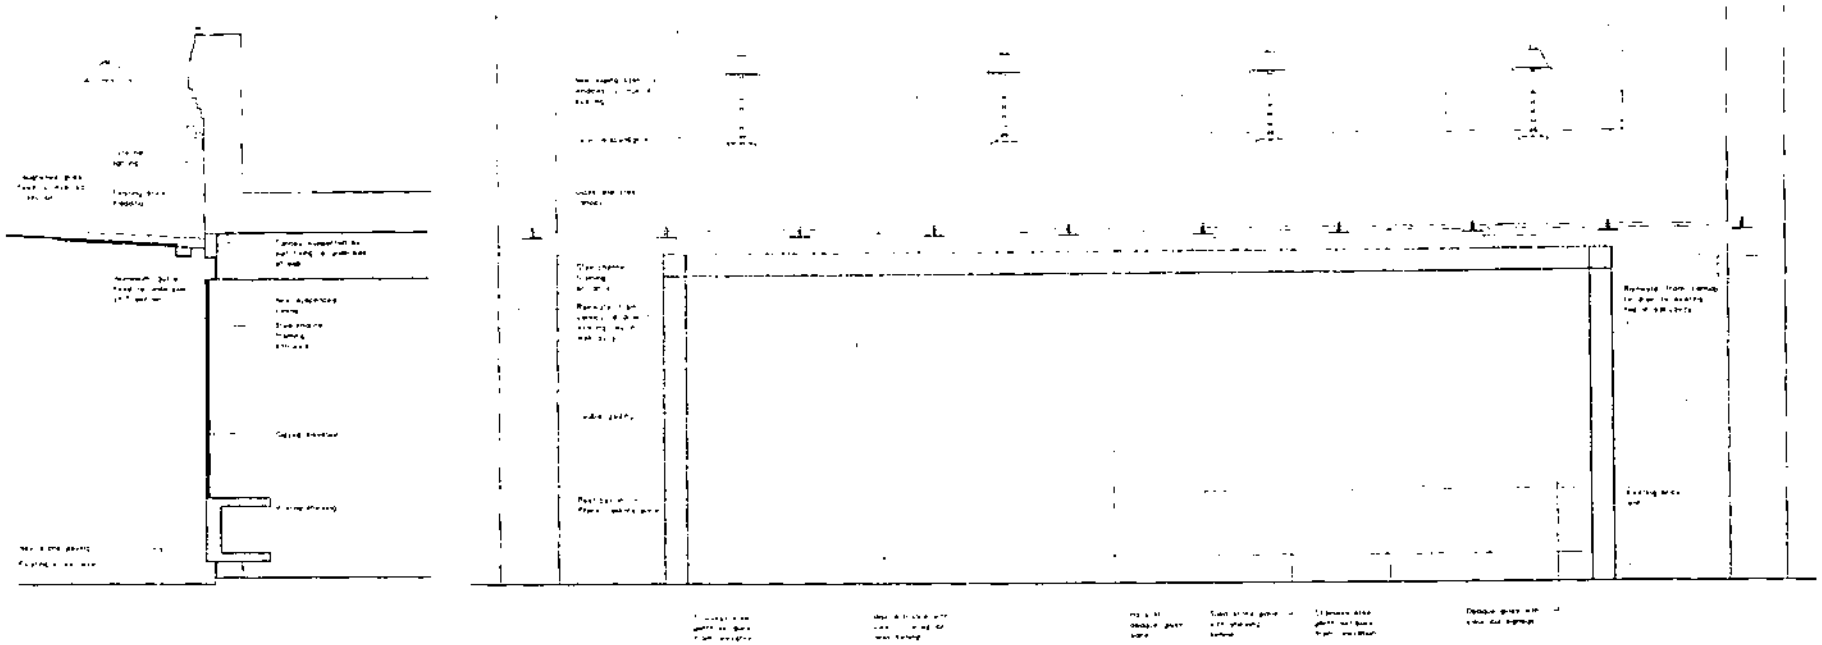






ENVIRONMENTAL SERVICES

02 U 3 3 2

qvilder associates architects

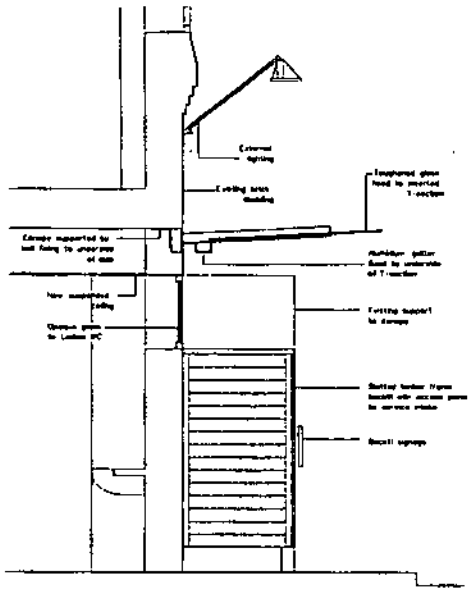

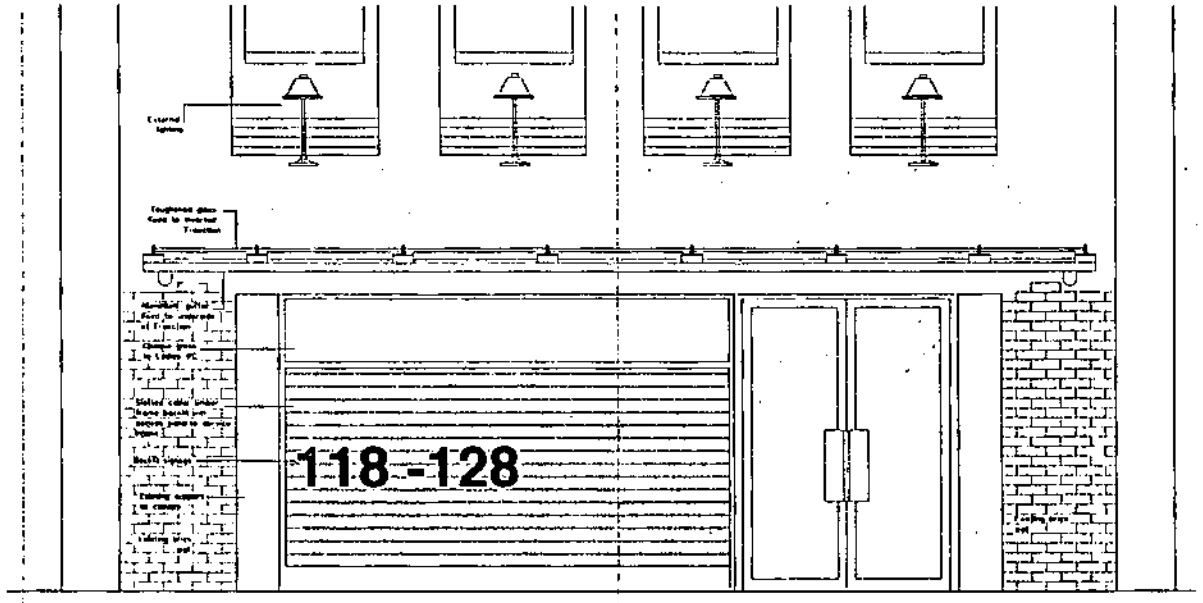

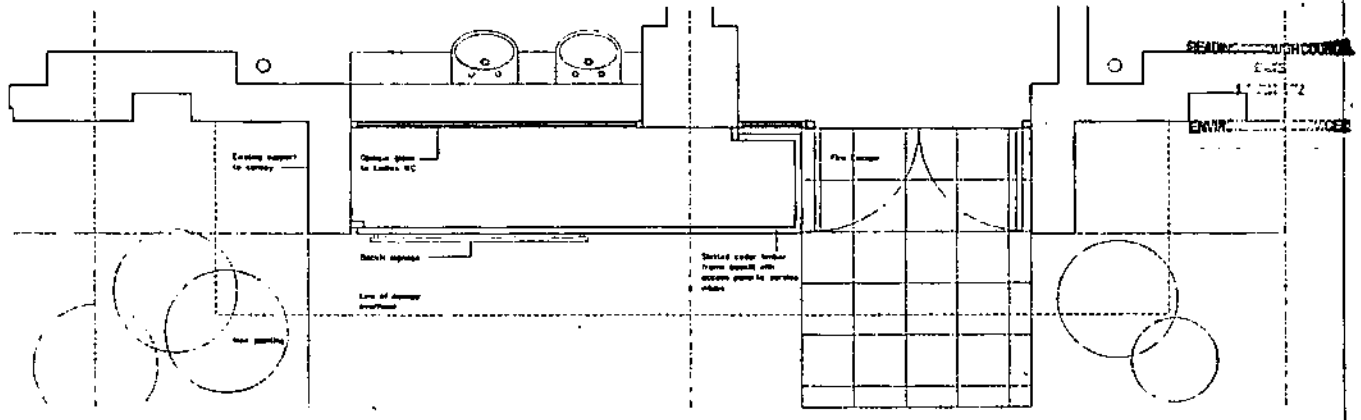

820352

118 - 128 London Street Reading

For Approval

Canopy - West Elevation

164

42

gollifer associates architects

191