



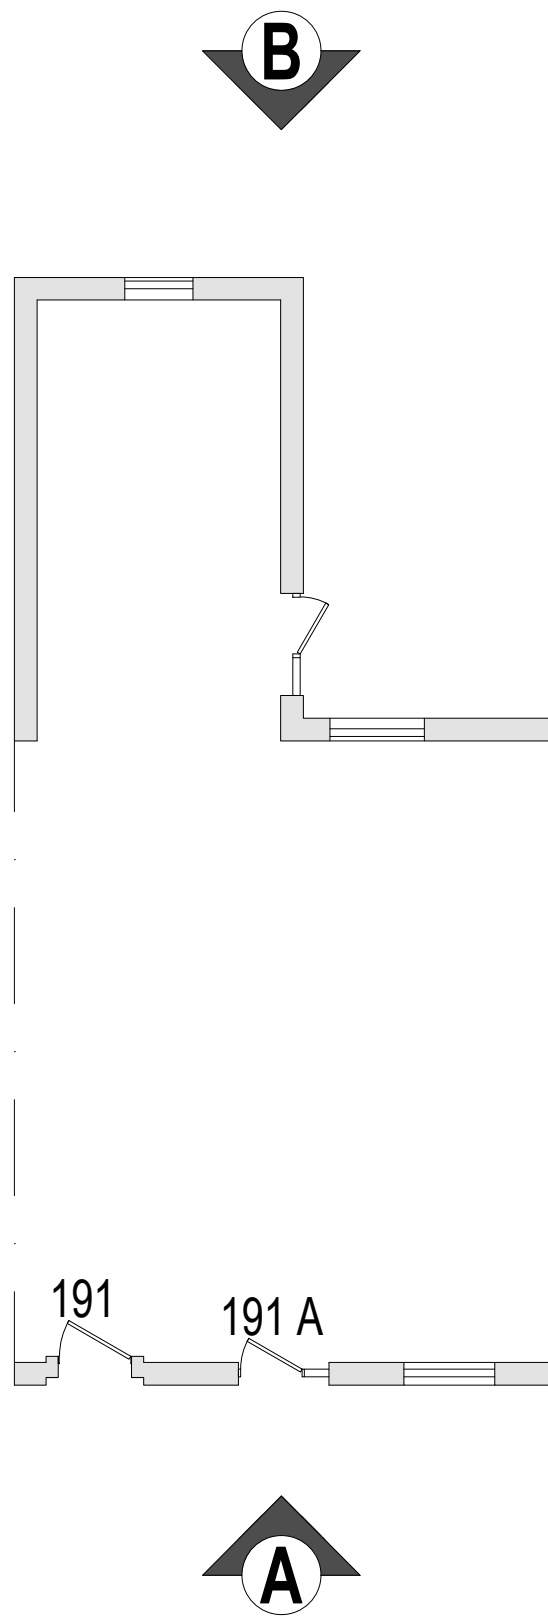


191 OXFORD ROAD
EXISTING LAYOUT
1:100



191 OXFORD ROAD
EXISTING ELEVATION
VIEW A
1:50

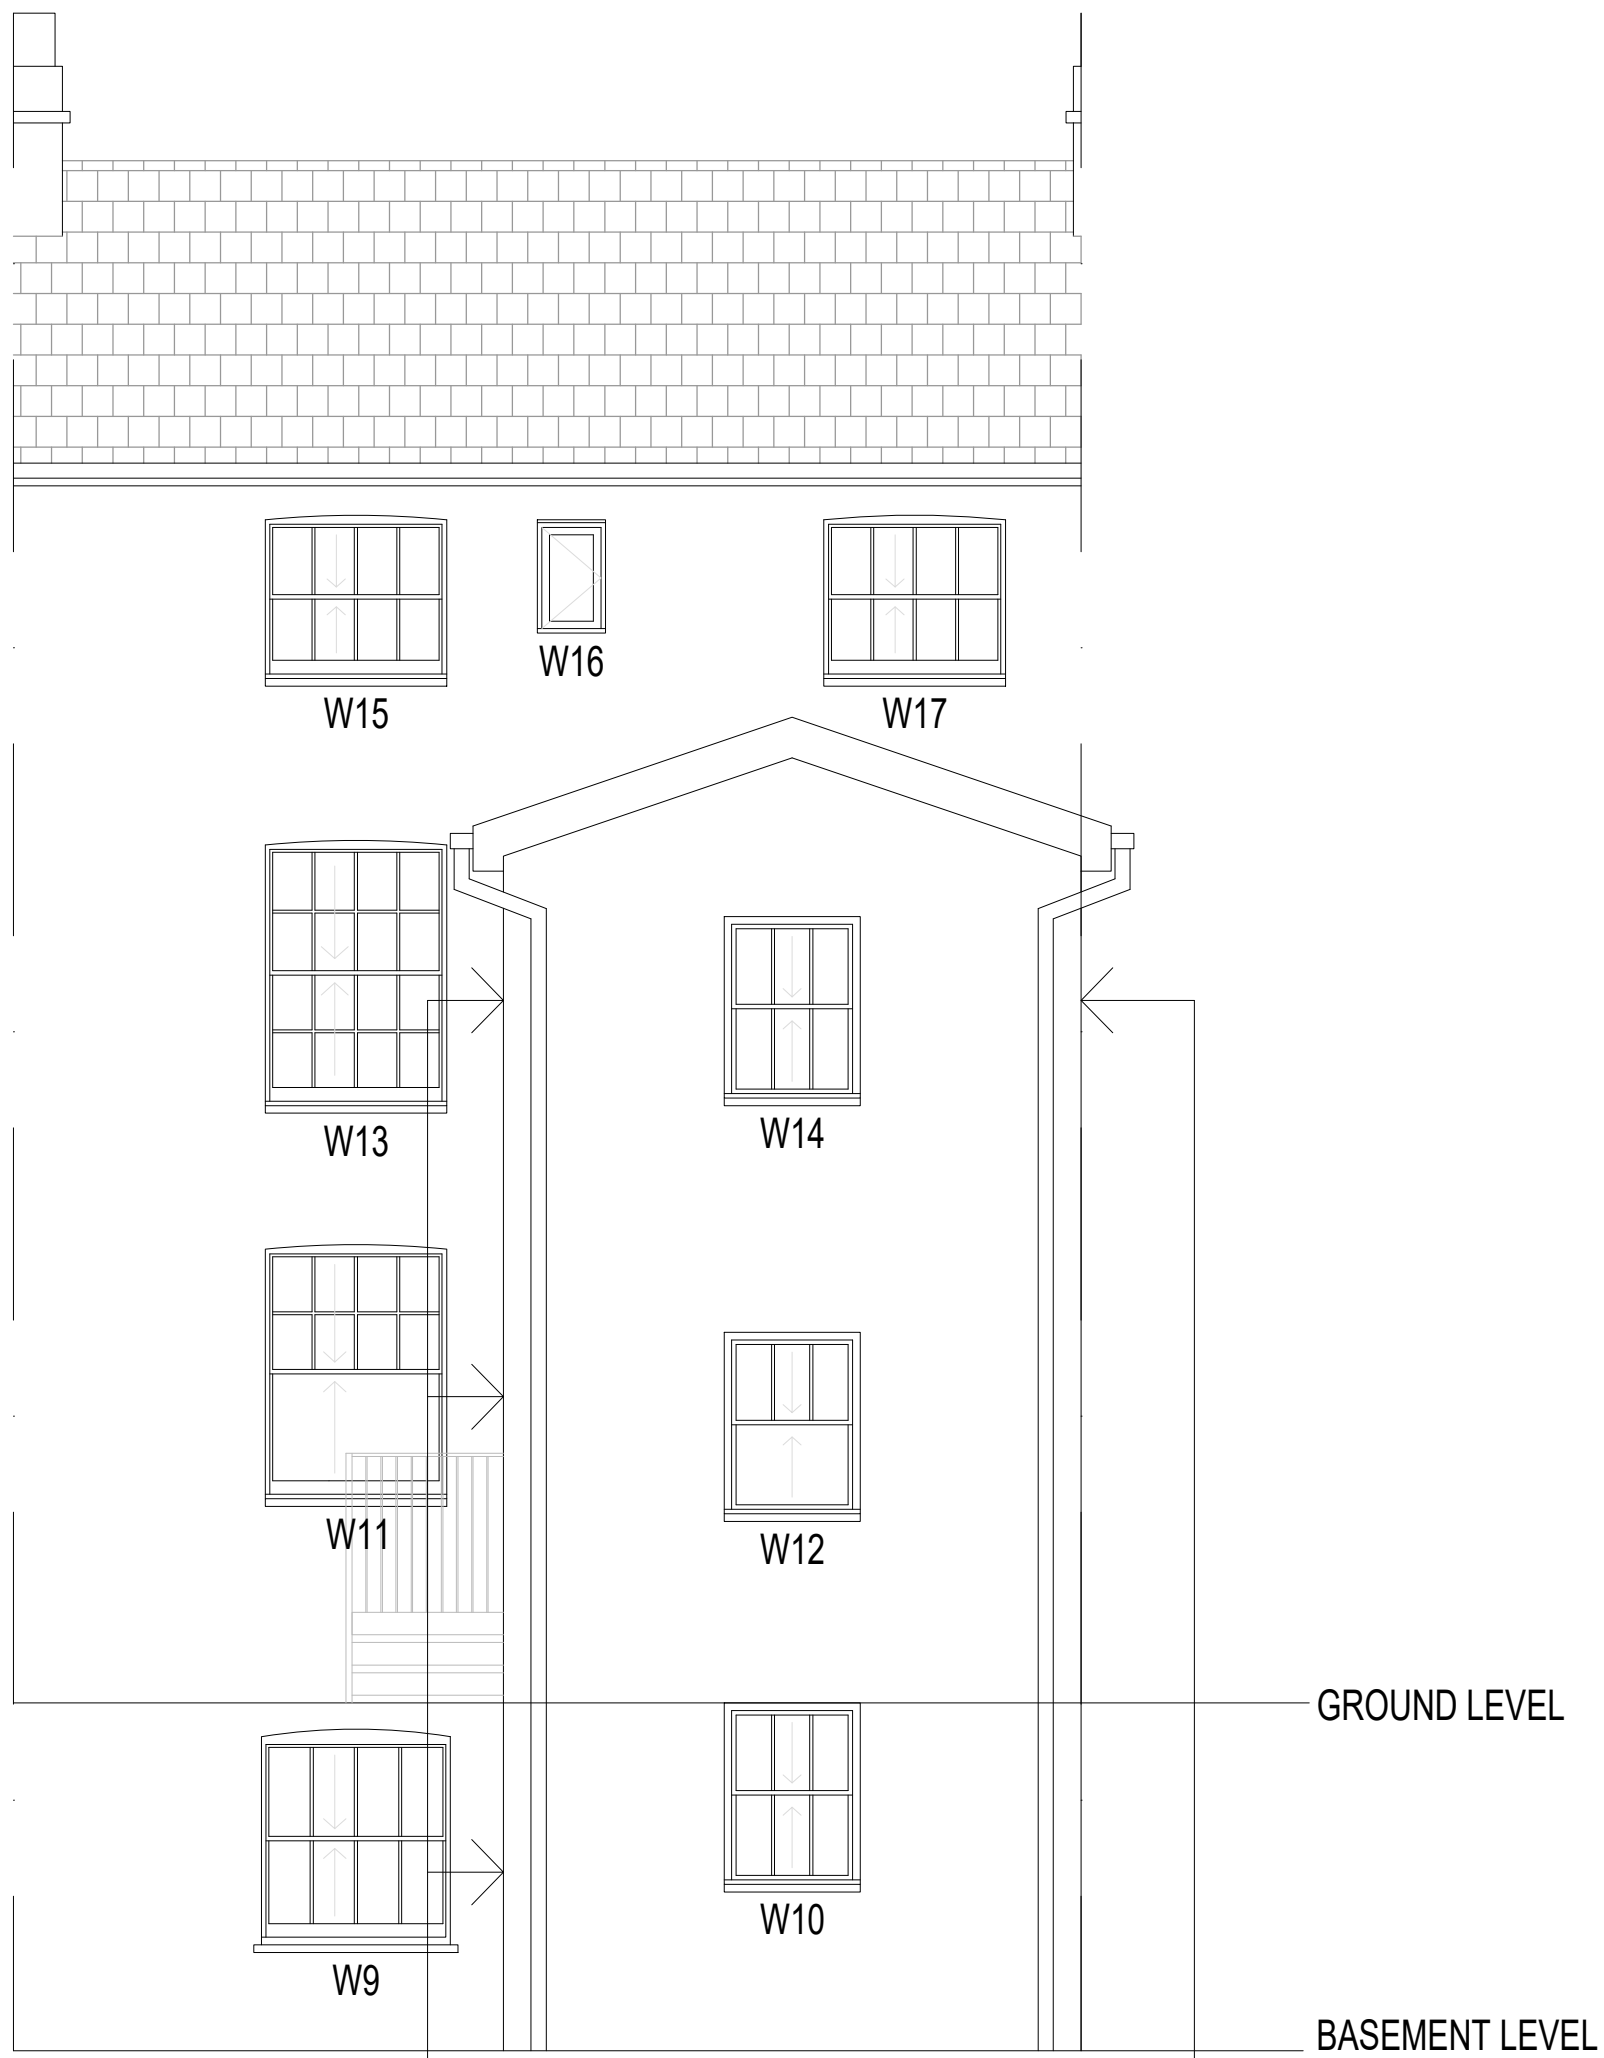

191 OXFORD ROAD
EXISTING ELEVATION
VIEW B
1:50

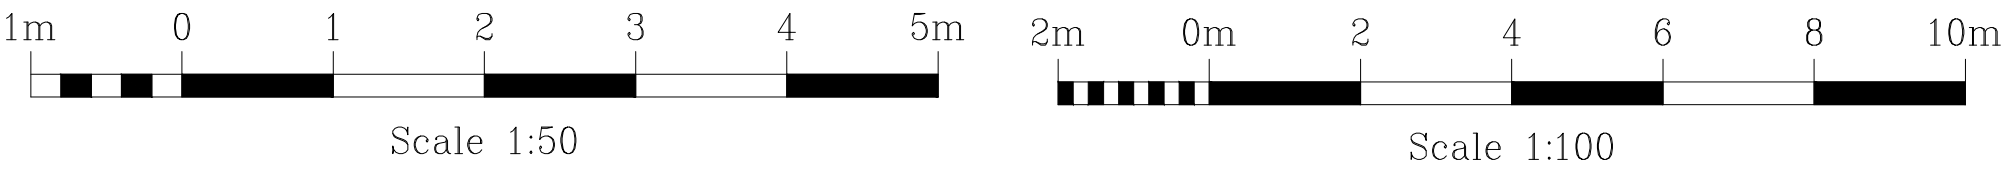

Rev.	Description.	Date.
A.	WINDOW AND DOOR LABELS AMENDED	31/07/25

Do not scale from this drawing. Dimensions to be verified on site by contractor prior to commencement of work.
This drawing is the copyright of the practice and may not be reproduced in part or in whole without the prior written consent of the practice.
©2023 Faithorn Farrell Timms LLP



Faithorn Farrell Timms

Central Court
1 Knoll Rise
ORPINGTON
Kent BR6 0JA
T 01689 885080
F 01689 885081

Client METROPOLITAN THAMES VALLEY HOUSING		
Project 191 OXFORD ROAD READING RG1 7UZ		
Drawing Title EXISTING LAYOUT AND ELEVATIONS		
Date 31/07/2025	Scale 1:50/100 @ A1	
Drawn By LB	Checked By EK	
Project No. T1-7039	Drawing No. 2	Rev. A