




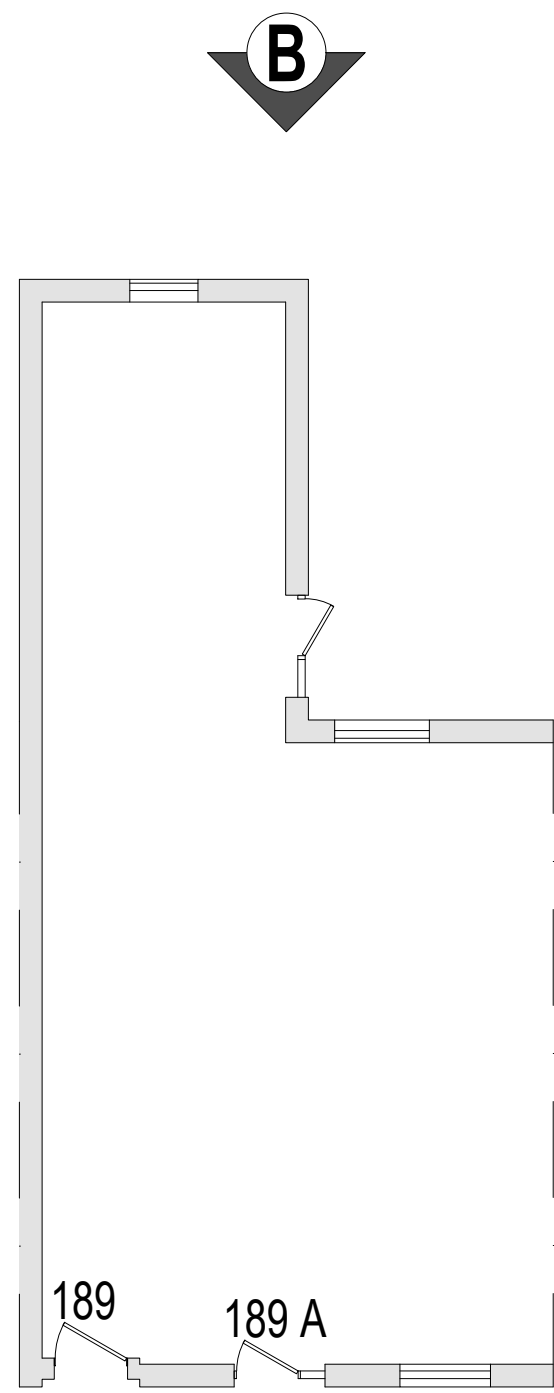



189 OXFORD ROAD
EXISTING LAYOUT
1:100

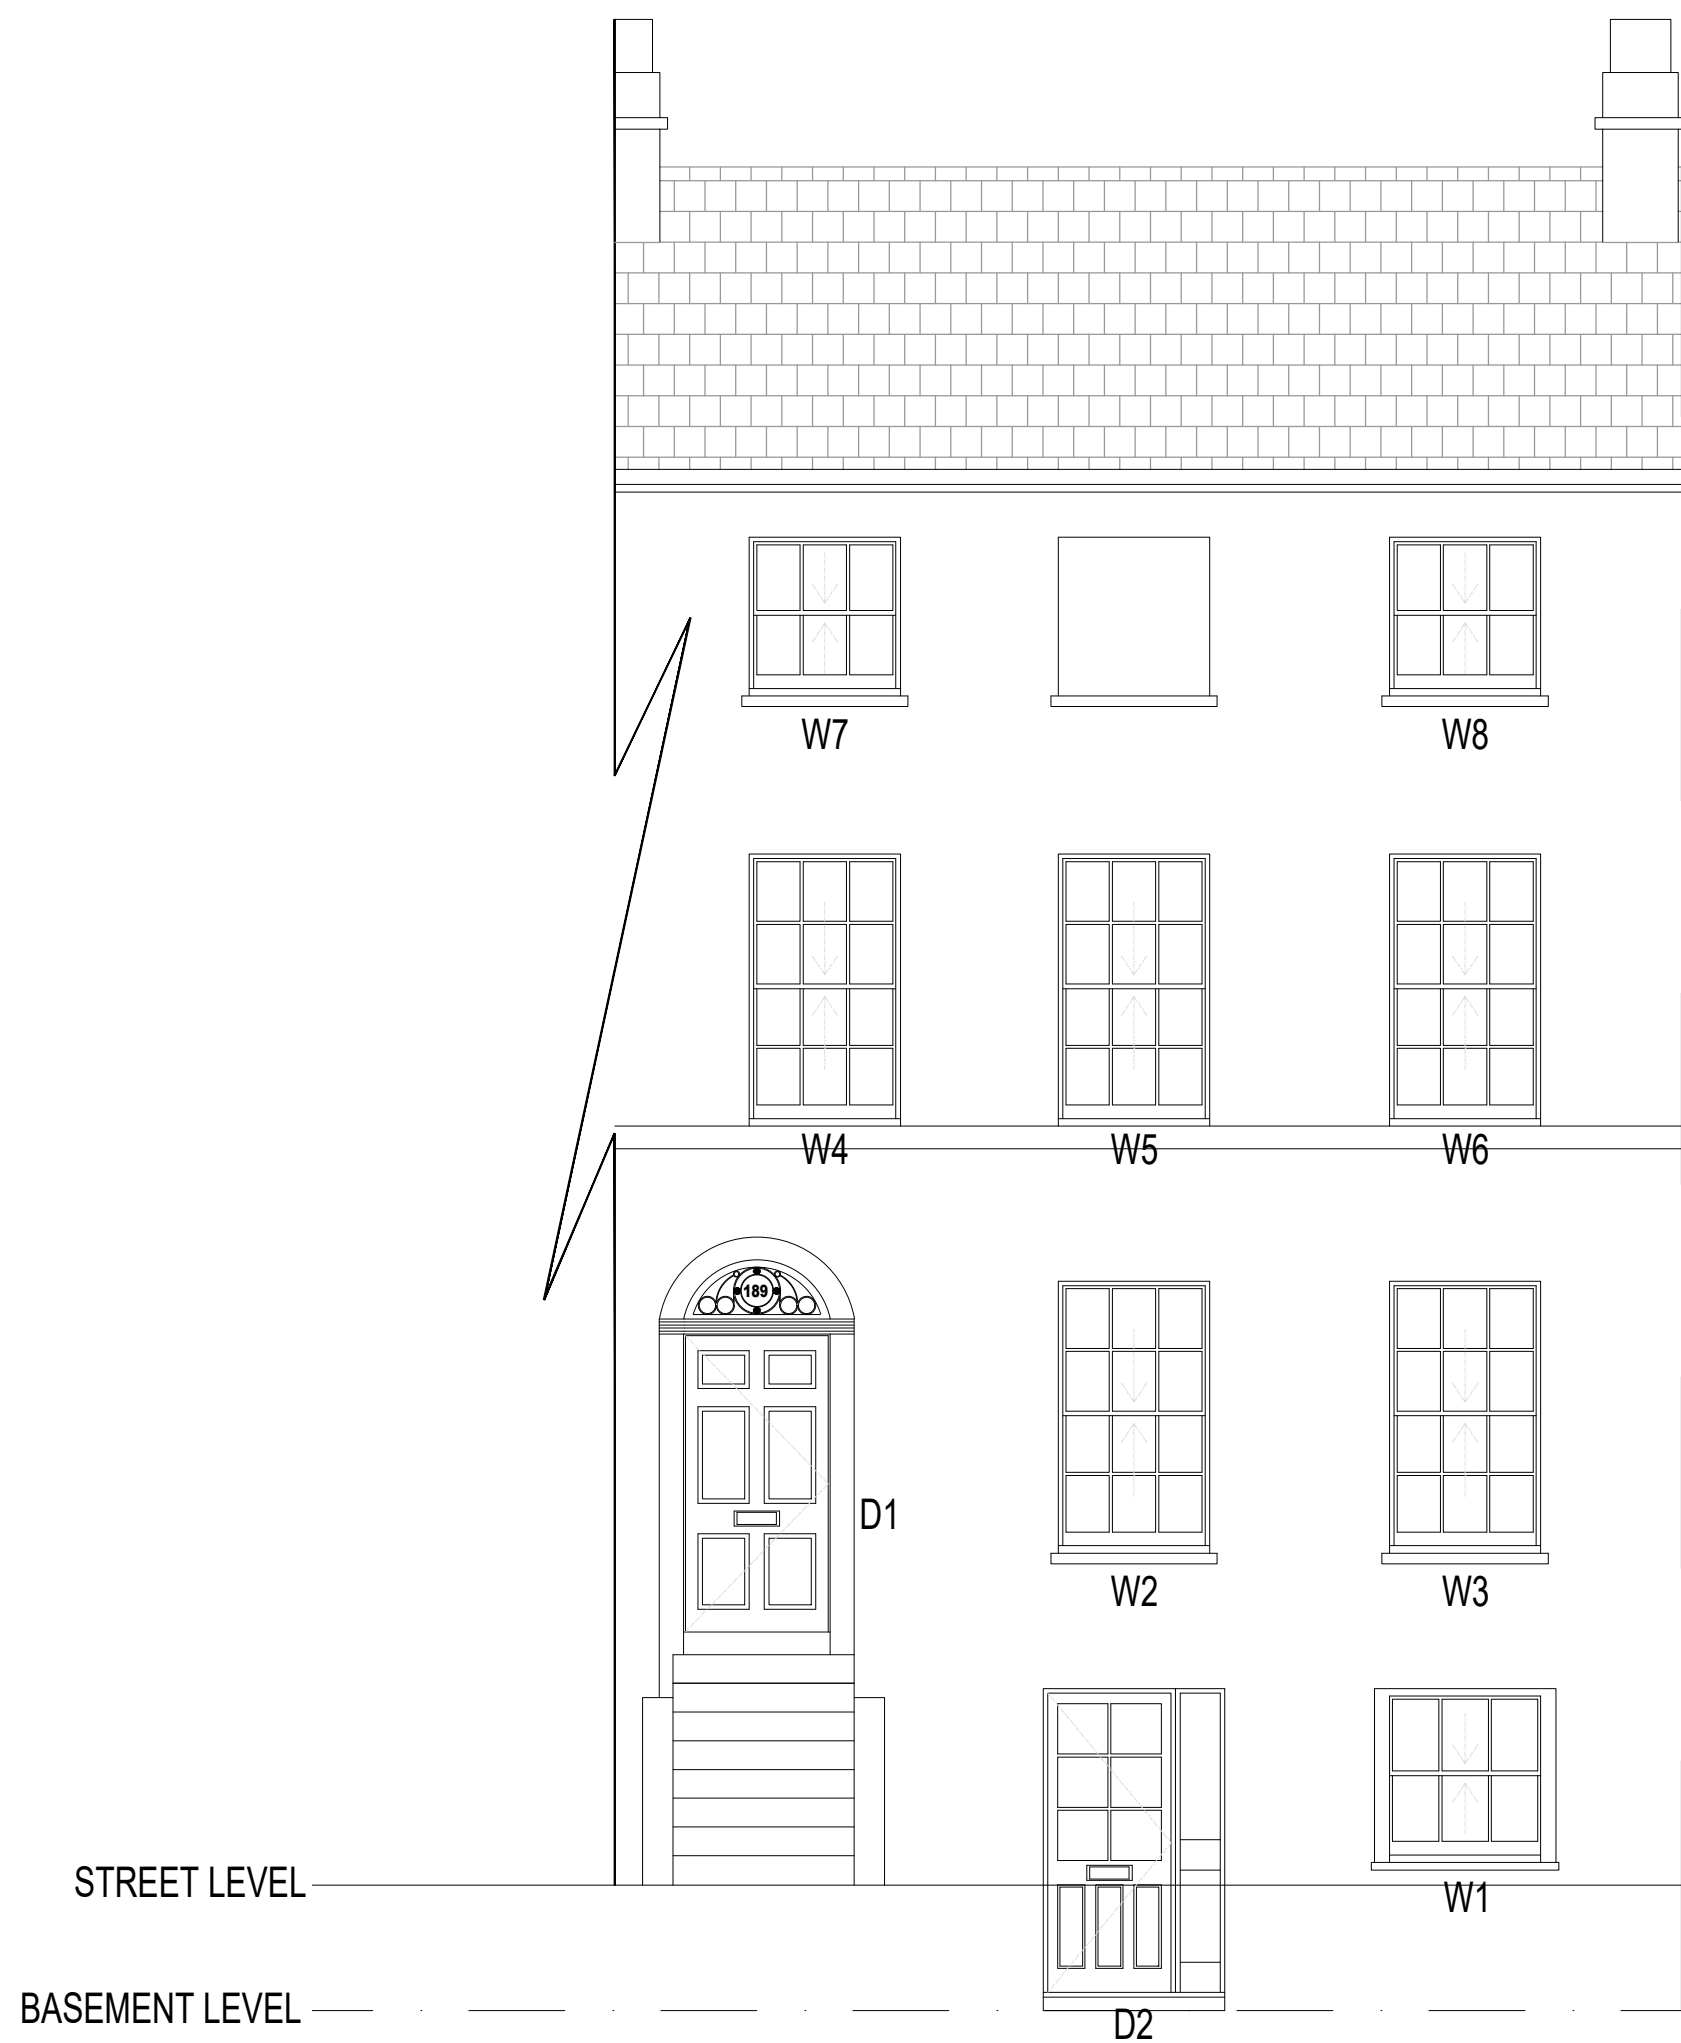

189 OXFORD ROAD
EXISTING ELEVATION
VIEW A
1:50

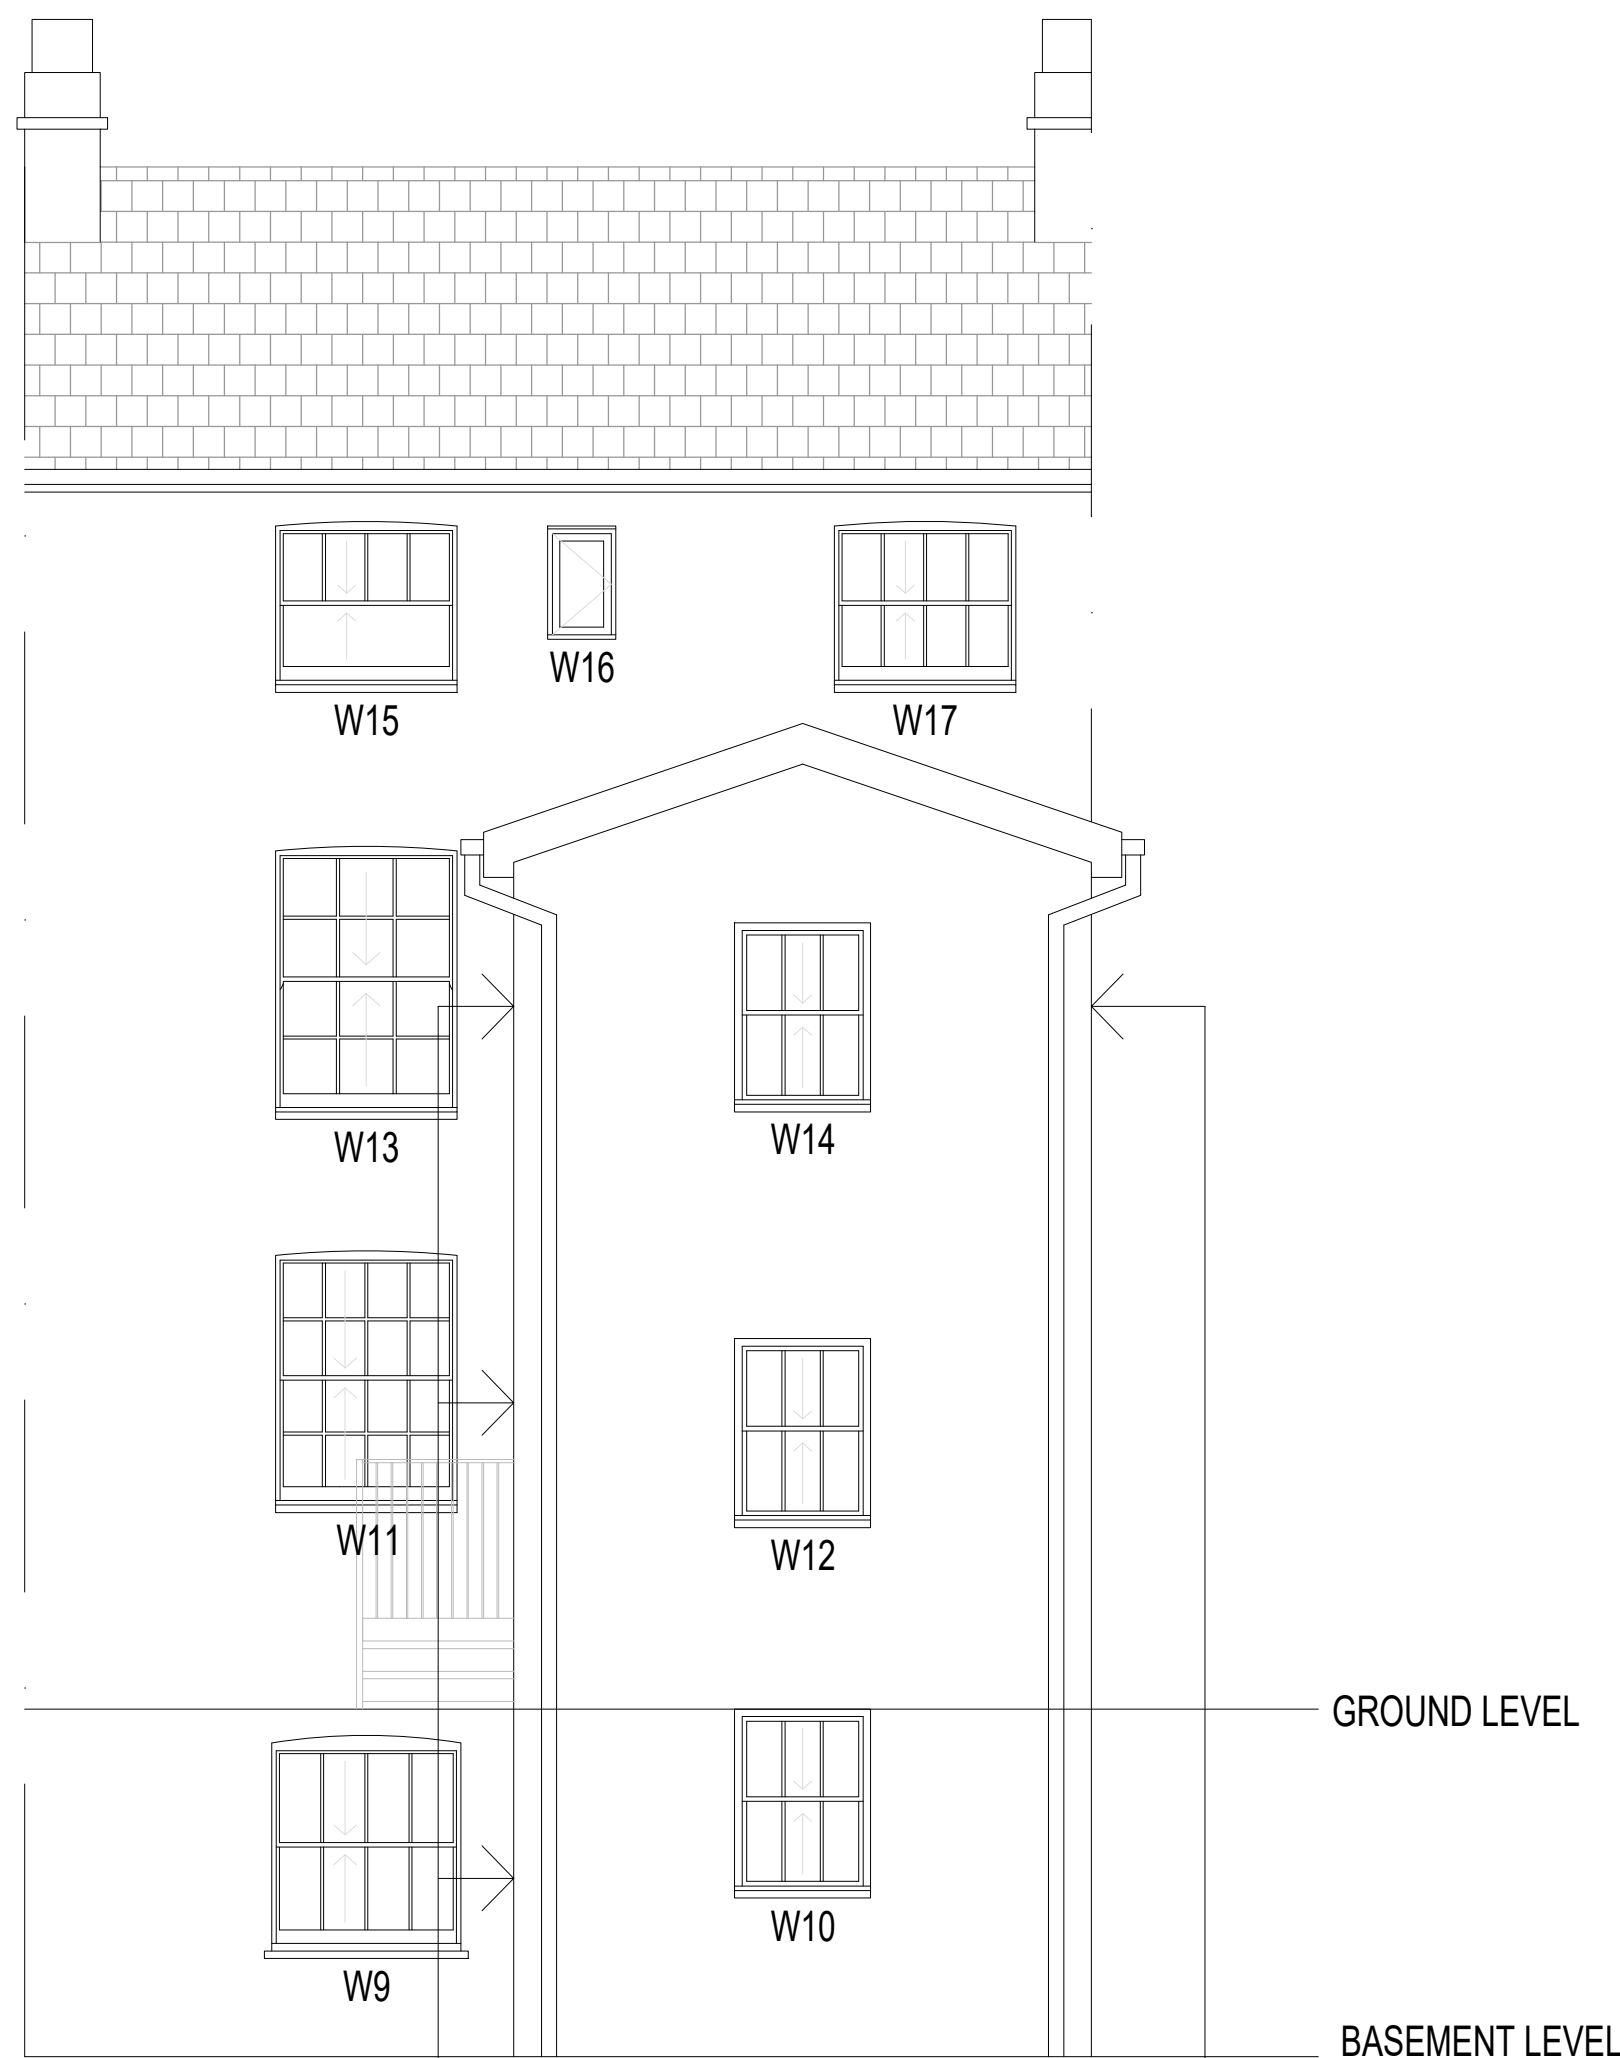

189 OXFORD ROAD
EXISTING ELEVATION
VIEW B
1:50

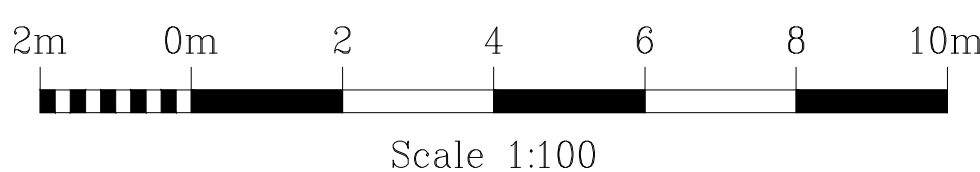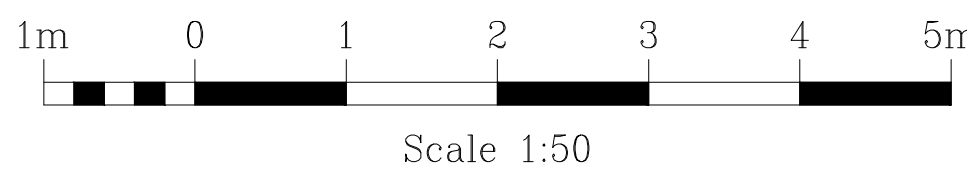

WINDOW AND DOOR LABELS		
A.	AMENDED	31/07/25
Rev.	Description.	Date.

Do not scale from this drawing. Dimensions to be verified on site by contractor prior to commencement of work.
This drawing is the copyright of the practice and may not be reproduced in part or in whole without the prior written consent of the practice.
©2023 Faithorn Farrell Timms LLP



Faithorn Farrell Timms

Central Court
1 Knoll Rise
ORPINGTON
Kent BR6 0JA
T 01689 885080
F 01689 885081

Client		
METROPOLITAN THAMES VALLEY HOUSING		
Project		
189 OXFORD ROAD READING RG1 7UZ		
Drawing Title		
EXISTING LAYOUT AND ELEVATIONS		
Date	Scale	
31/07/2025	1:50/100 @ A1	
Drawn By	Checked By	
LB	EK	
Project No.	Drawing No.	Rev.
T1-7039	2	A