
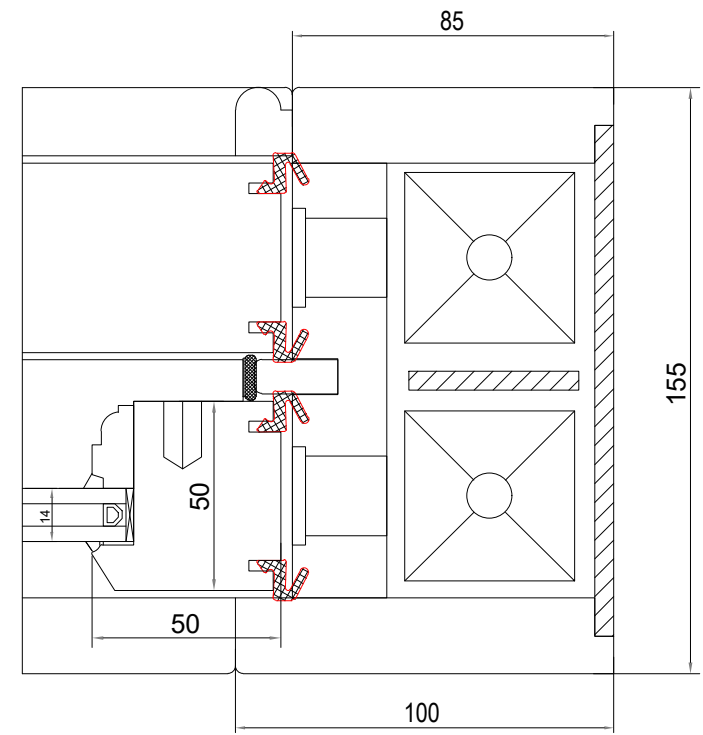
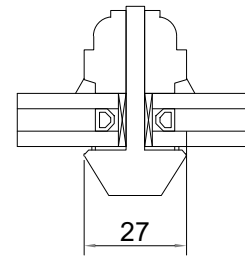
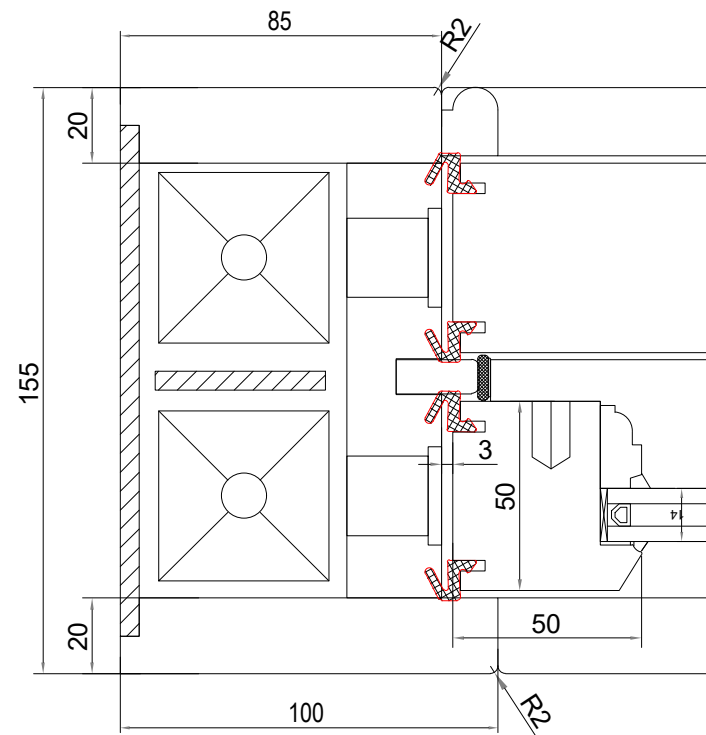


Rev.	Description.	Date.

Do not scale from this drawing. Dimensions to be verified on site by contractor prior to commencement of work.
This drawing is the copyright of the practice and may not be reproduced in part or in whole without the prior written consent of the practice.
© 2024 Faithorn Farrell Timms LLP

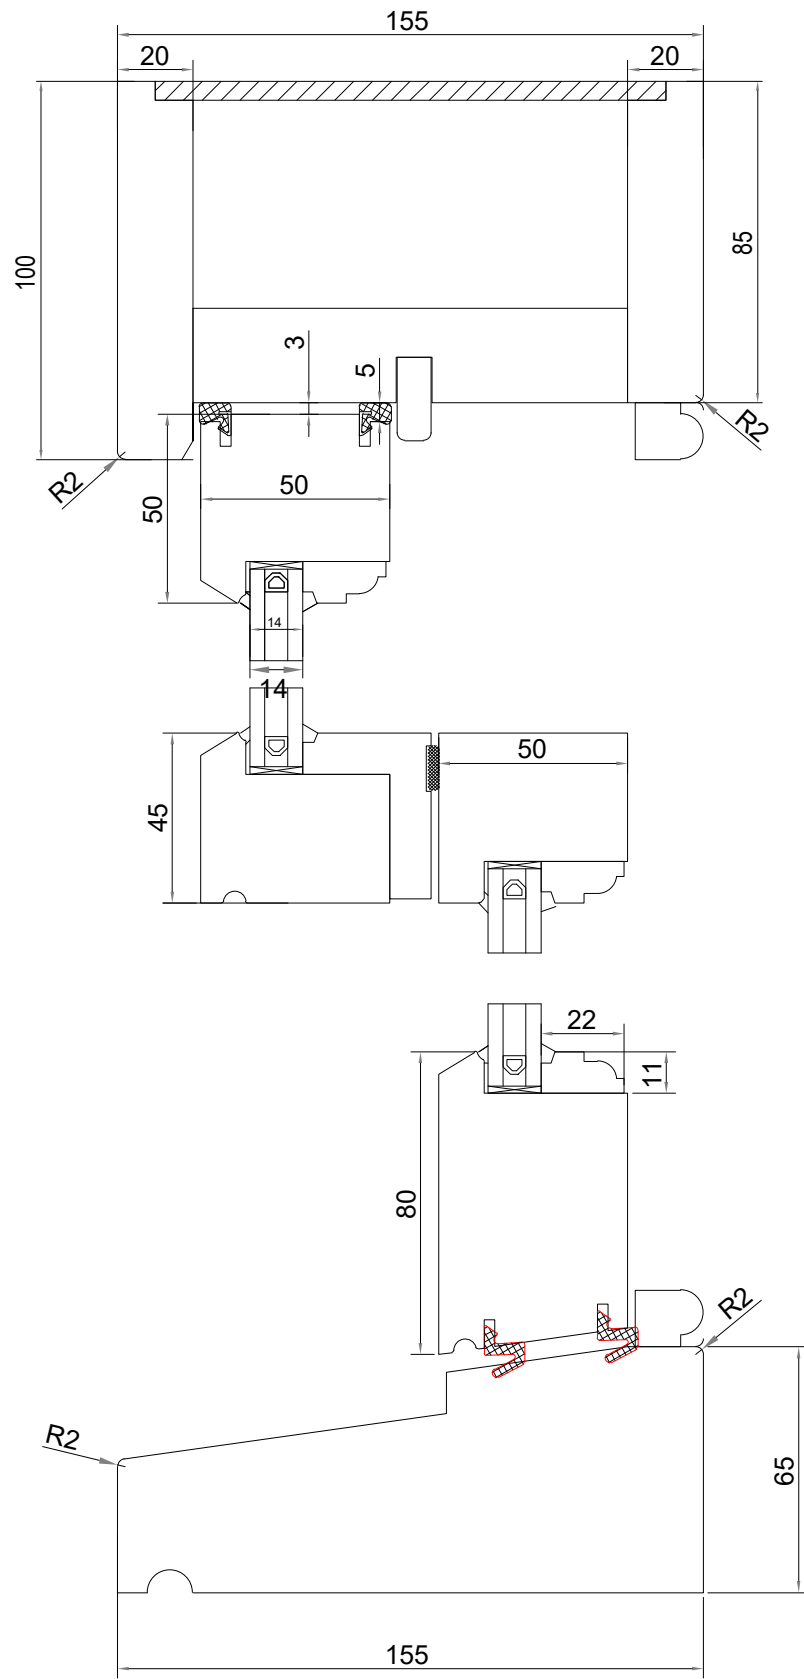

Faithorn Farrell Timms
Central Court
1 Knoll Rise
ORPINGTON
Kent BR6 0JA
T 01689 885080

Client
**METROPOLITAN THAMES
VALLEY HOUSING**

Project
**193 OXFORD ROAD
READING
RG1 7UZ**

Drawing Title
**PROPOSED TIMBER SASH WINDOW
SECTIONS FOR W11/W12/W15/W16
W17/W18/W19/W20/W21/W23/W27**

Date 31/07/2025	Scale 1:2 @ A3
---------------------------	--------------------------

Drawn By LB	Checked By EK
-----------------------	-------------------------

Project No. T1-7039	Drawing No. 8	Rev.
-------------------------------	-------------------------	----------