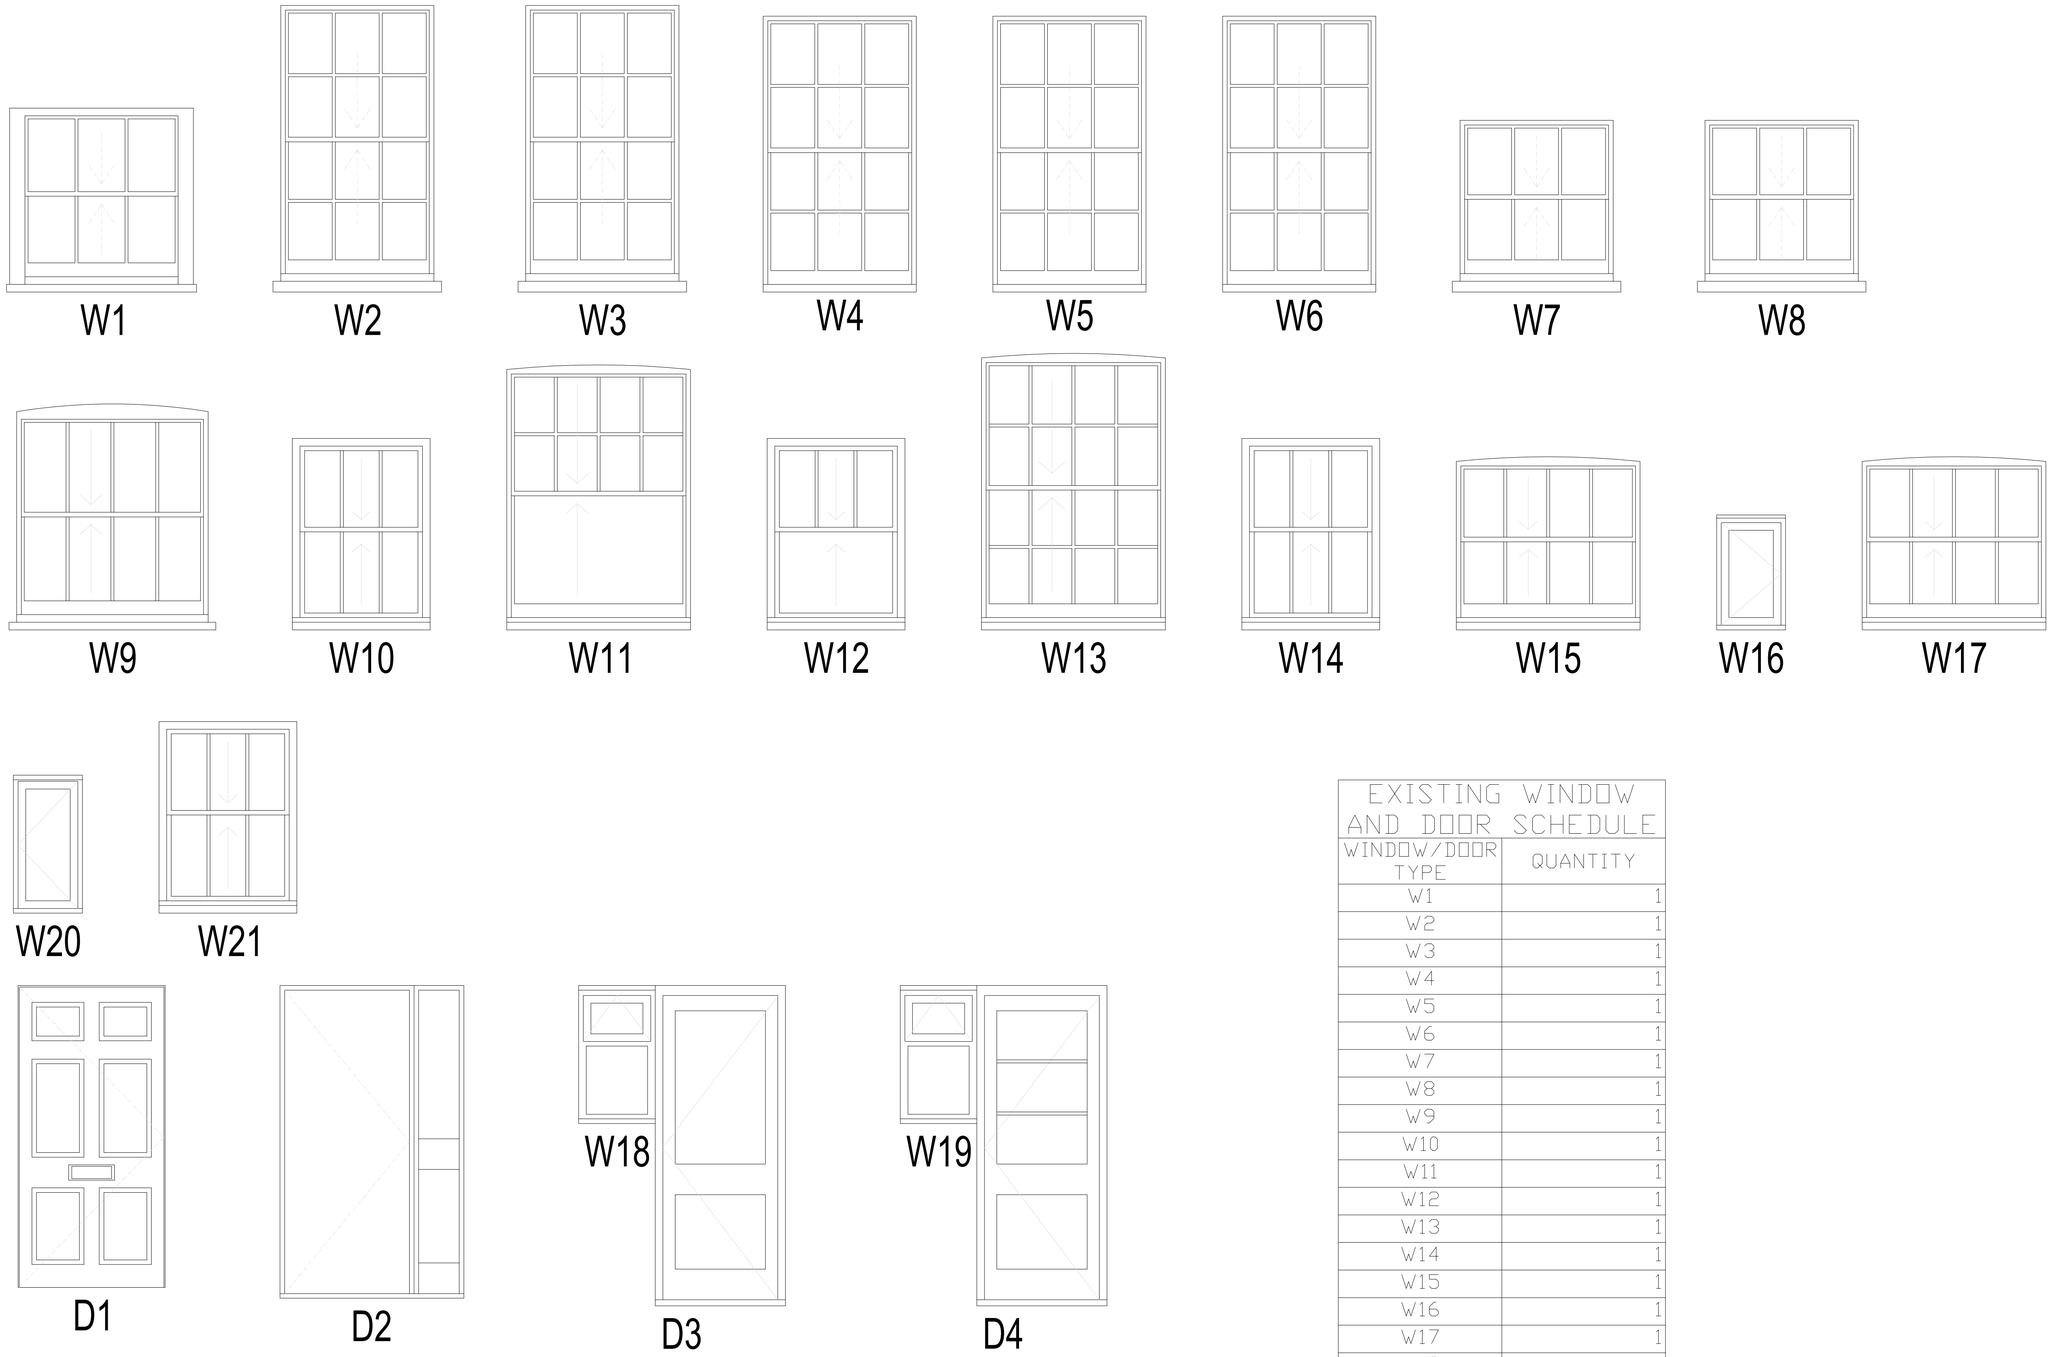

EXISTING WINDOW AND DOOR SCHEDULE

WINDOW/DOOR TYPE	QUANTITY
W1	1
W2	1
W3	1
W4	1
W5	1
W6	1
W7	1
W8	1
W9	1
W10	1
W11	1
W12	1
W13	1
W14	1
W15	1
W16	1
W17	1
W18	1
W19	1
W20	1
W21	1
D1	1
D2	1
D3	1
D4	1
TOTAL	25

0.5m 0 0.5 1.0 1.5 2m

Scale 1:20

Rev.	Description.	Date.
A.	WINDOW AND DOOR SCHEDULE AMENDED	31/07/25

Do not scale from this drawing. Dimensions to be verified on site by contractor prior to commencement of work.

This drawing is the copyright of the practice and may not be reproduced in part or in whole without the prior written consent of the practice.

©2023 Faithorn Farrell Timms LLP

Faithorn Farrell Timms

Central Court
1 Knoll Rise
ORPINGTON
Kent BR6 0JA
T 01689 885080
F 01689 885081

Client
METROPOLITAN THAMES VALLEY HOUSING

Project
191 OXFORD ROAD
READING
RG1 7UZ

Drawing Title
EXISTING WINDOW AND DOOR SCHEDULE

Date	Scale
31/07/2025	1:20 @ A1
Drawn By: LB	Checked By: EK
Project No.: T1-7039	Drawing No.: 4 Rev.: A