


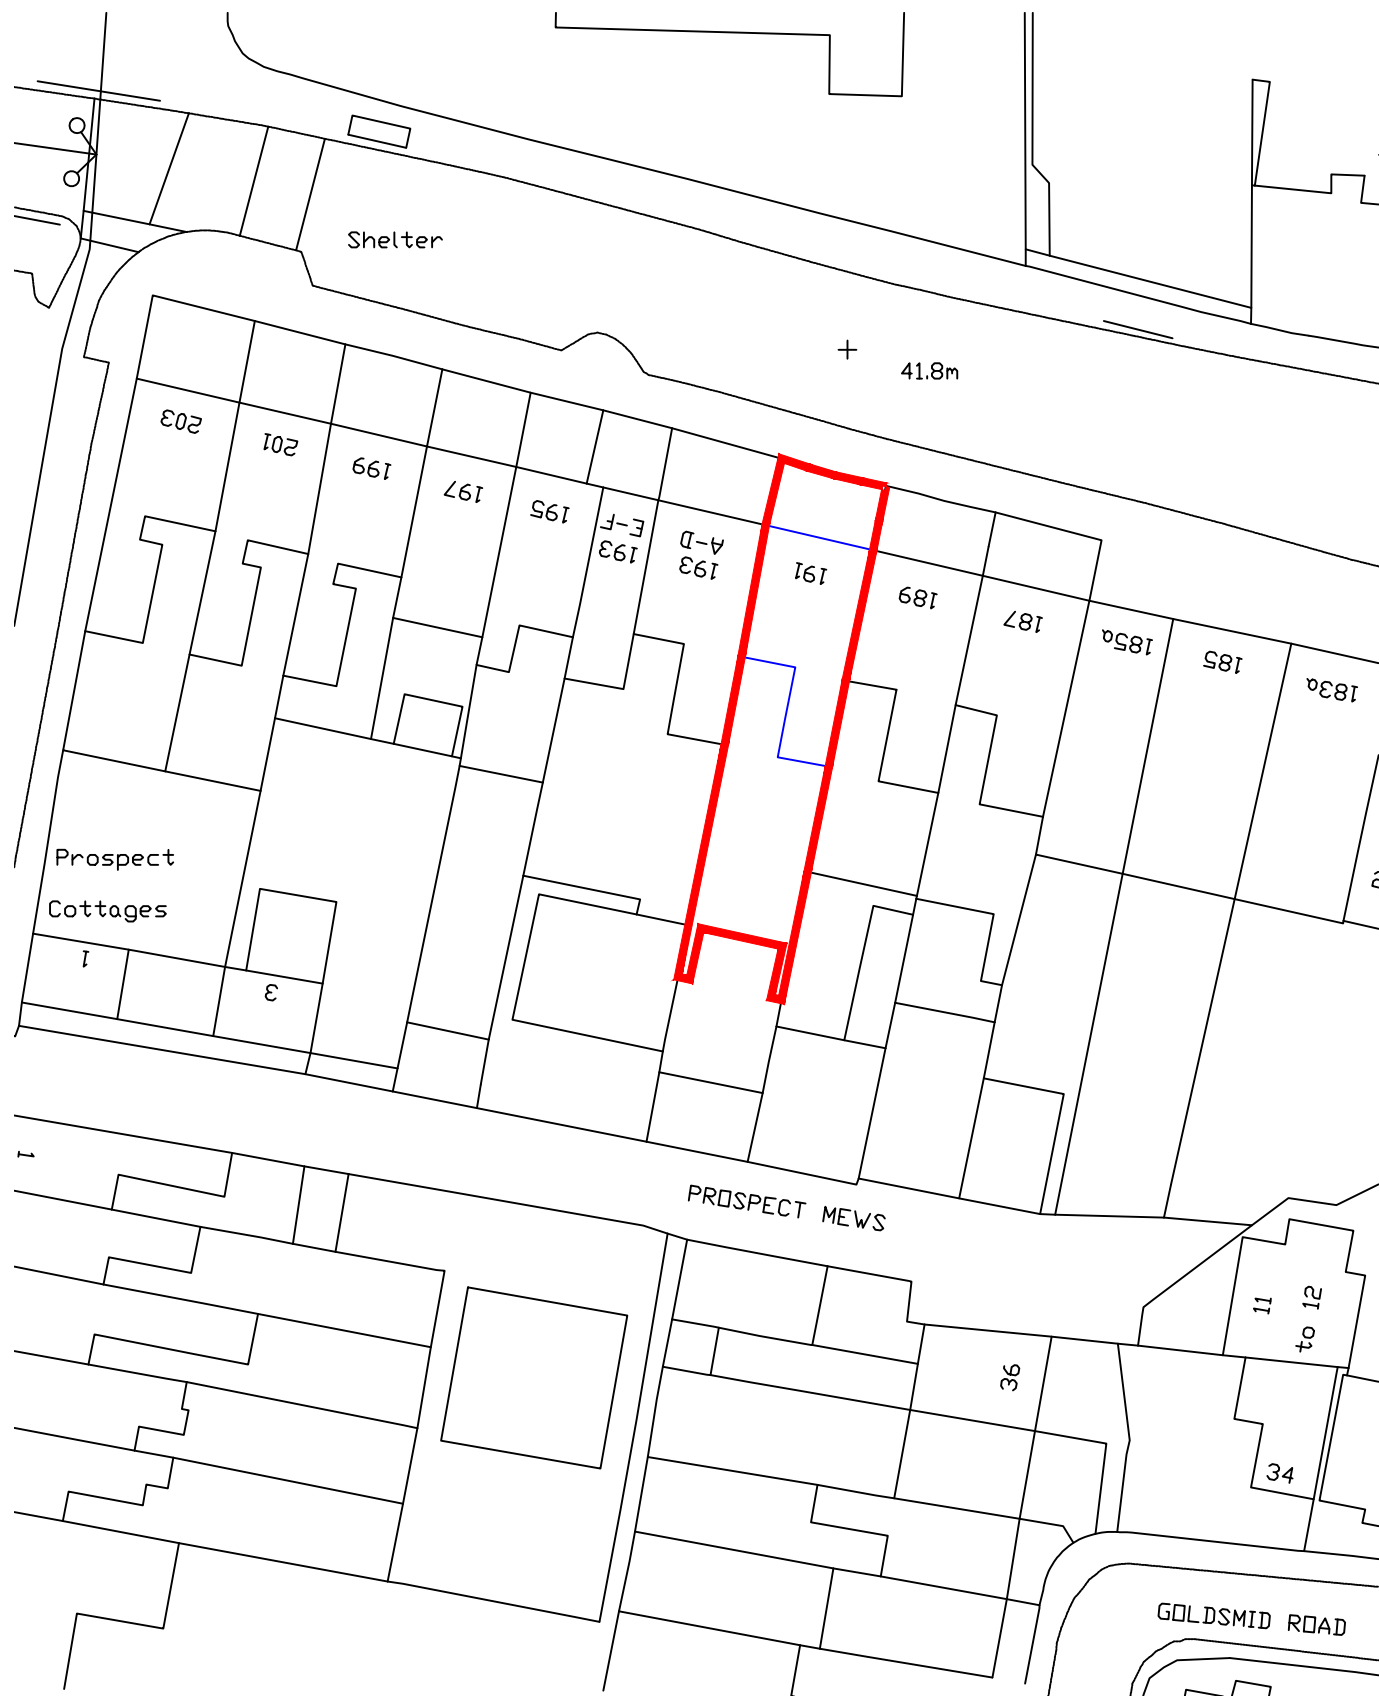


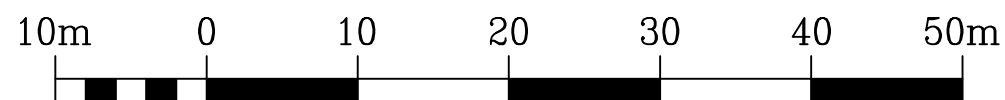

BLOCK PLAN
Scale 1:500

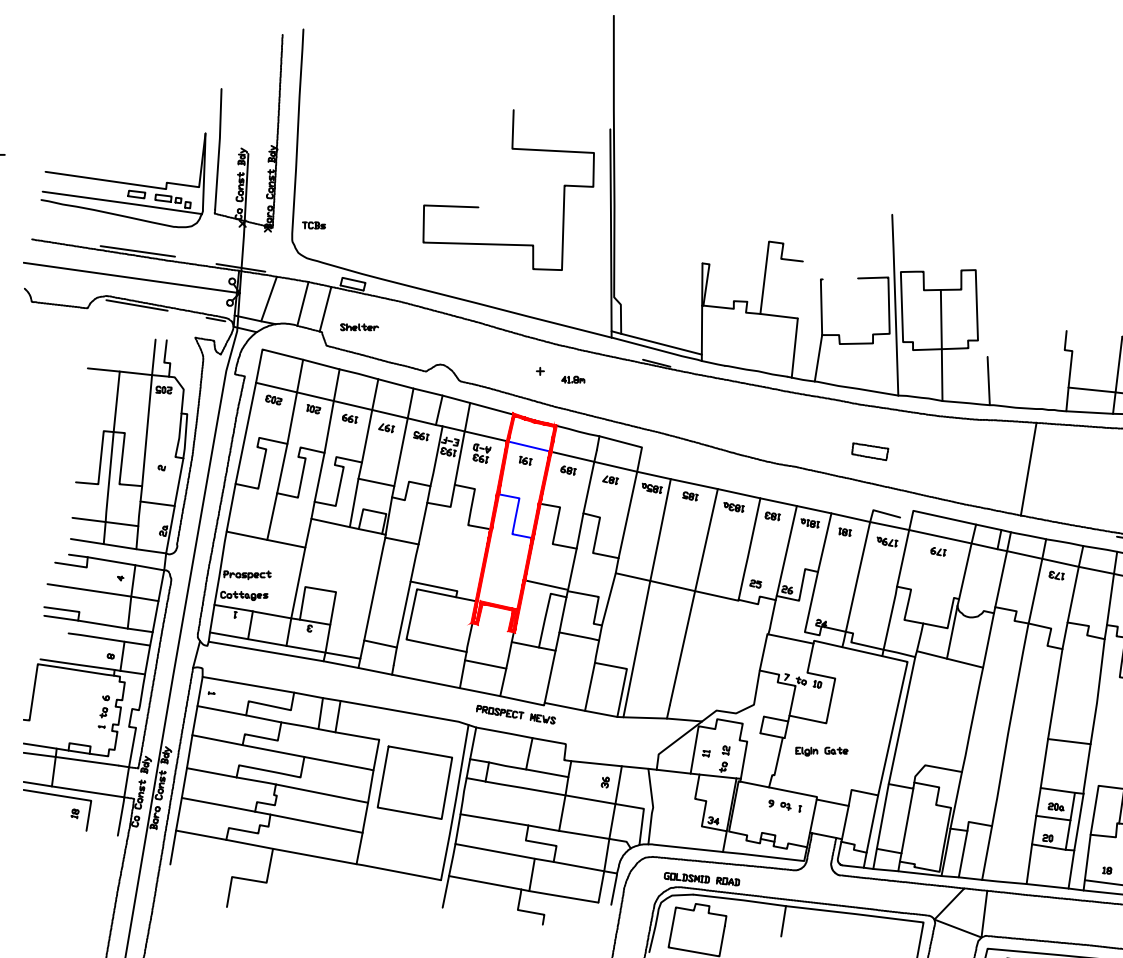


Scale 1:500

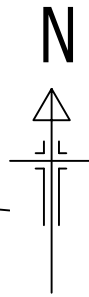

Ordnance Survey (c) Crown Copyright 2023. All rights reserved. Licence number 100022432

LOCATION PLAN
Scale 1:1250

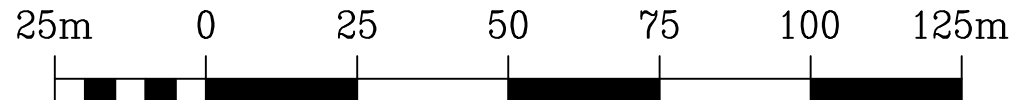

Scale 1:1250

Rev.	Description.	Date.
------	--------------	-------

Do not scale from this drawing. Dimensions to be verified on site by contractor prior to commencement of work.
This drawing is the copyright of the practice and may not be reproduced in part or in whole without the prior written consent of the practice.
©2023 Faithorn Farrell Timms LLP



Faithorn Farrell Timms

Central Court
1 Knoll Rise
Orpington
Kent BR6 0JA
T 01689 885080
F 01689 885081

Client
**METROPOLITAN THAMES
VALLEY HOUSING**

Project
**191 OXFORD ROAD
READING
RG1 7UZ**

Drawing Title
**LOCATION AND
BLOCK PLAN**

Date 05/08/2025	Scale AS STATED @ A3
---------------------------	--------------------------------

Drawn By LB	Checked By EK
-----------------------	-------------------------

Project No. T1-7039	Drawing No. 1	Rev.
-------------------------------	-------------------------	------