

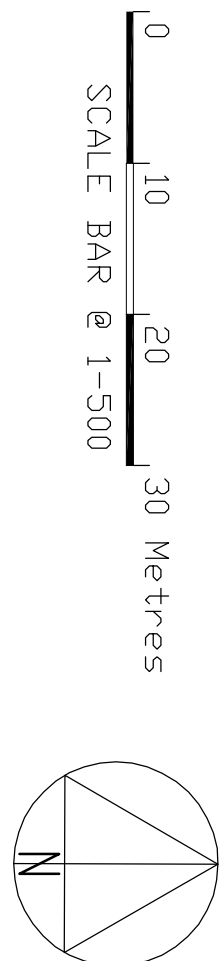
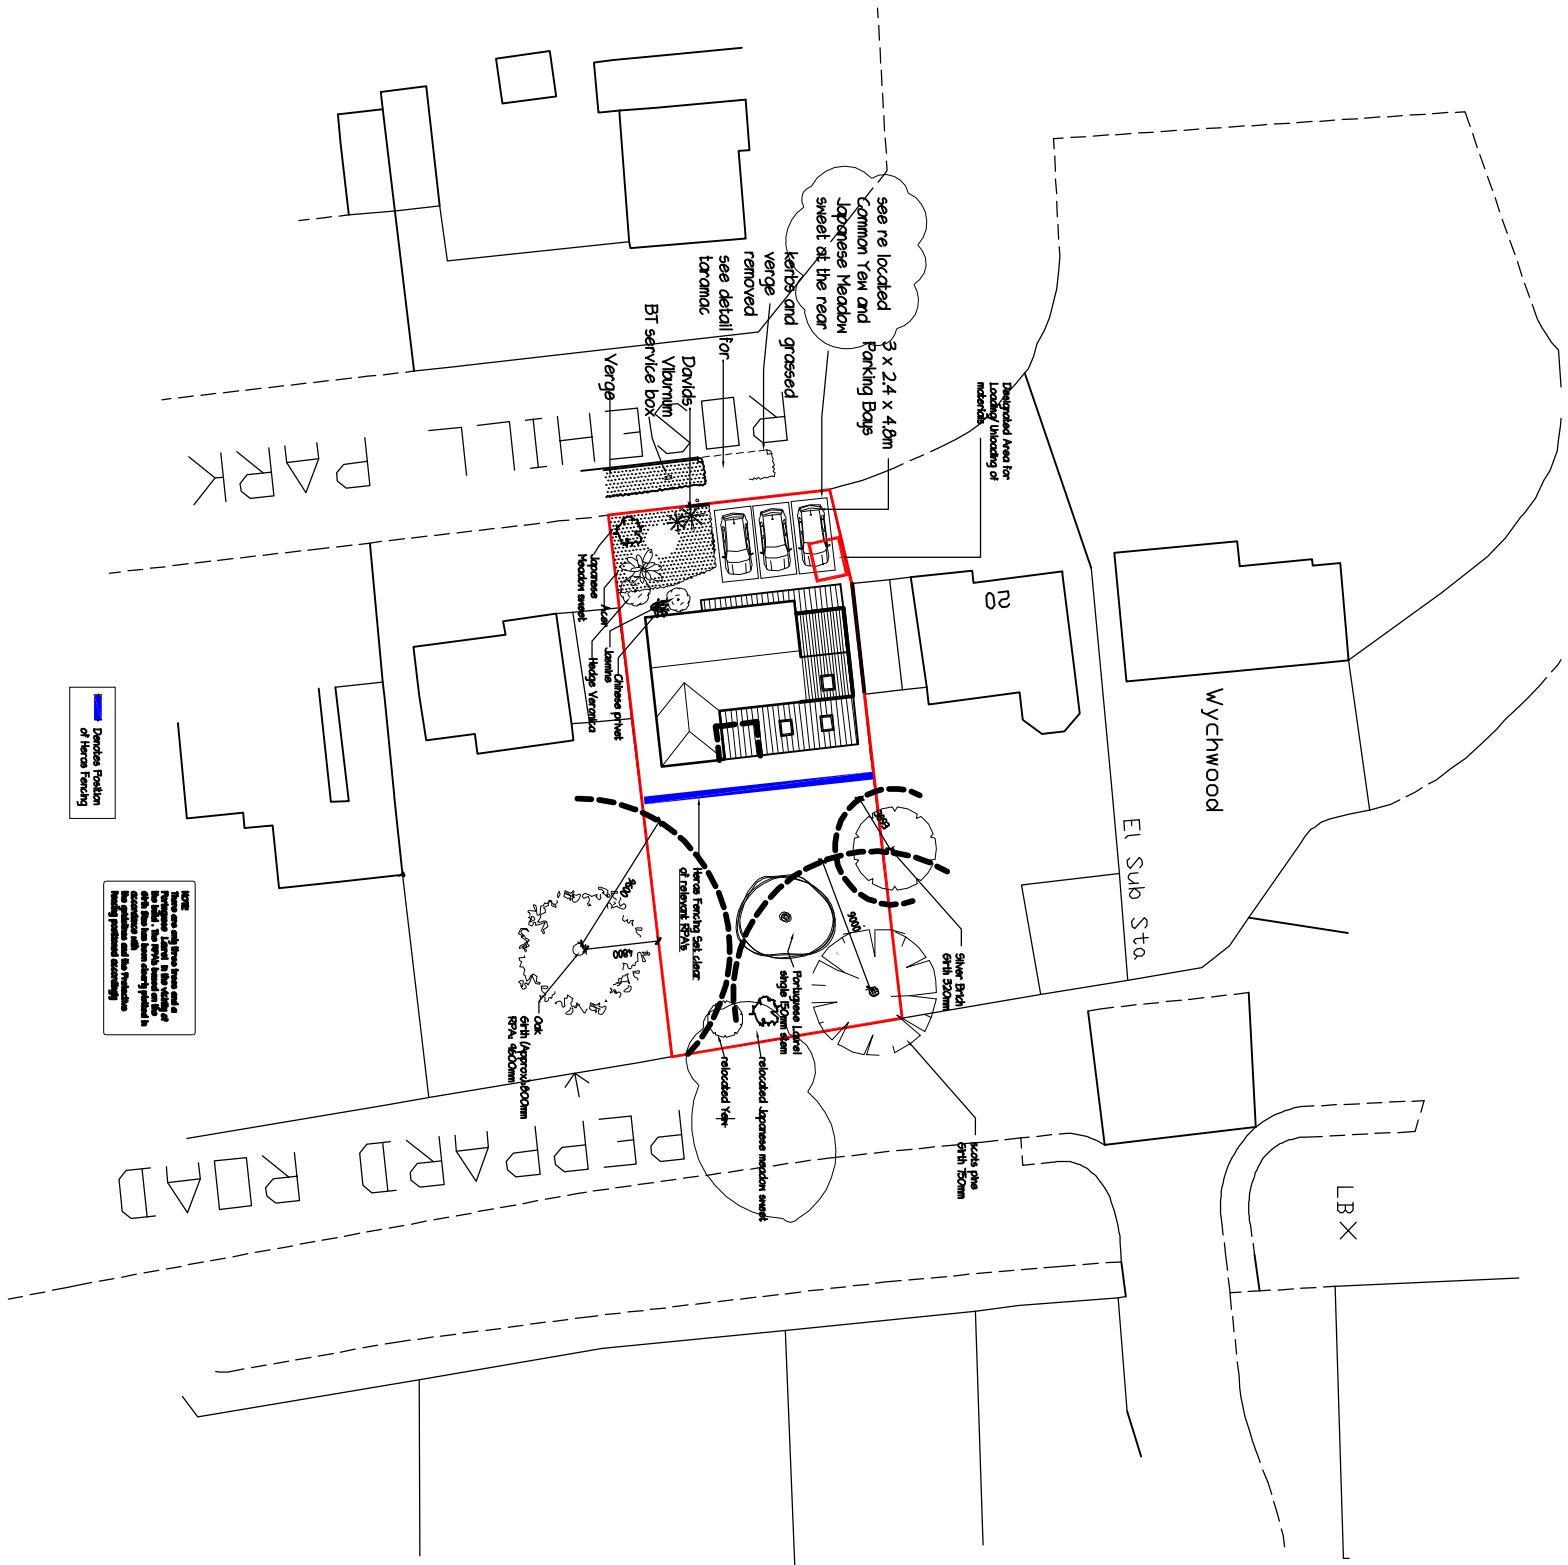


NOTE
Hedges ruling to be erected before work commences and kept in position during construction removing only when works are complete

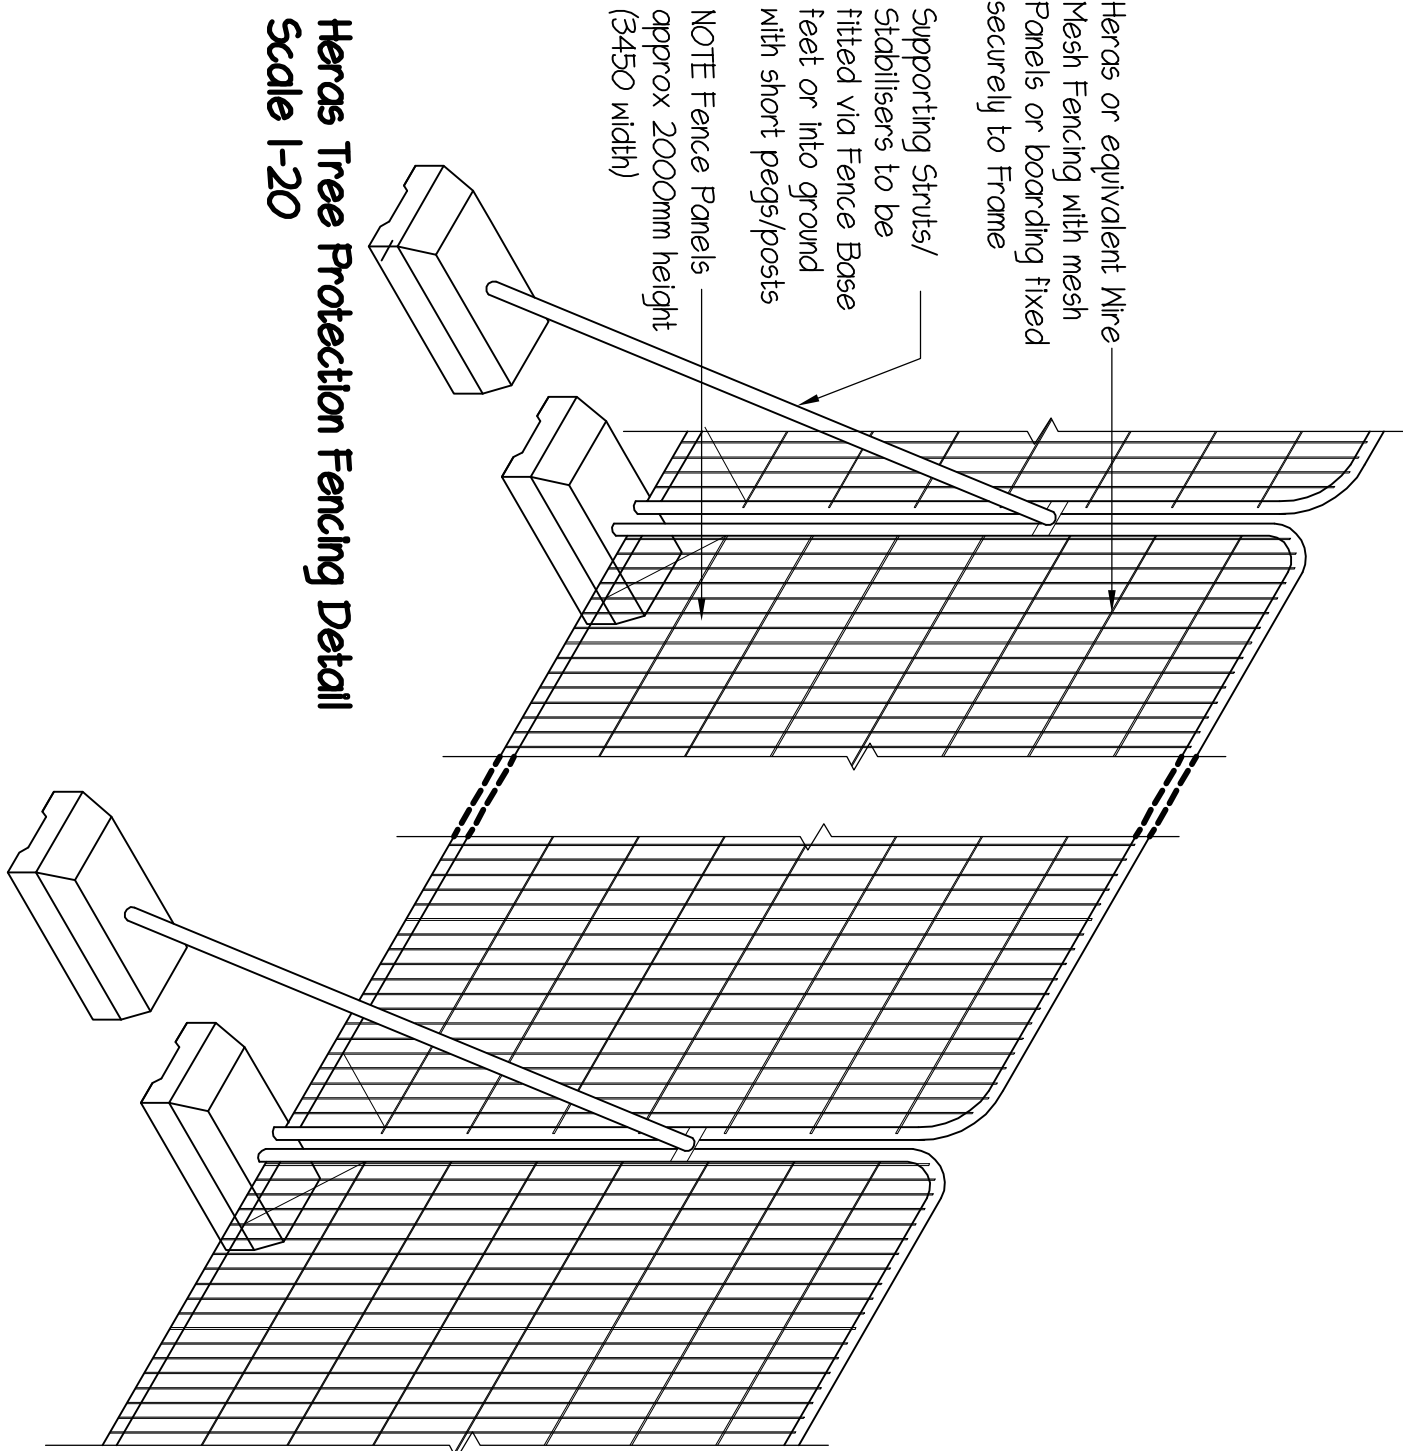

**Arborcultural
Protection Plan
I-500**

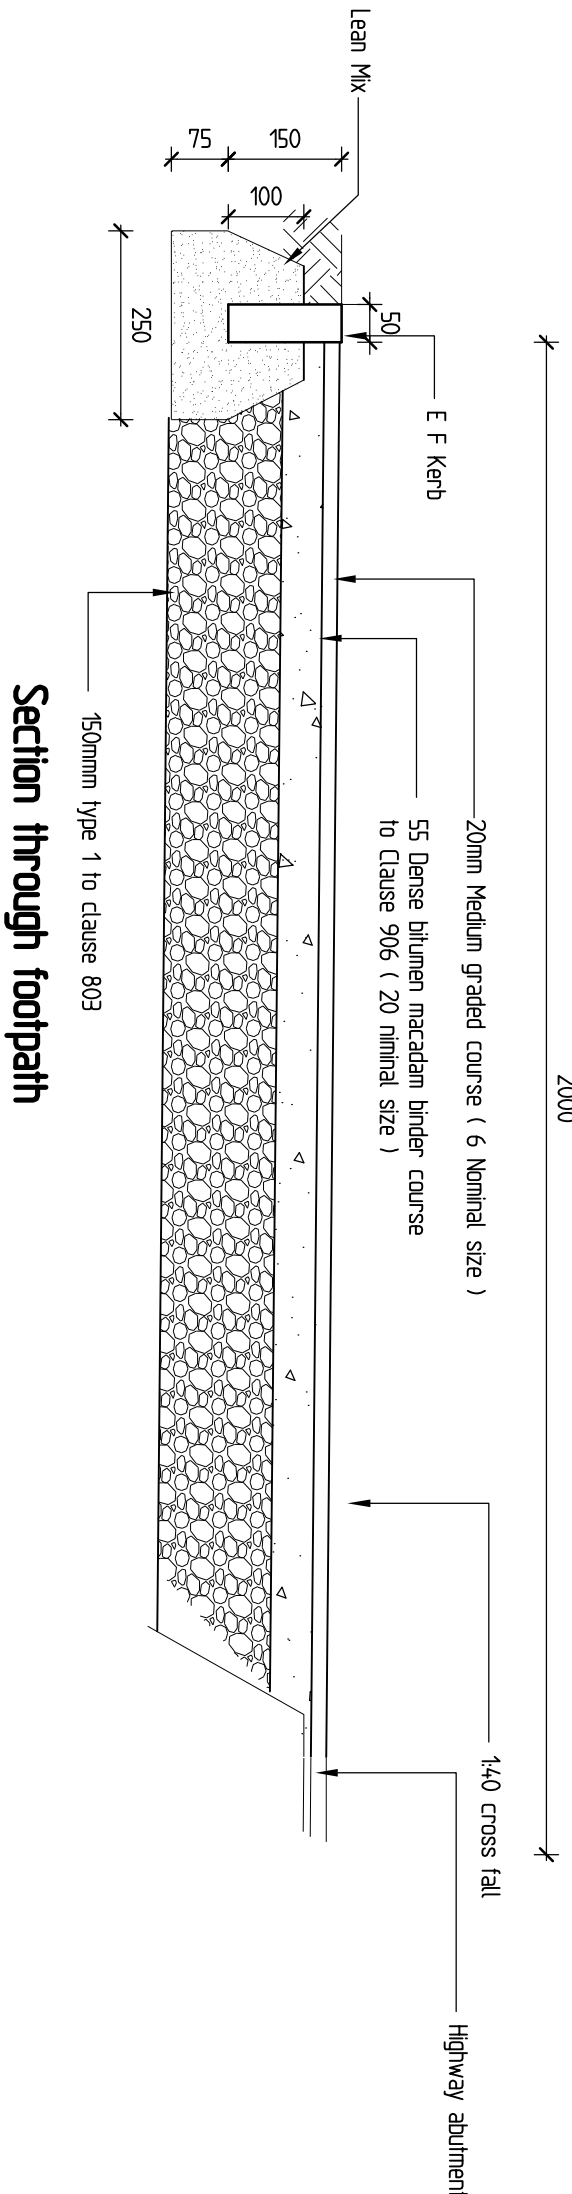

 GRE Planning, Building Regulations & Structural Design Building & Design Consultant greg@gregfarrell.co.uk 43 Weydown Way Tidburyt, Romford Bucks RG30 4BJ Tel & Fax: 0118 941 4249 Mobile: 07967 009862		
REVISIONS		
Rev.	Description	Date
A	Landscape & verge re. installation detail	11-8-2025
B	RPA's of the three relevant trees plotted	13-8-2025
C	Planting and Hedges roll requirements updated	2-9-2025

JOB TITLE

**18 Rosehill Park
Emmer Green**

Arborcultural Protection Plans

SCALE 1:500 DATE July 2025 DRAWING No. C