

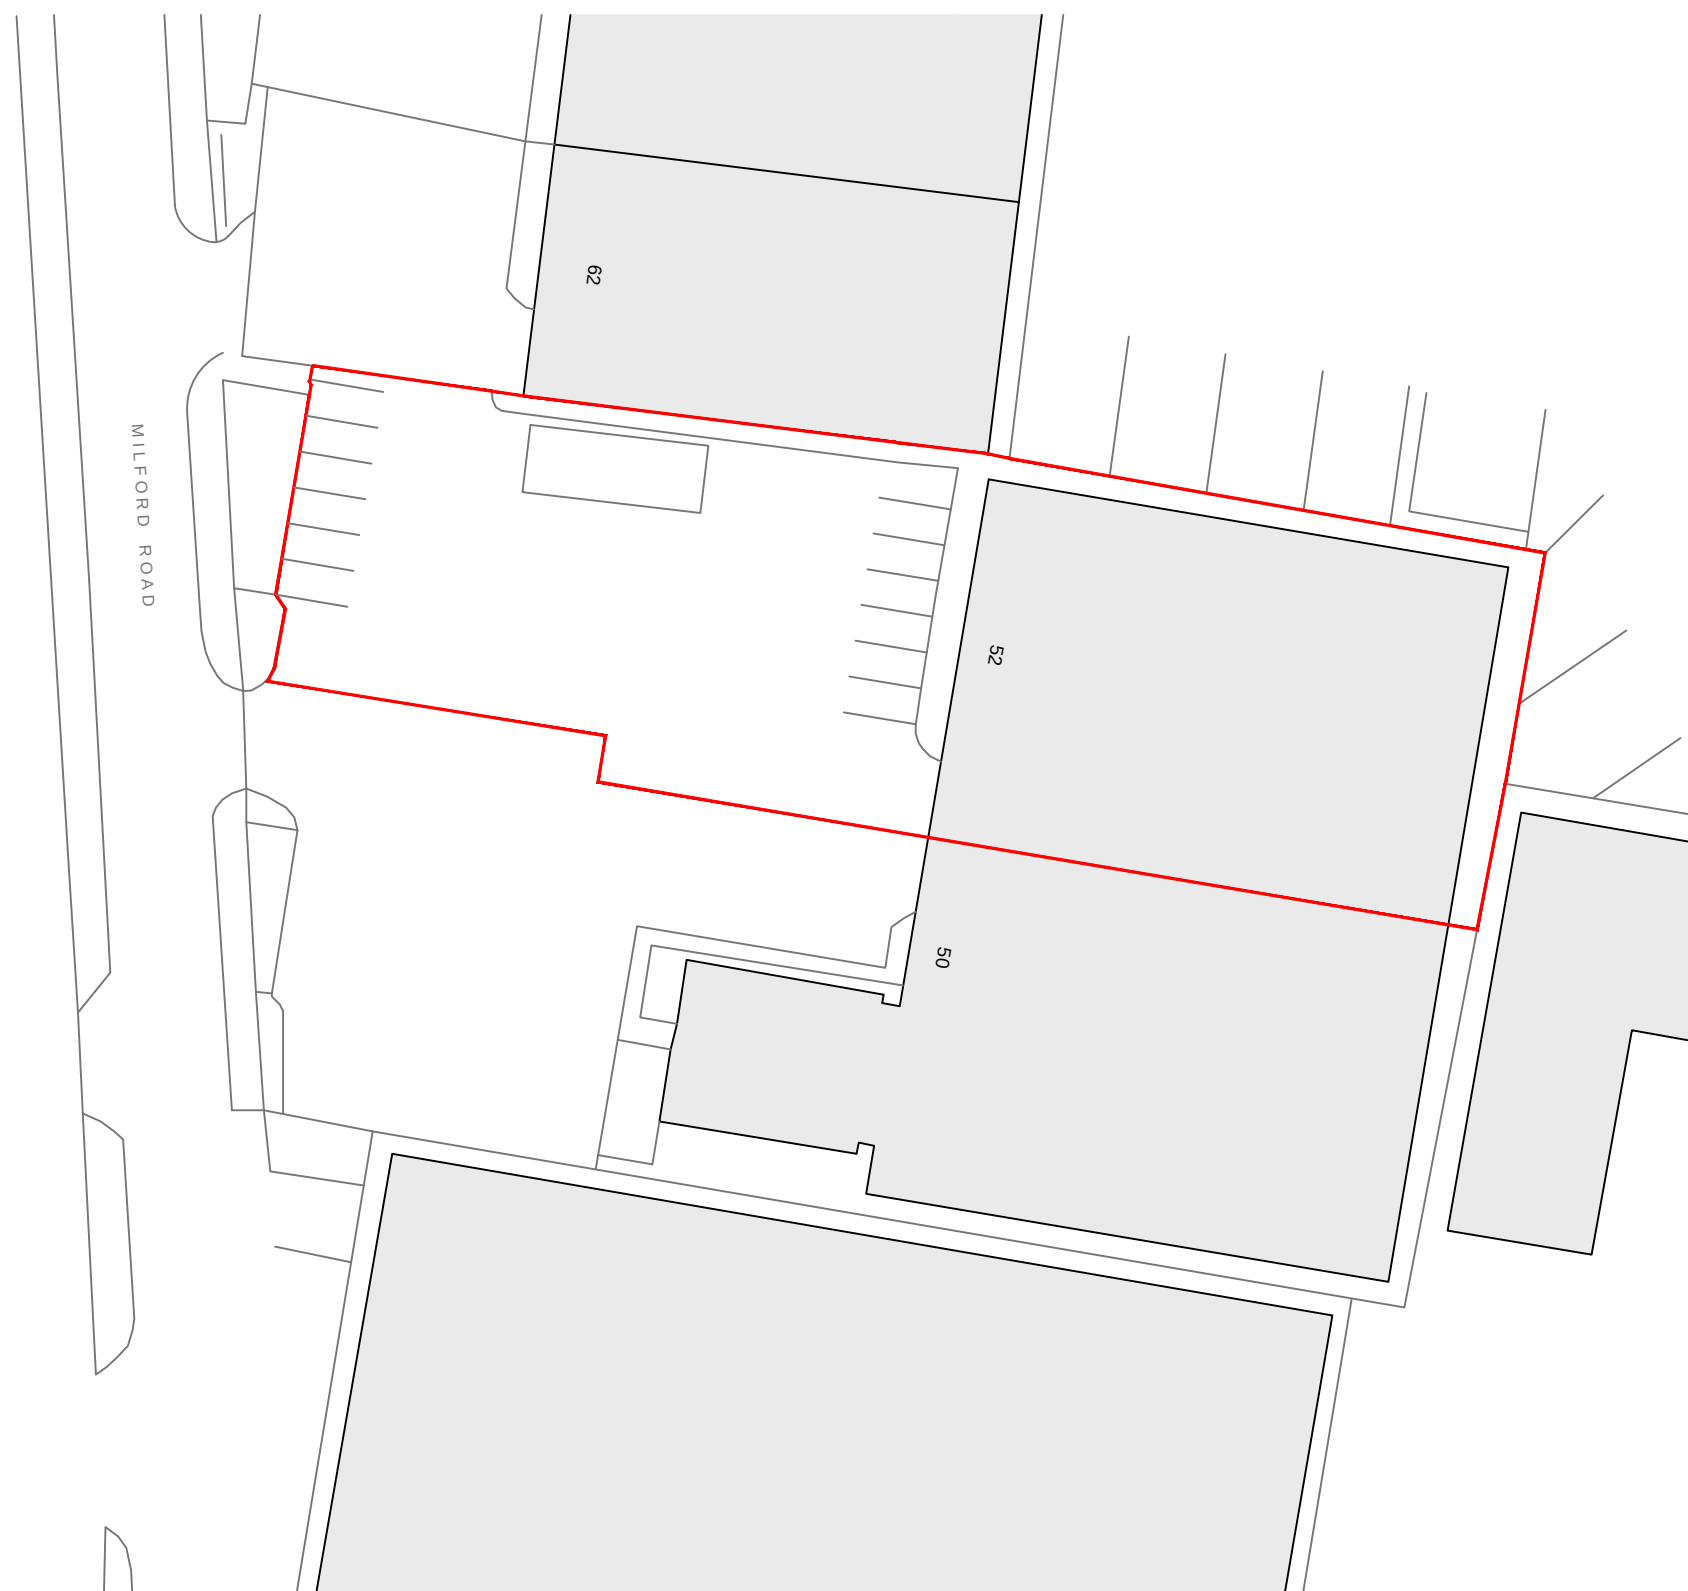


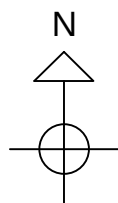

Block Plan

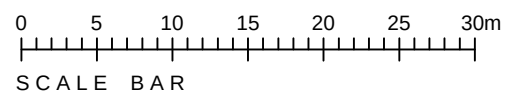

**Helme +
Partners**

Unit 52
Milford Commercial Estate
Milford Road
Reading
Berkshire

Block Plan

Drawing No **JHP RS276 - 006**

Scale **A3@1:500**

Date **July 2025**

Revision