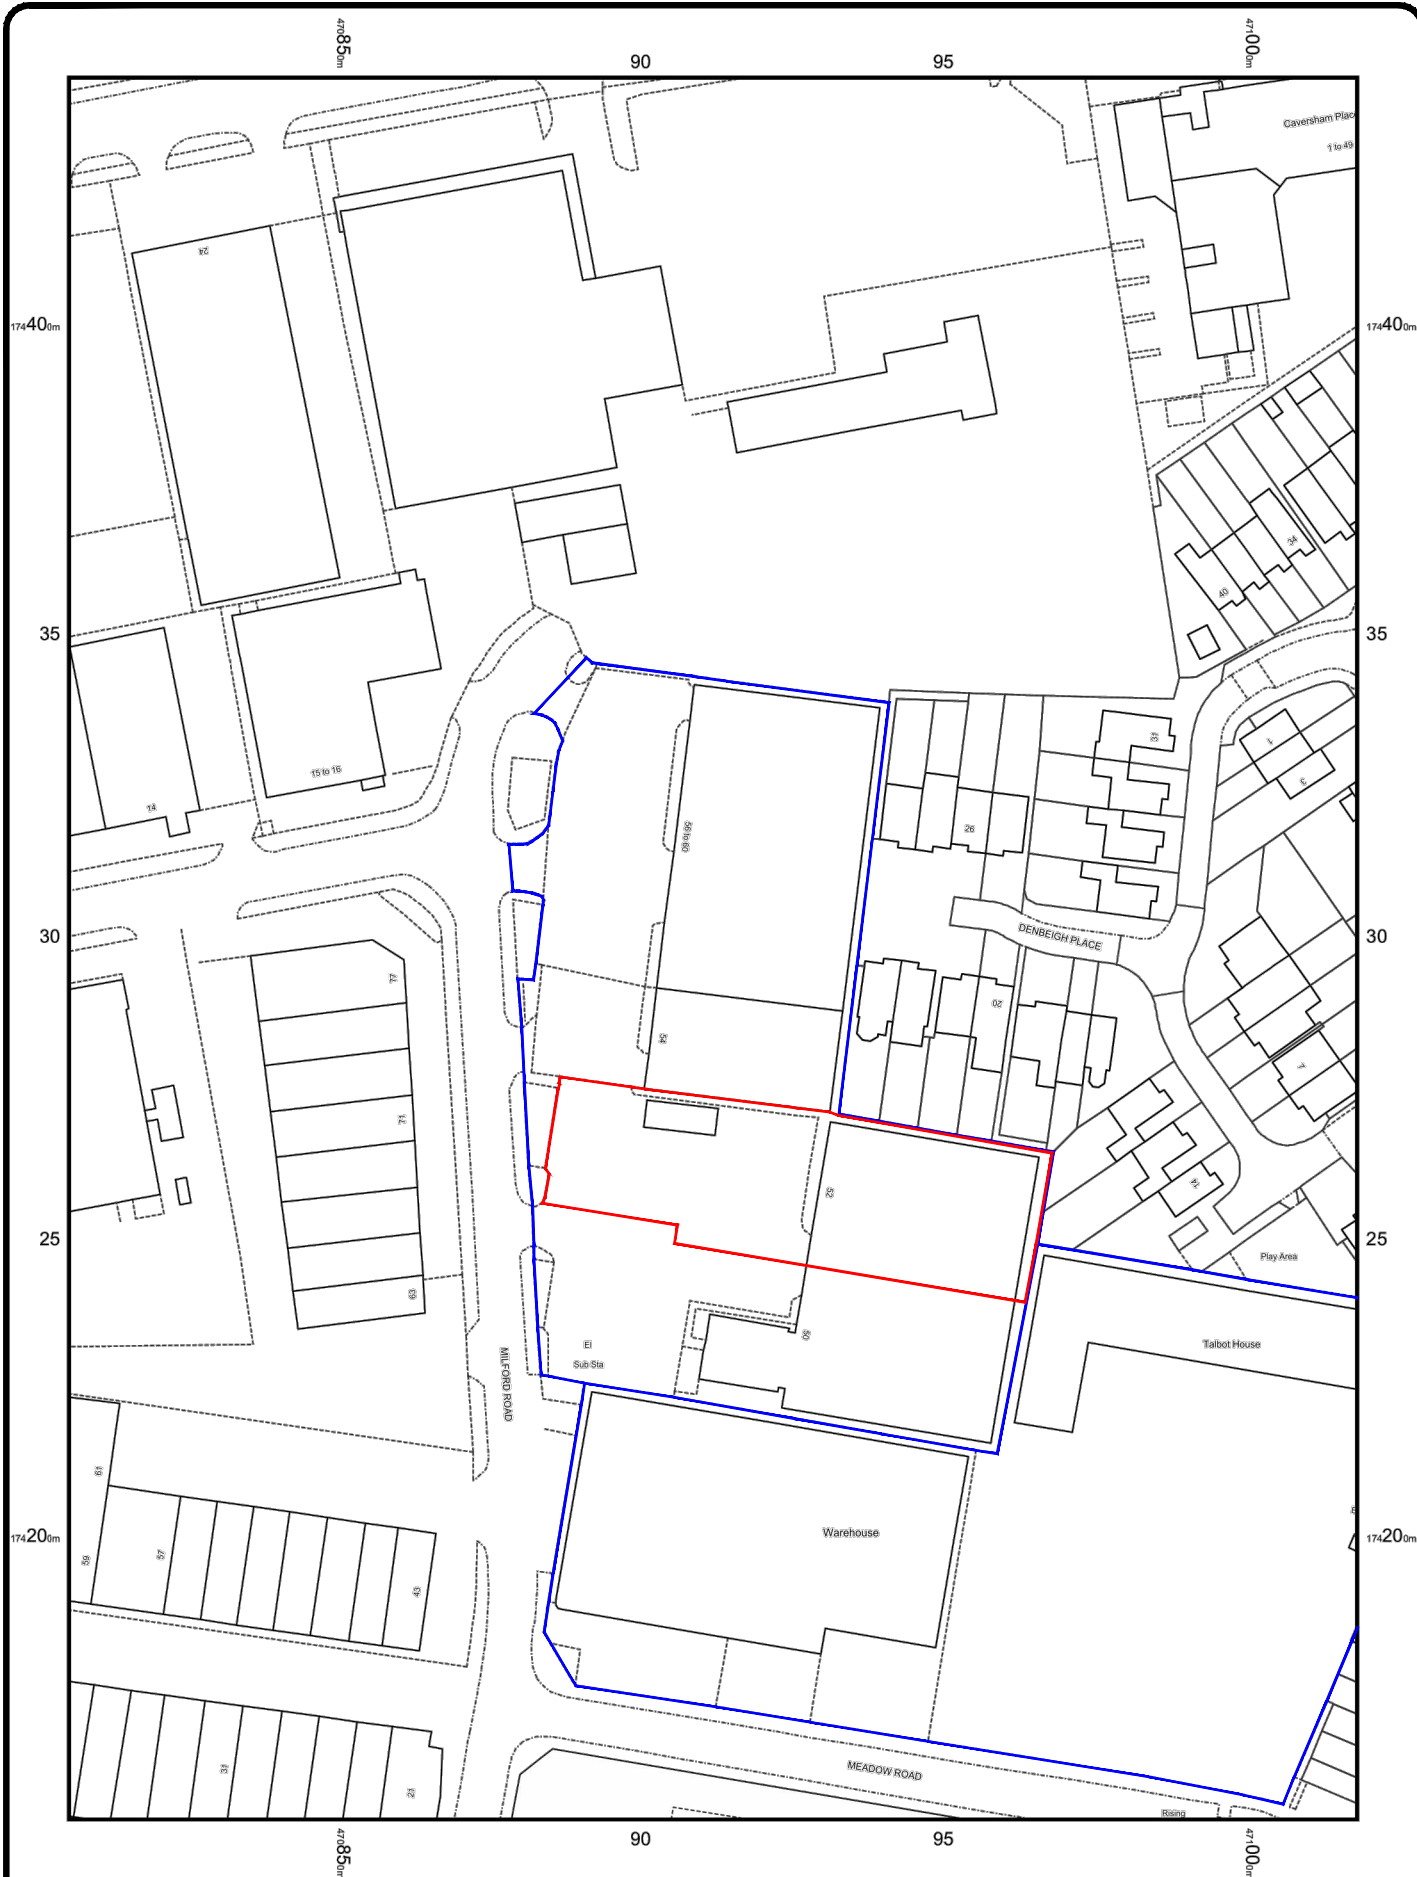


Unit 52
Milford Commercial Estate
Milford Road
Reading
Berkshire

Location Plan

Drawing No JHP RS435 - 005

Scale A4@1:1250

Revision

Date July 2024