



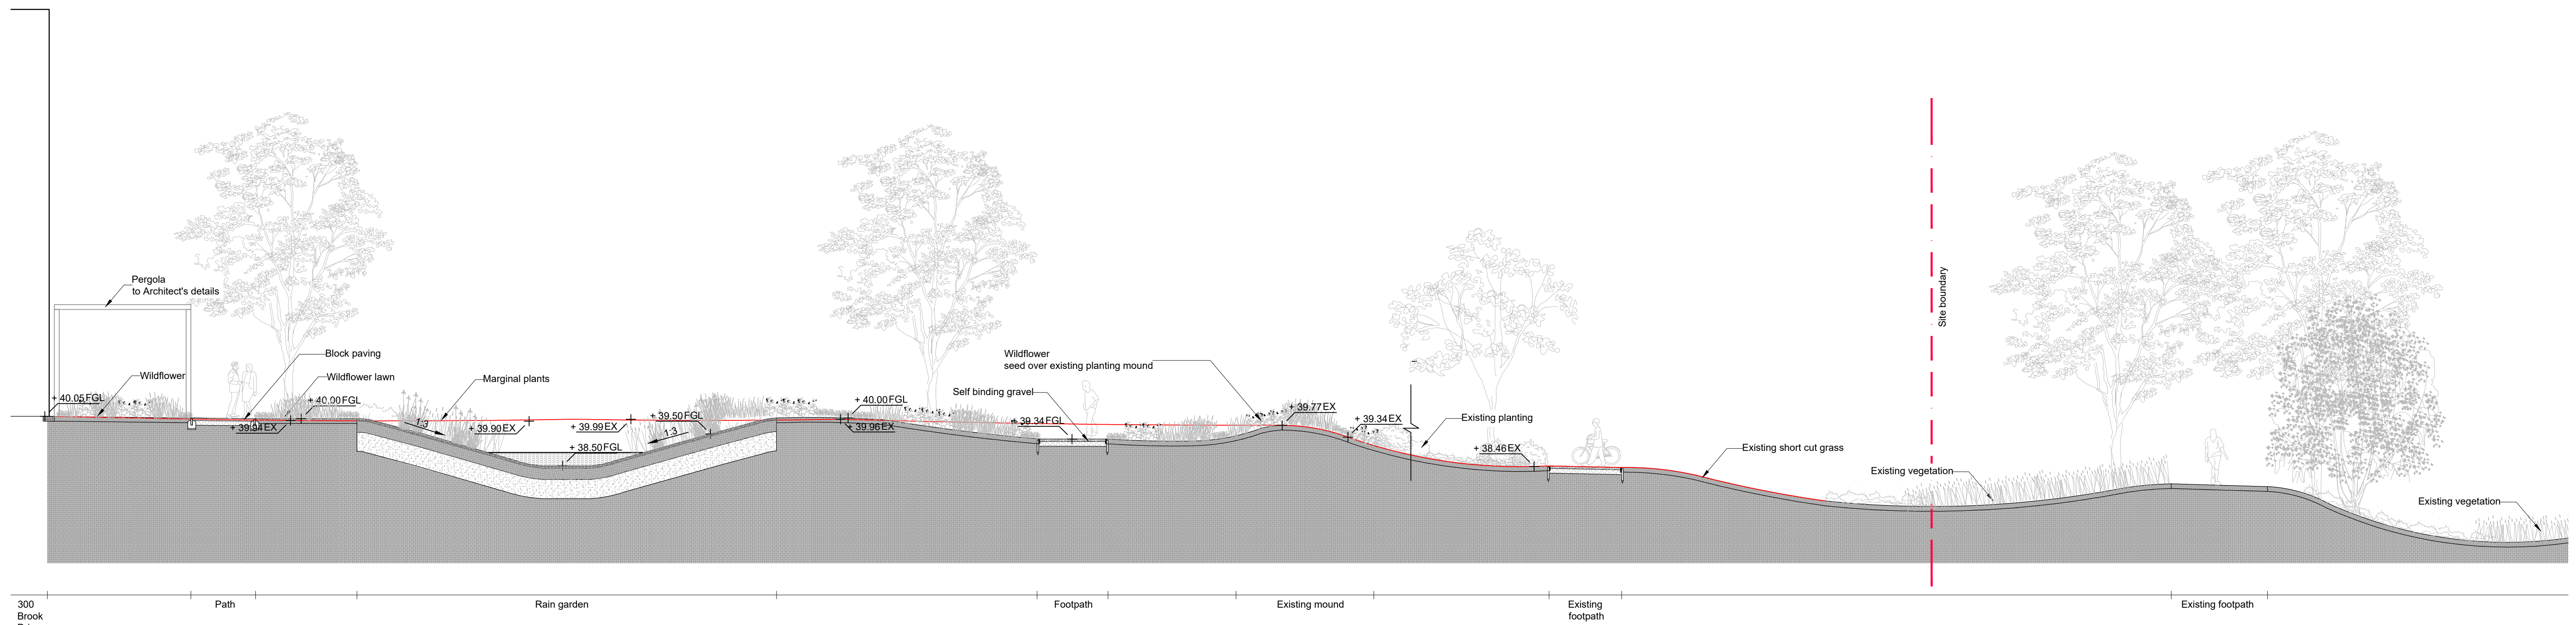

C Section C - From 300 Brook Drive down to lake

Scale: 1:100

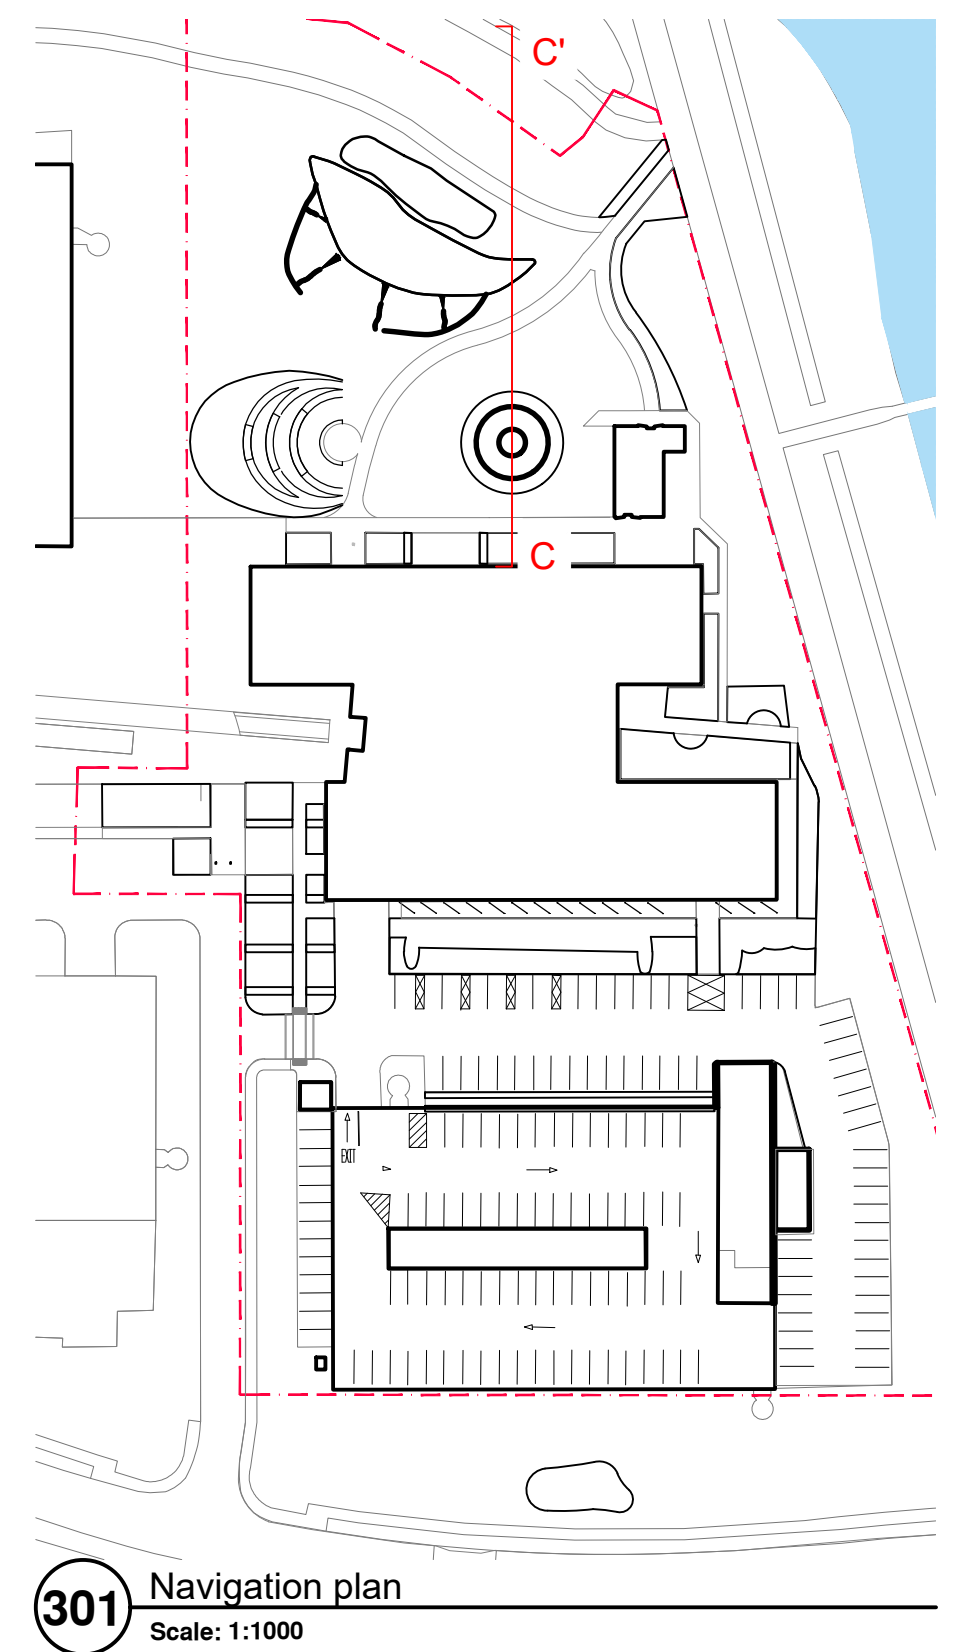

DO NOT SCALE FROM DRAWING

Drawing Information Copyright of Place Design Ltd. 2024 All Rights Reserved PLEASE NOTE: Figured dimensions take precedent over scale, do not scale from drawings. Inform Place Design Ltd of any discrepancies before works commence on site. All dimensions to be checked on site	SIGNIFICANT HEALTH, SAFETY & ENVIRONMENTAL INFORMATION RELATING TO CDM		No.	Revision	date	by	checked
	HEALTH:		T00	First issue.	09/01/25	CHC	GH
	SAFETY:						
	ENVIRONMENTAL:						
	IT IS ASSUMED ALL WORKS WILL BE CARRIED OUT BY A COMPETANT CONTRACTOR WORKING, WHERE APPROPRIATE, TO AN AGREED METHOD STATEMENT						

Client

Green Park (Reading) No.1 Limited

Maplefree UK Management Limited

4th Floor - WestWorks

White City Place

155 Wood Lane

London, W12 7PQ

Project Title

300 Brook Drive

Drawing Title

Landscape sections (2 of 2)

Project Stage

Stage 3+

PLACE DESIGN

Place Design Ltd

16 West Barnes Lane

London, SW20 0BU, UK

+44 208944 1940

scale 1:100 at A1 date 16/02/24

drawn by CHC checked by GH

1004_SC_301

T00