


Insert A
Refer to drawing: 1004_PL_203

Insert B
Refer to drawing: 1004_PL_203

- SOFT LANDSCAPE
- PROPOSED WILD FLOWER
 - EXISTING GRASS
to be retained
 - EXISTING REEDS
to be retained
 - EXISTING HERBACEOUS BED
to be retained
 - PROPOSED HERBACEOUS BED
 - HEDGE

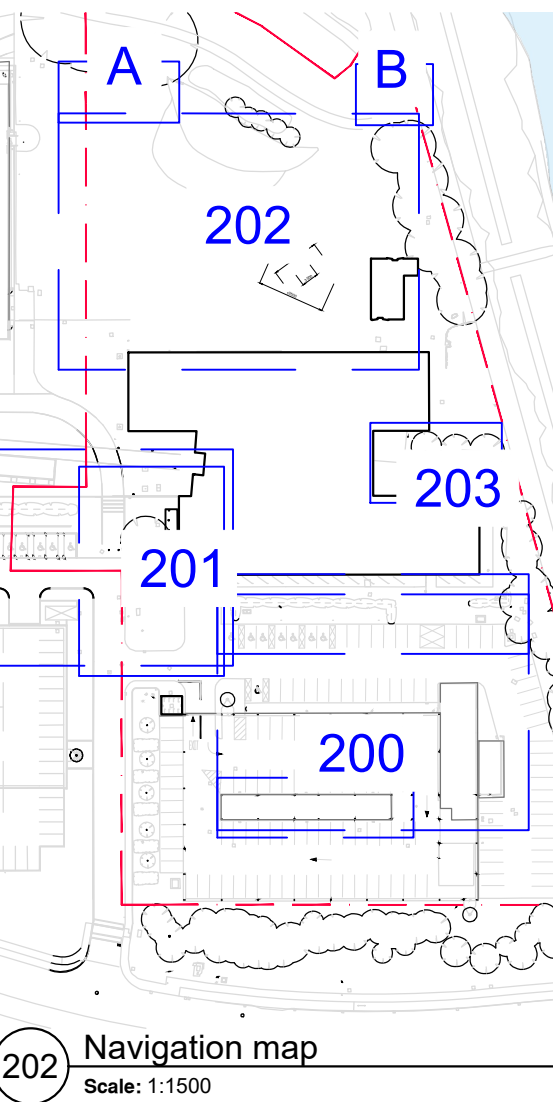

- 19 No. *Acorus gramineus* 'Ogon'
44 No. *Carex acutiformis*
33 No. *Geranium x cantabrigiense* 'Biokovo'
36 No. *Lythrum salicaria* 'Feuerkerze'
- 33 No. *Hosta* 'Halcyon'
33 No. *Mentha x gracilis* 'Variegata'
36 No. *Juncus inflexus*
33 No. *Astilbe* 'Irrlicht'
- 44 No. *Carex acutiformis*
33 No. *Juncus effusus*
36 No. *Iris pseudacorus* 'Variegata'
33 No. *Persicaria bistorta* 'Superba'
36 No. *Eupatorium purpureum*
36 No. *Mentha aquatica*
19 No. *Acorus gramineus* 'Ogon'
- 33 No. *Aster x frikartii* 'Mönch'
33 No. *Astrantia major* 'Hadsphen Blood'
36 No. *Juncus conglomeratus*
33 No. *Juncus effusus*
36 No. *Iris ensata*
- 36 No. *Iris ensata*
36 No. *Eupatorium purpureum*
26 No. *Juncus acutiflorus*
36 No. *Juncus conglomeratus*
33 No. *Aster x frikartii* 'Mönch'
- 33 No. *Astrantia major* 'Hadsphen Blood'
36 No. *Iris pseudacorus* 'Variegata'
33 No. *Astilbe* 'Irrlicht'
36 No. *Lythrum salicaria* 'Feuerkerze'
33 No. *Hosta* 'Halcyon'
44 No. *Carex acutiformis*
33 No. *Persicaria bistorta* 'Superba'
36 No. *Juncus inflexus*
26 No. *Juncus acutiflorus*
36 No. *Mentha aquatica*
33 No. *Geranium x cantabrigiense* 'Biokovo'
- 33 No. *Mentha x gracilis* 'Variegata'
44 No. *Carex acutiformis*

Drawing Information Copyright of Place Design Ltd. 2024 All Rights Reserved PLEASE NOTE: Figured dimensions take precedent over scale, do not scale from drawings. Inform Place Design Ltd of any discrepancies before works commence on site. All dimensions to be checked on site	SIGNIFICANT HEALTH, SAFETY & ENVIRONMENTAL INFORMATION RELATING TO CDM				NOTE: Softwork schedule refer to 1004_PL_201
	HEALTH:				
	SAFETY:				
	ENVIRONMENTAL:				
IT IS ASSUMED ALL WORKS WILL BE CARRIED OUT BY A COMPETANT CONTRACTOR WORKING, WHERE APPROPRIATE, TO AN AGREED METHOD STATEMENT					

No.	Revision	date	by	checked
T00	First issue	09.01.25	CHC	GH
T01	Tender issue	19.03.25	CC	GH

Client
Green Park (Reading) No.1 Limited
Mapletree UK Management Limited
4th Floor - WestWorks
White City Place
195 Wood Lane
London, W12 7PQ

Project Title
300 Brook Drive
Drawing Title
Softwork plans (3 of 4)
Project Stage
Stage 3+

PLACE
DESIGN
16 West Barnes Lane
London, SW20 0BU, UK
+44 208944 1940
scale 1:100 at A1 date 03/04/24 dw by CHC ch by GH
1004_PL_202 T01