
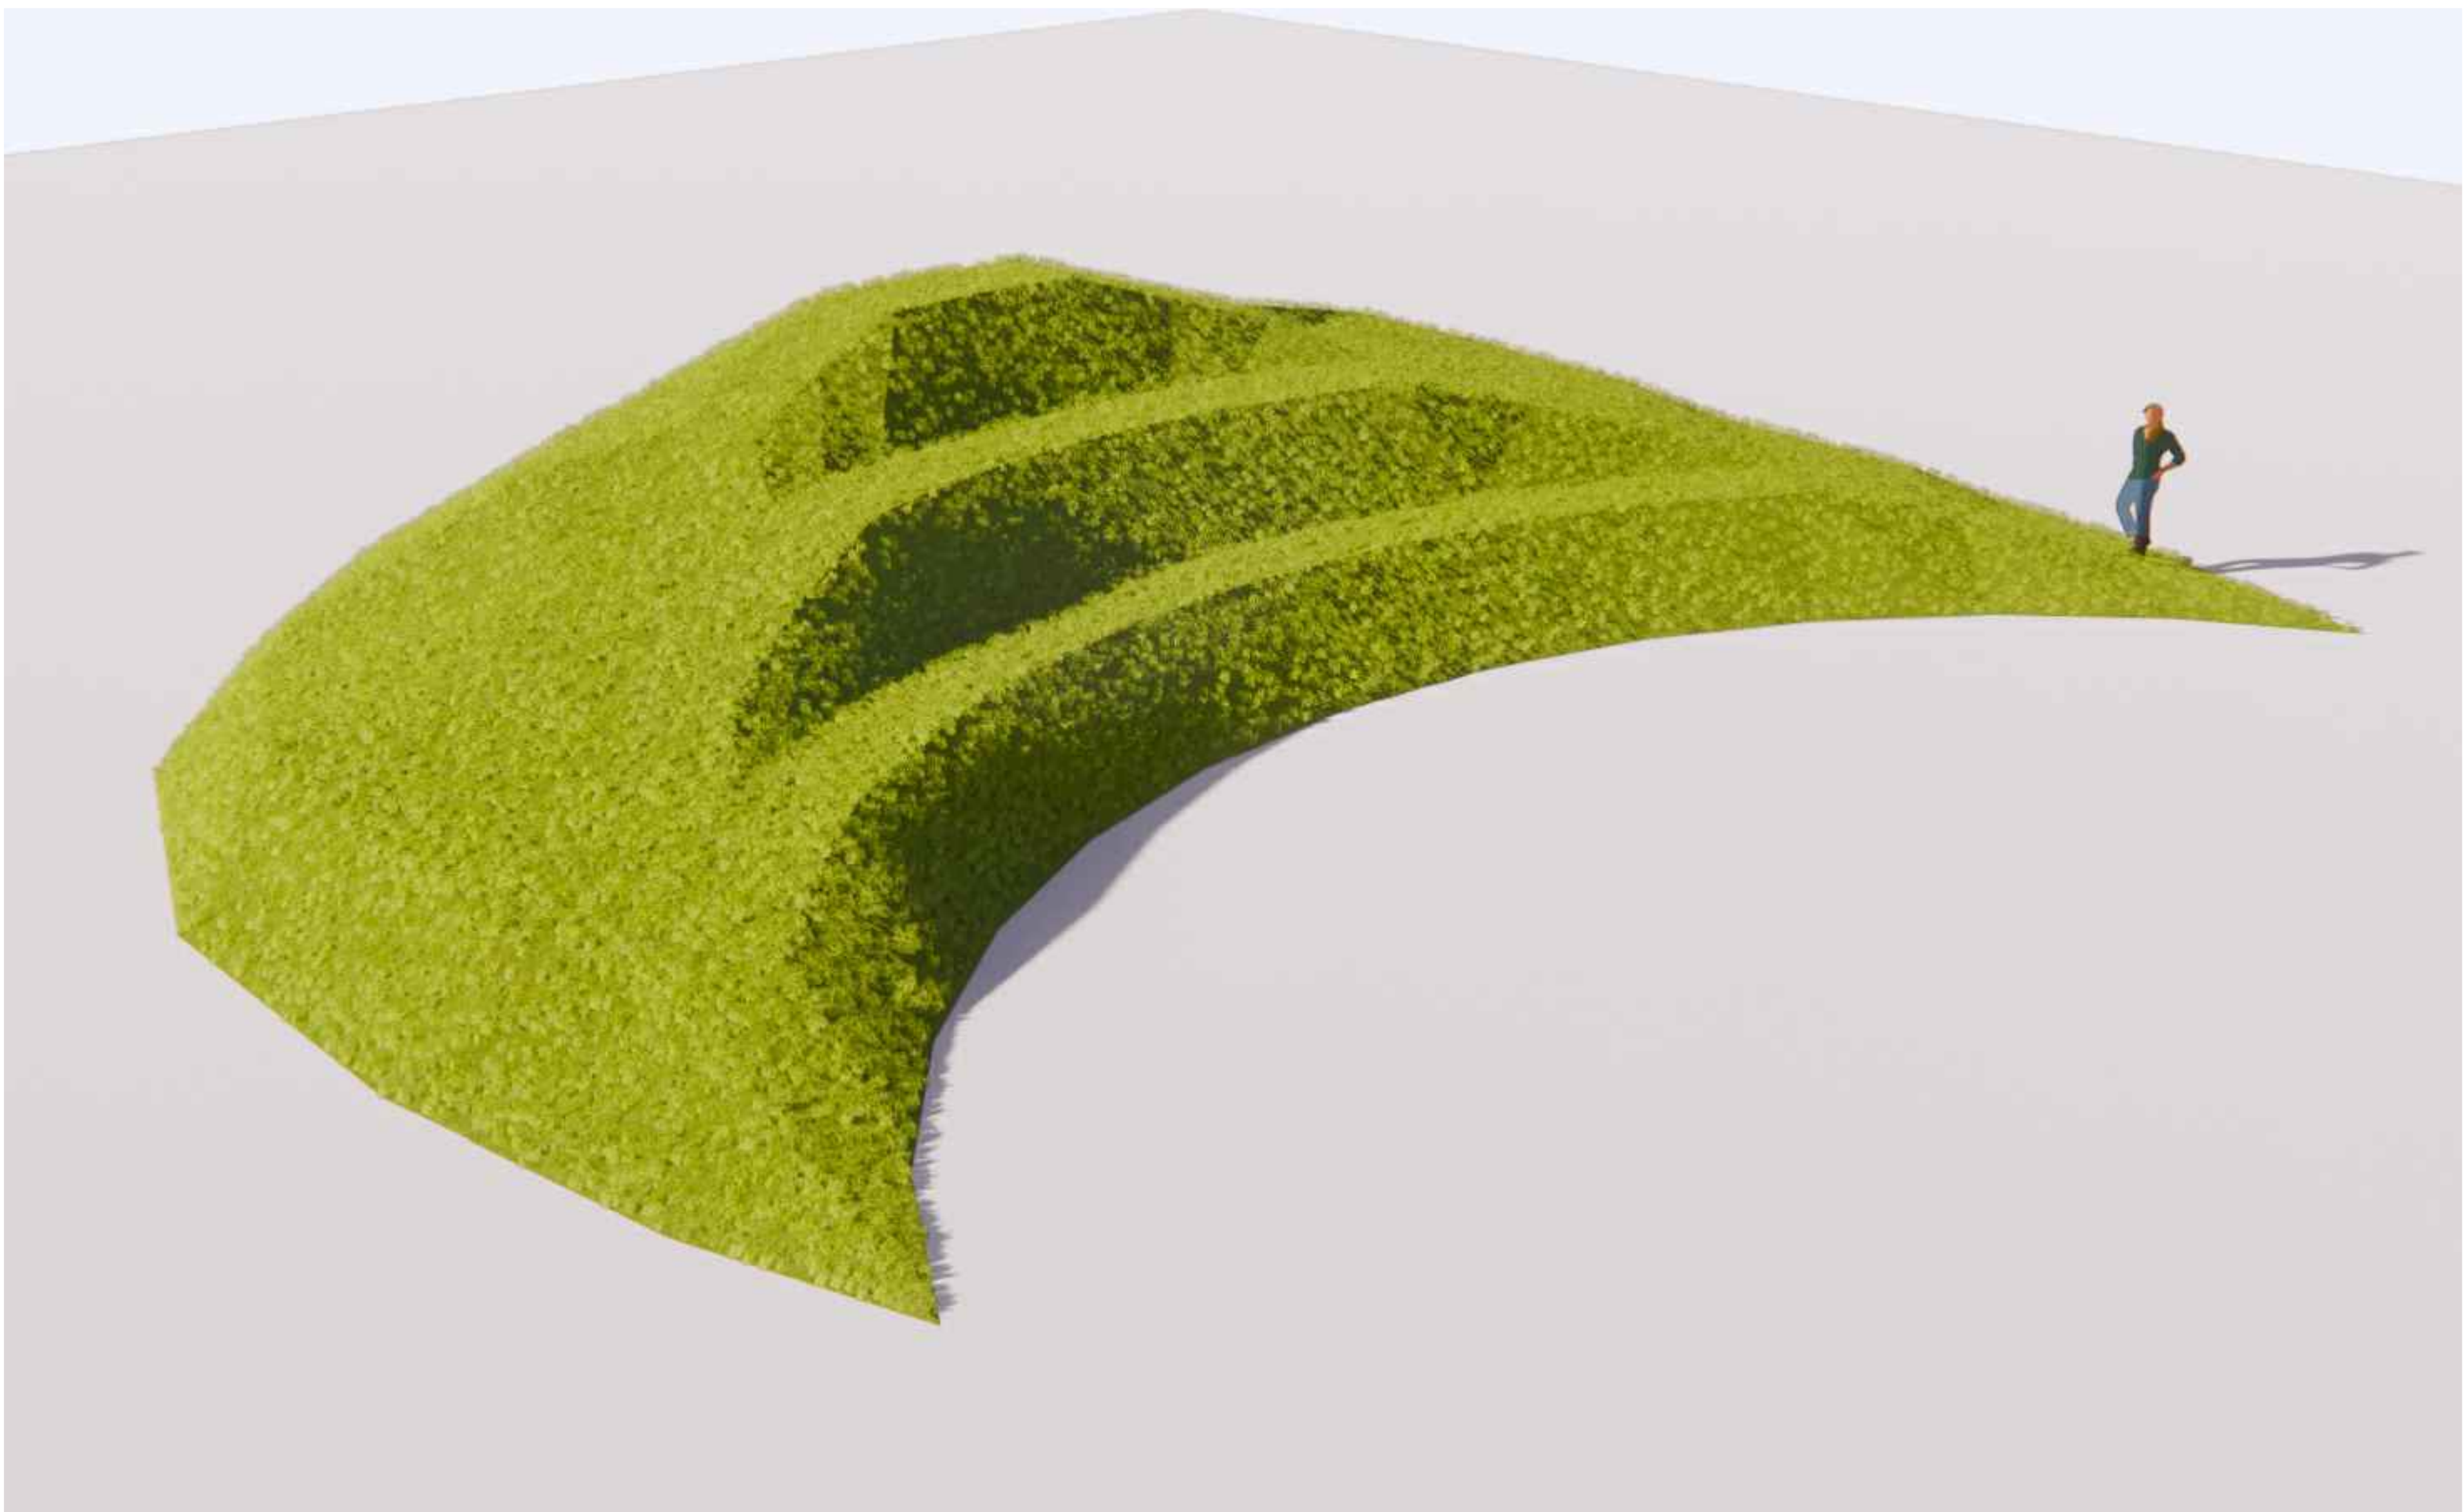
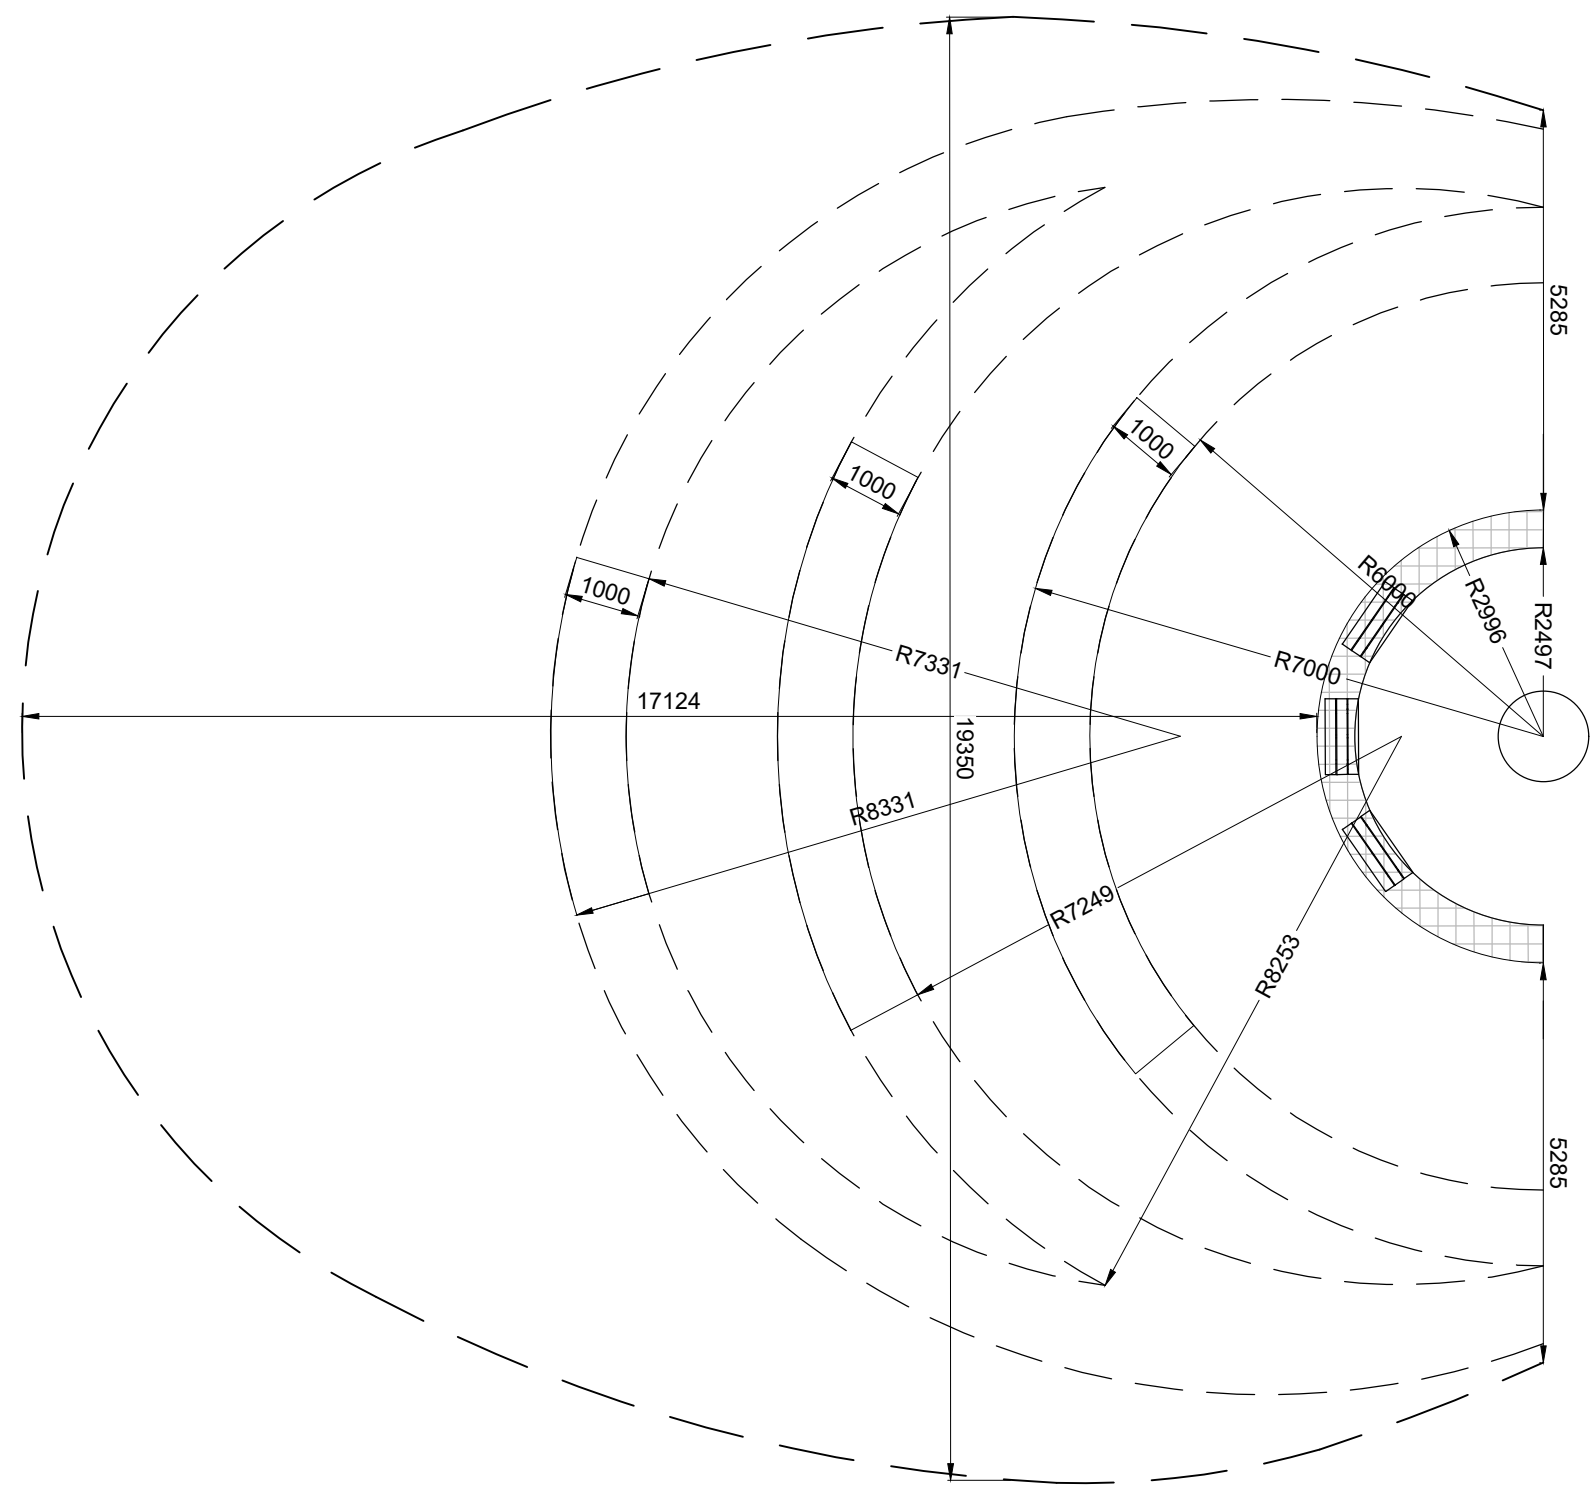
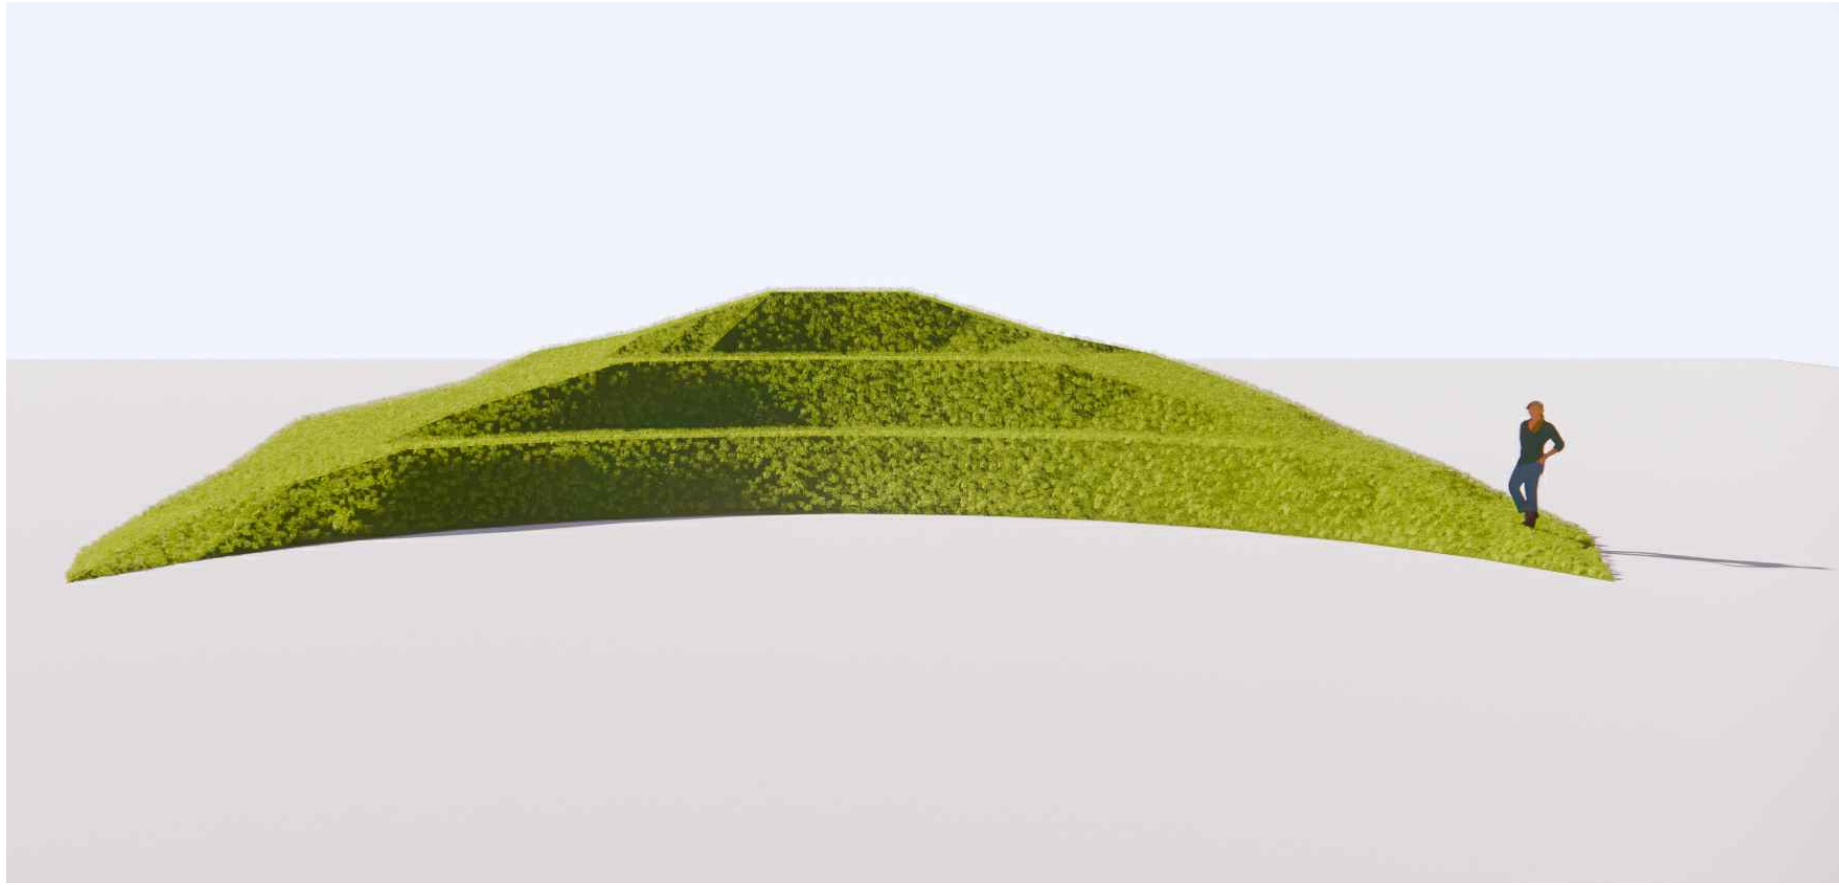


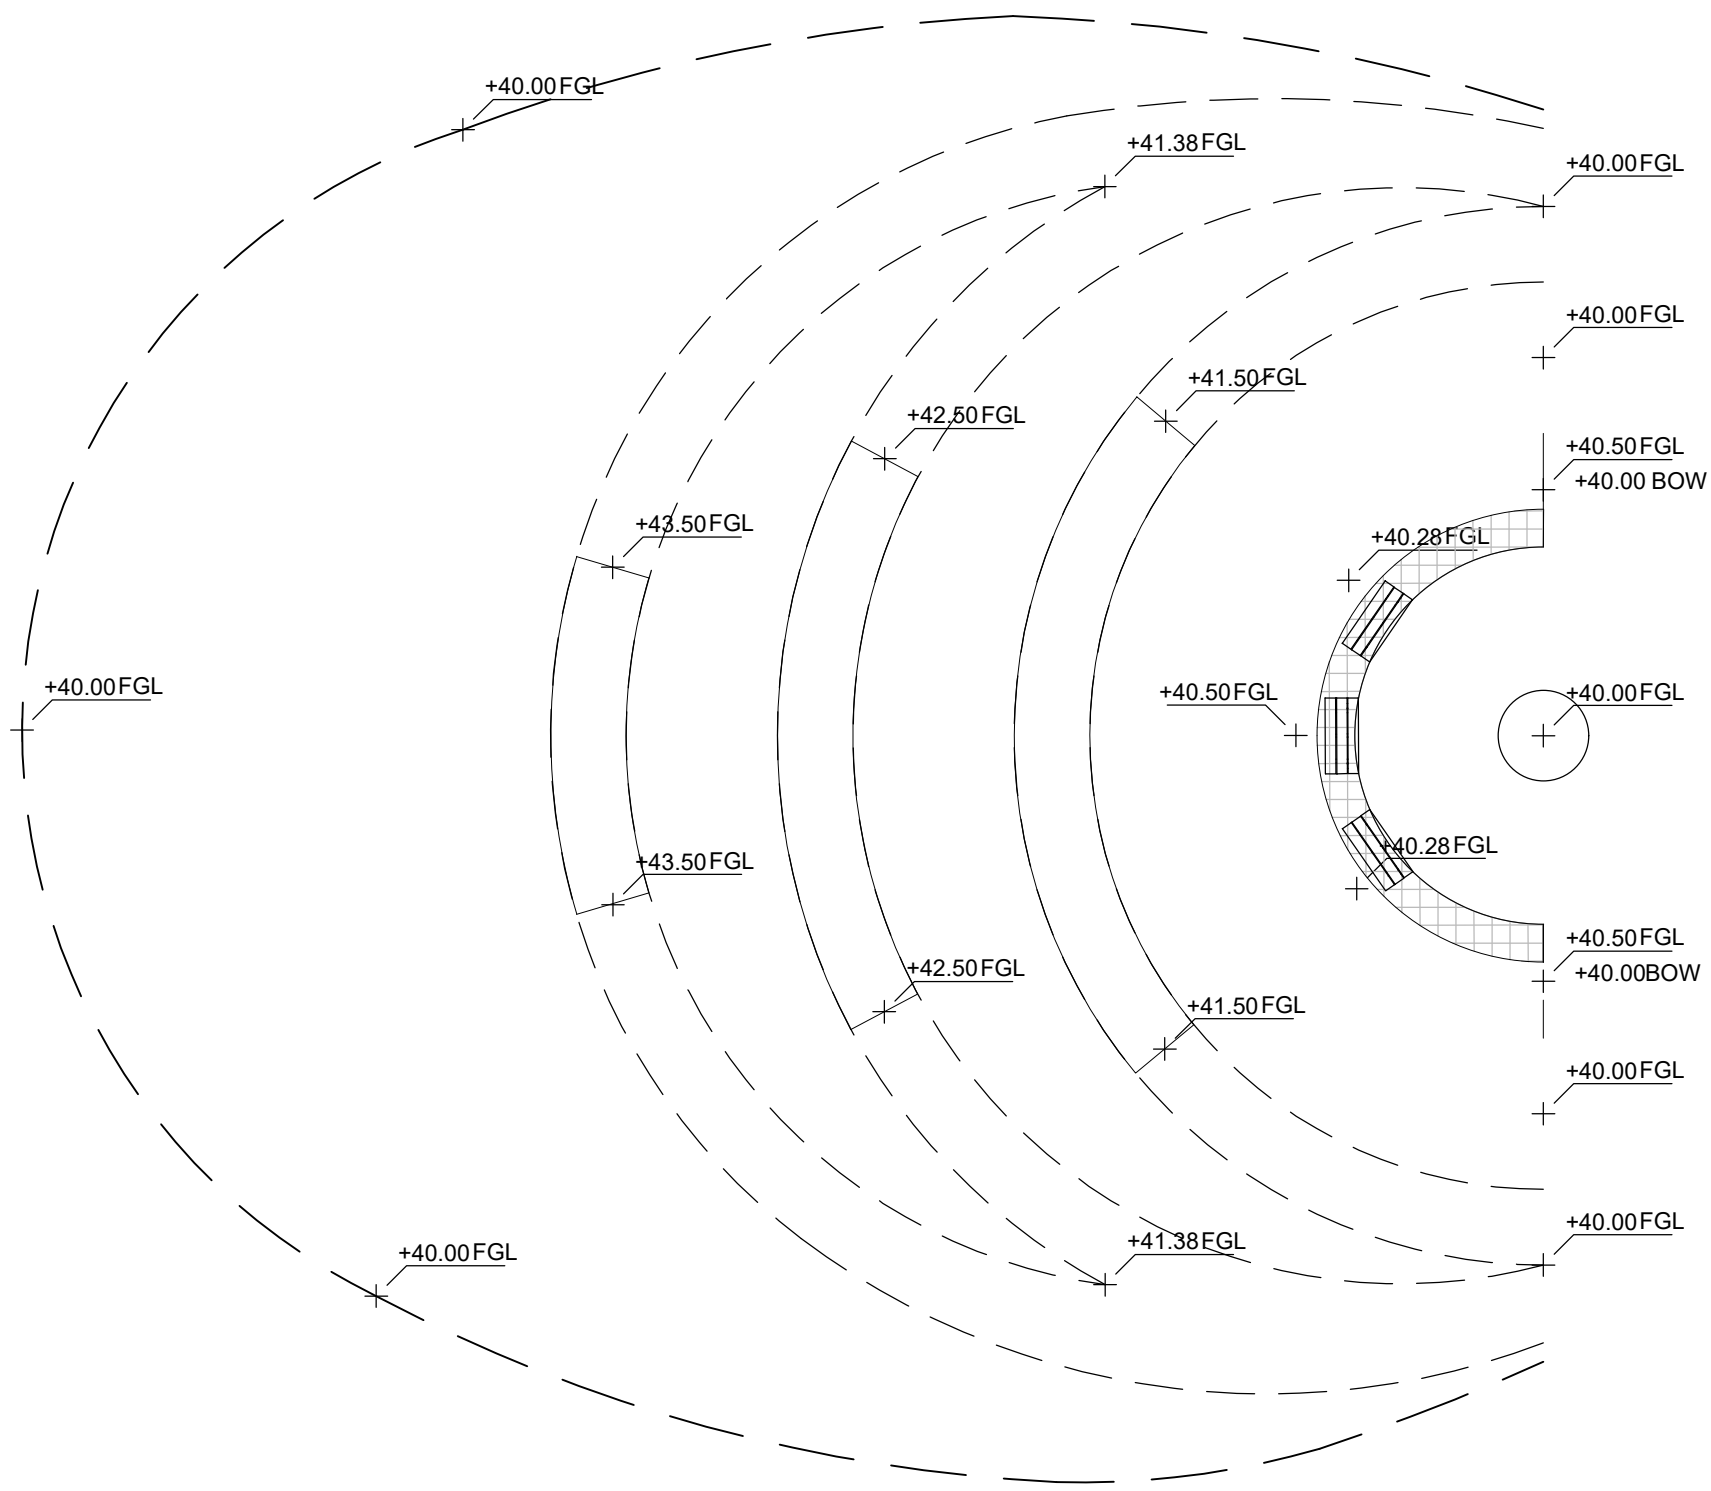

DO NOT SCALE FROM DRAWING

Drawing Information Copyright of Place Design Ltd. 2024 All Rights Reserved PLEASE NOTE: Figured dimensions take precedent over scale, do not scale from drawings. Inform Place Design Ltd of any discrepancies before works commence on site. All dimensions to be checked on site	SIGNIFICANT HEALTH, SAFETY & ENVIRONMENTAL INFORMATION RELATING TO CDM		
	HEALTH:	Rev.	Date
	SAFETY:	100. First Issue.	09/01/25
	ENVIRONMENTAL:	CHC	GH
IT IS ASSUMED ALL WORKS WILL BE CARRIED OUT BY A COMPETANT CONTRACTOR WORKING, WHERE APPROPRIATE, TO AN AGREED METHOD STATEMENT			

03 3D views
Scale: n/a

Client
Green Park (Reading) No.1 Limited
Mapletree UK Management Limited
4th Floor - WestWorks
White City Place
195 Wood Lane
London, W12 7FQ

Project Title
300 Brook Drive
Drawing Title
Landscape mound details (2 of 2)
Project Stage
Stage 3+

PLACE
DESIGN
scale Varies at A1 date 26.02.24
drawn by CHC checked by GH
1004_DT_452
T00

Place Design Ltd
16 West Barnes Lane
London, SW20 0BU, UK
+44 208944 1940