

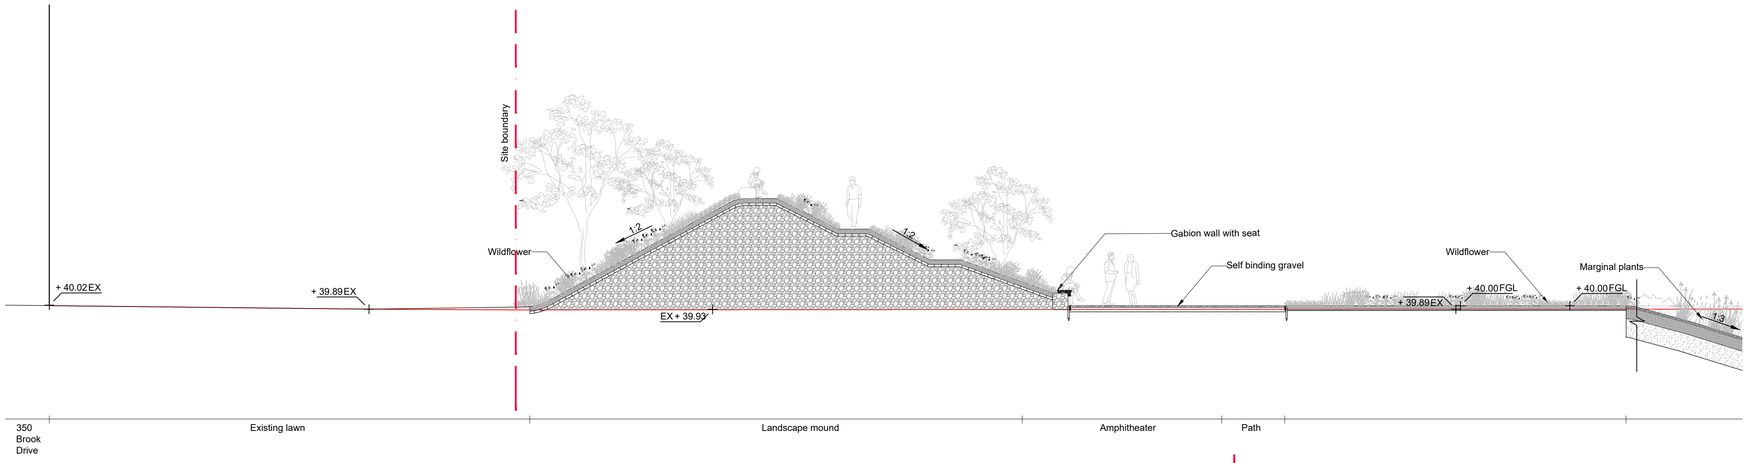


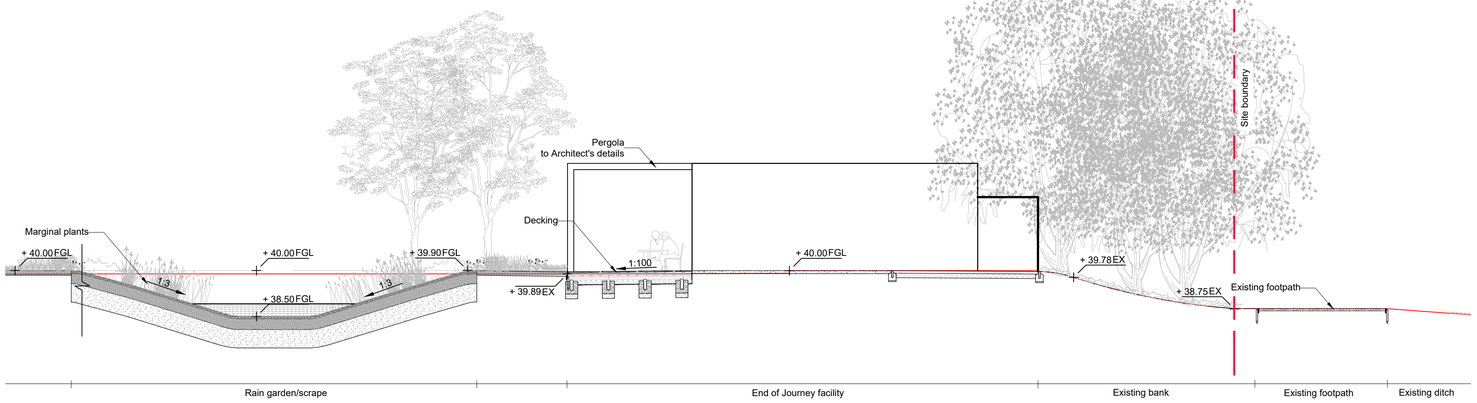


A Section A - From 350 Brook Drive to the mound, the rain garden and End of Journey facility

Scale: 1:100

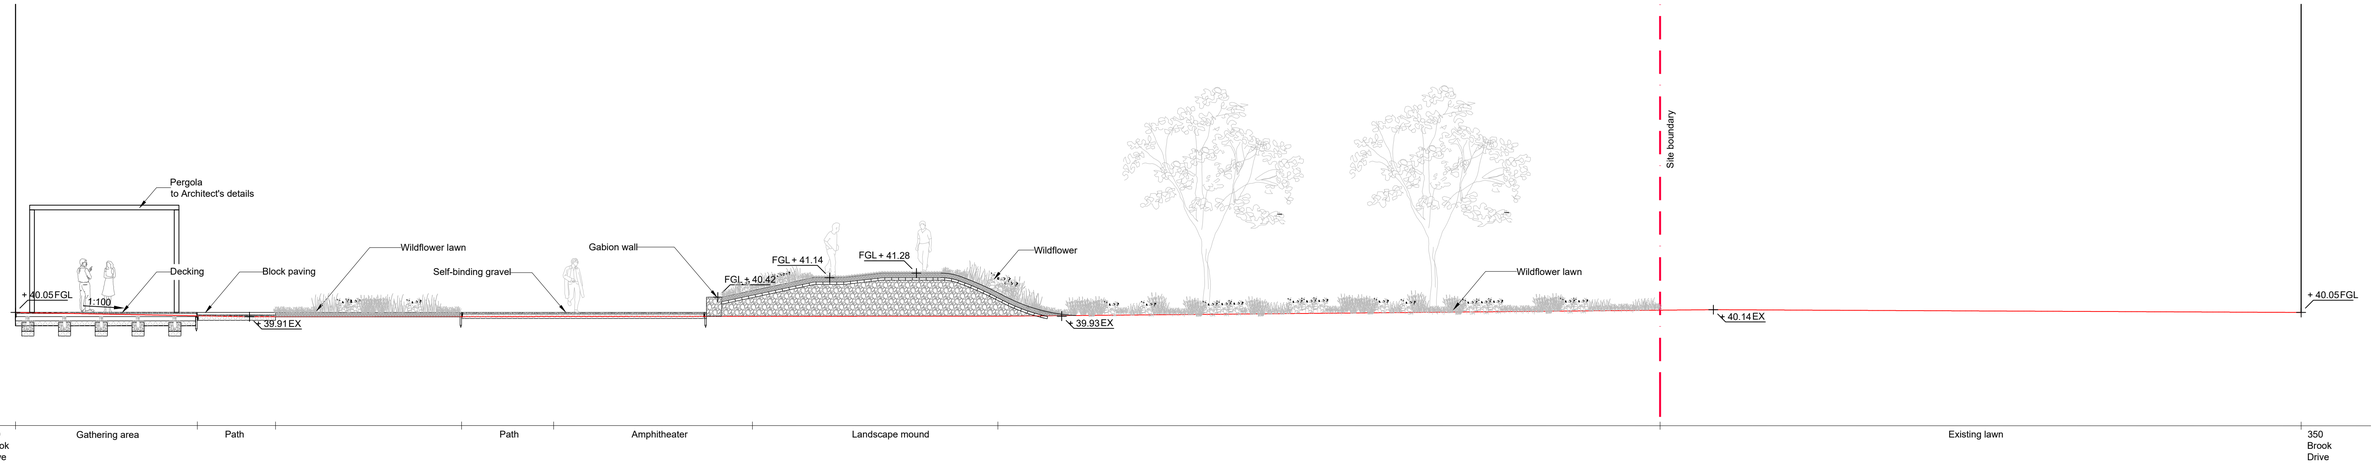

B Section B - From 300 Brook Drive to the mound & orchard and 350 Brook Drive

Scale: 1:100

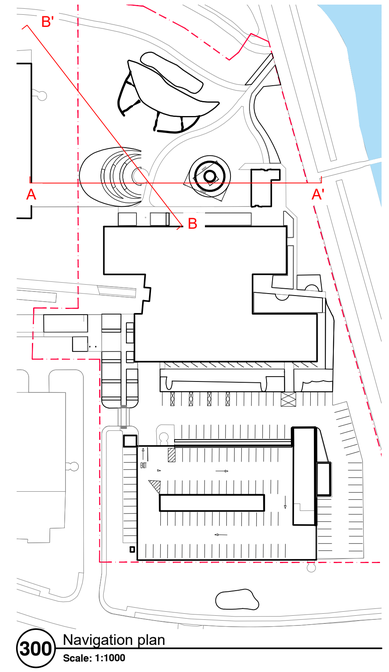

300 Navigation plan

Scale: 1:1000

DO NOT SCALE FROM DRAWING

Drawing Information
Copyright of Place Design Ltd. 2024
All Rights Reserved

PLEASE NOTE: Figured dimensions take precedent over scale, do not scale from drawings.

Inform Place Design Ltd of any discrepancies before works commence on site.

All dimensions to be checked on site

SIGNIFICANT HEALTH, SAFETY & ENVIRONMENTAL INFORMATION RELATING TO CDM

HEALTH:

SAFETY:

ENVIRONMENTAL:

IT IS ASSUMED ALL WORKS WILL BE CARRIED OUT BY A COMPETANT CONTRACTOR WORKING, WHERE APPROPRIATE , TO AN AGREED METHOD STATEMENT

No.	Revision	date	by	checked
T00	First issue.	09/01/25	CHC	GH

Note:
The drawing shows the trees been planted after 15 years.
The trees won't look like the size on the drawing immediately.

Client
Green Park (Reading) No.1 Limited
Mapletree UK Management Limited
4th Floor - WestWorks
White City Place
195 Wood Lane
London, W12 7FQ

Project Title
300 Brook Drive

Drawing Title
Landscape sections (1 of 2)

Project Stage
Stage 3+

PLACE DESIGN
Place Design Ltd
16 West Barnes Lane
London, SW20 0BU, UK
+44 208944 1940

scale 1:100 at A1 date 16/02/24 drw by CHC ch by GH

drw no. 1004_SC_300 rev no. T00