
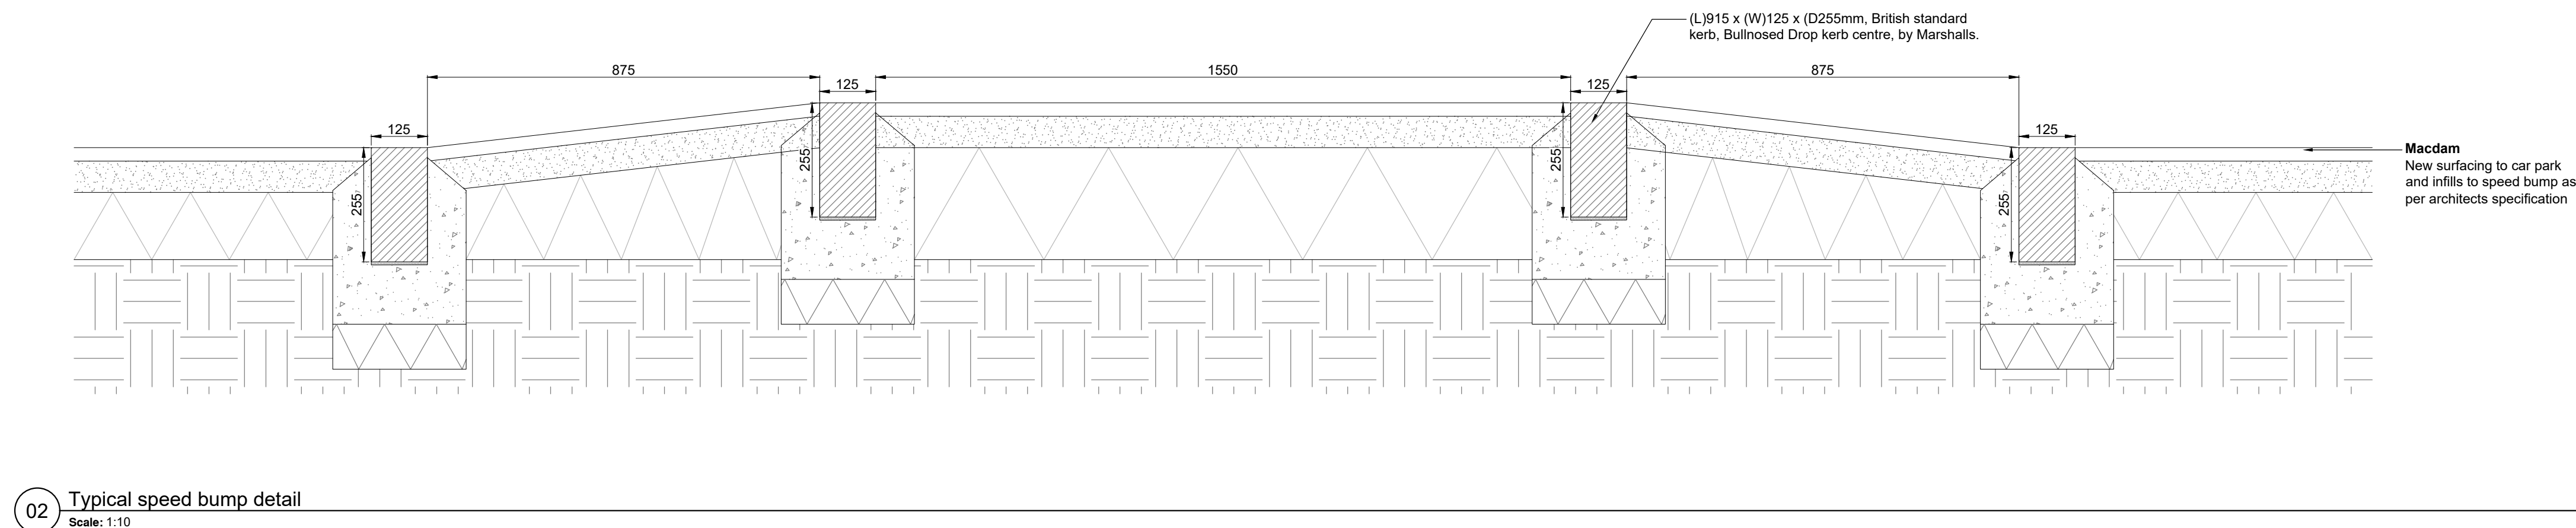


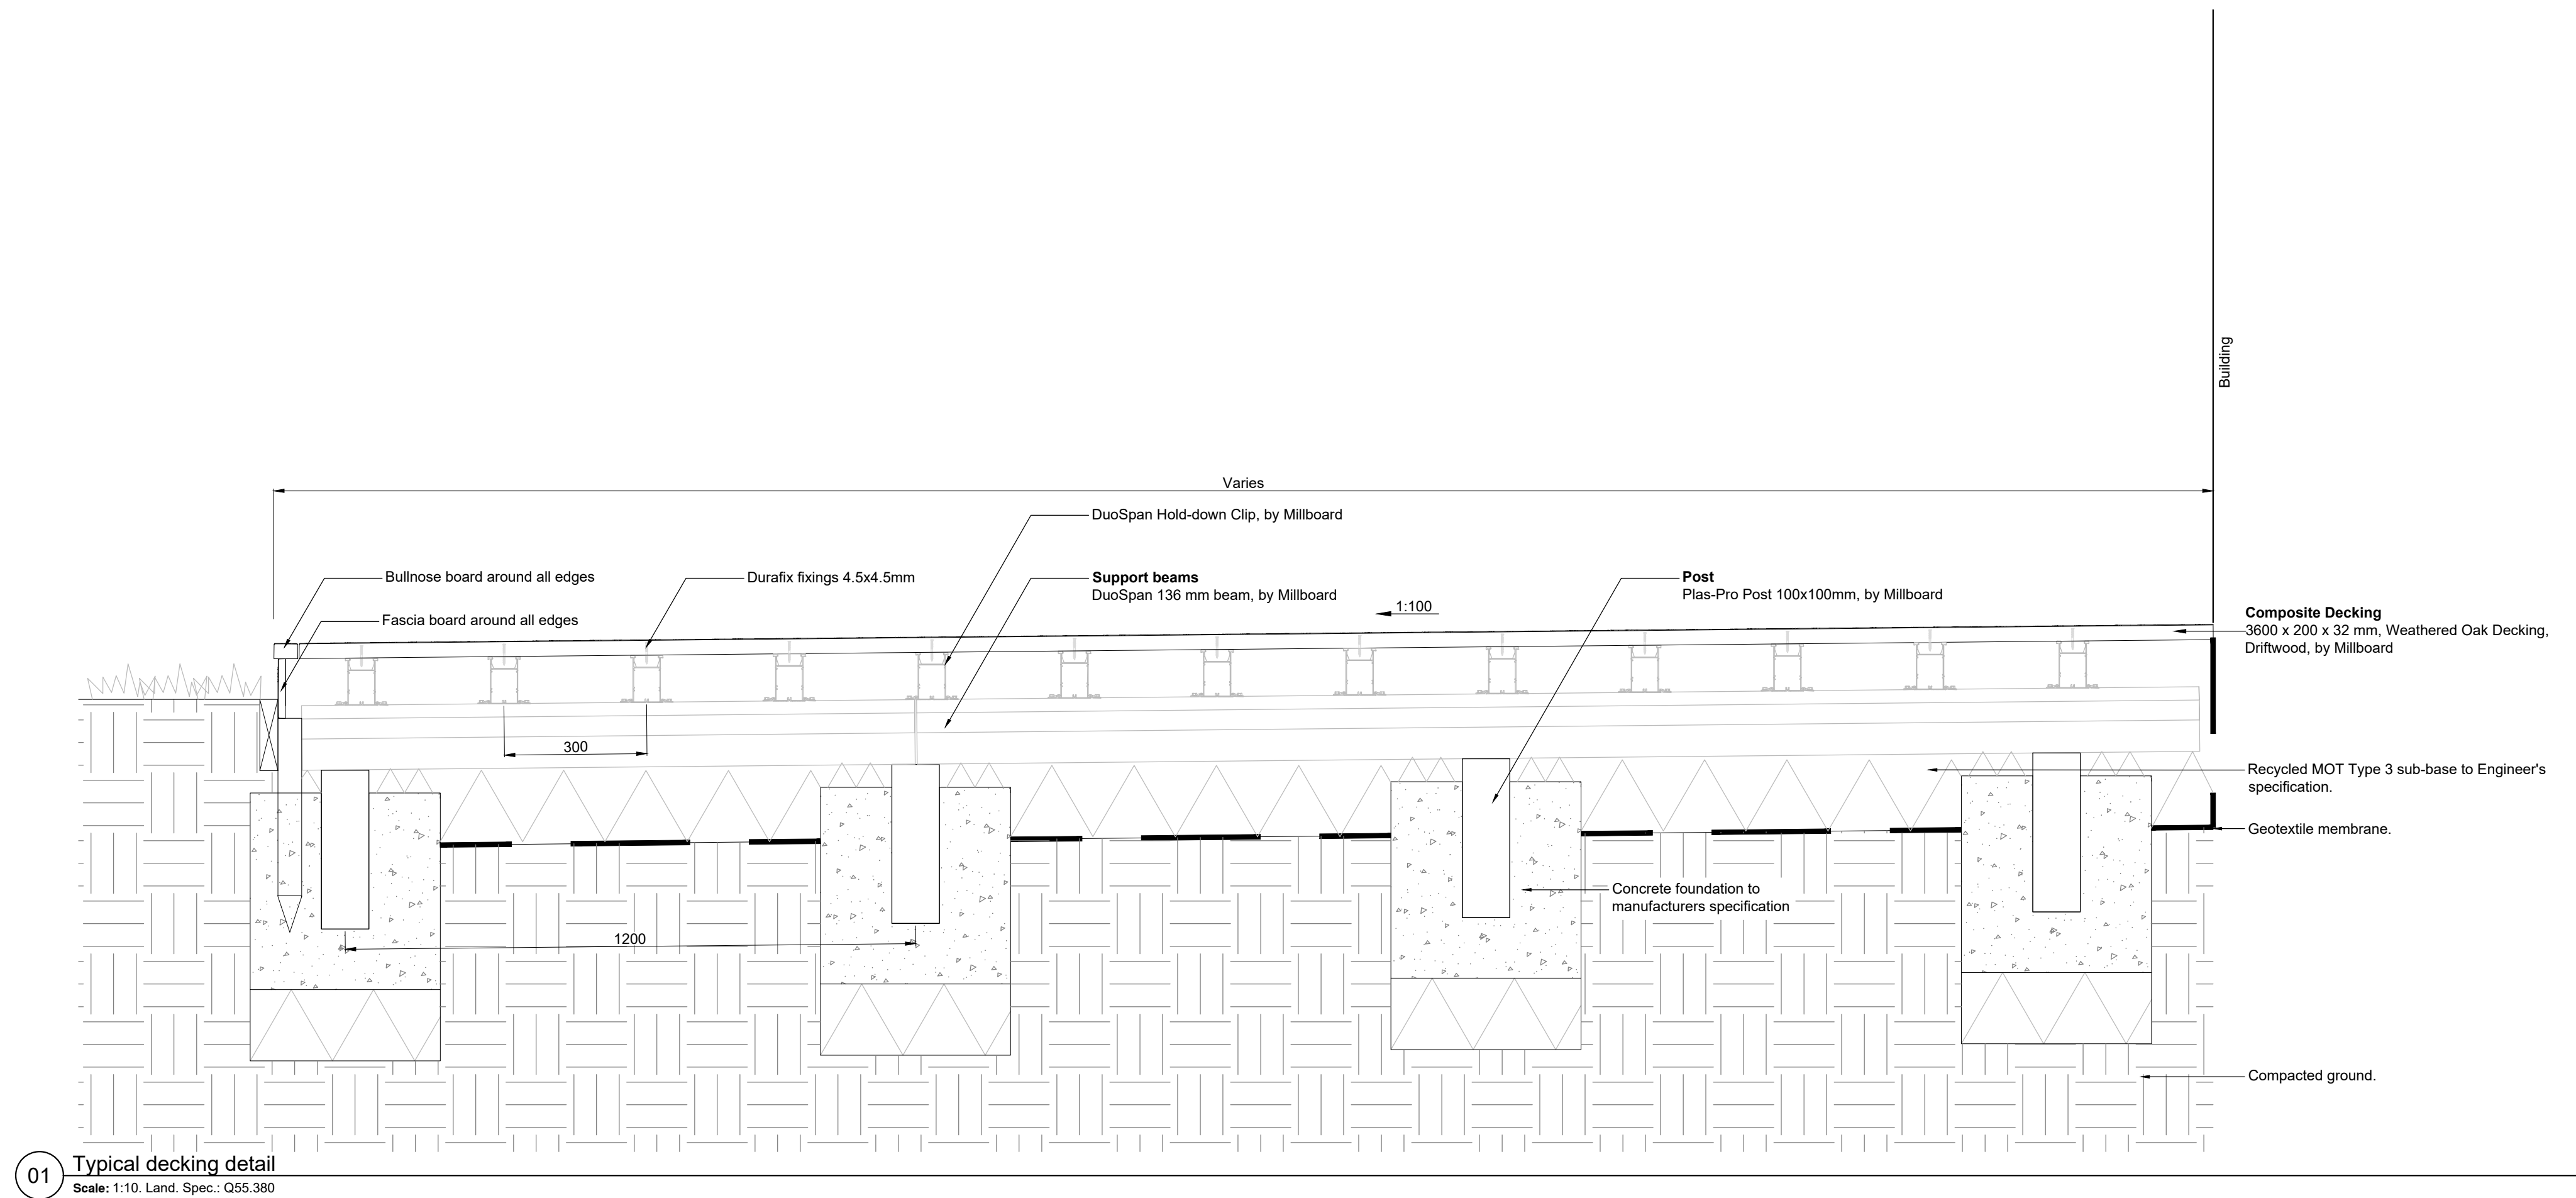

DO NOT SCALE FROM DRAWING

Drawing Information

Copyright of Place Design Ltd. 2024
All Rights Reserved

PLEASE NOTE: Figured dimensions take
precedent over scale, do not scale from drawings.

Inform Place Design Ltd of any discrepancies
before works commence on site.

All dimensions to be checked on site

SIGNIFICANT HEALTH, SAFETY & ENVIRONMENTAL INFORMATION RELATING TO CDM

HEALTH:

SAFETY:

ENVIRONMENTAL:

IT IS ASSUMED ALL WORKS WILL BE CARRIED OUT BY A COMPETANT CONTRACTOR
WORKING, WHERE APPROPRIATE, TO AN AGREED METHOD STATEMENT

Rev. Description Date By Checked

100	First Issue.	09/01/25	CHC	GH
-----	--------------	----------	-----	----

NOTE:

All new external paving is to be designed by the Contractor to meet the loads that would be exerted by the use of the following client equipment, including maximum number of batteries where applicable, and fully laden with driver/passengers, plus an allowance of an additional 20%:

- a) Genie S-85 XC self propelled telescopic boom
b) Yamaha VDREX5 electric golf buggy
c) Cushman Shuttle 8 electric golf buggy
d) E-Z-GO 2020 RXV Shuttle 2+2 electric golf buggy

The Contractor is to inspect the client's equipment on site and procure all necessary data from the manufacturers (including required third-party batteries where applicable) to establish maximum loads.

Client

Green Park (Reading) No.1 Limited

Mapletree UK Management Limited
4th Floor - WestWorks
White City Place
195 Wood Lane
London, W12 7FQ

Project Title

300 Brook Drive

Drawing Title

Decking and speed bump typical details

Project Stage

Stage 3+

PLACE
DESIGN

scale 1:10 at A1 date 26.02.24

1004_DT_401

Place Design Ltd
16 West Barnes Lane
London, SW20 0BU, UK

+44 208944 1940

drawn by CHC checked by GH

rev no. T00