




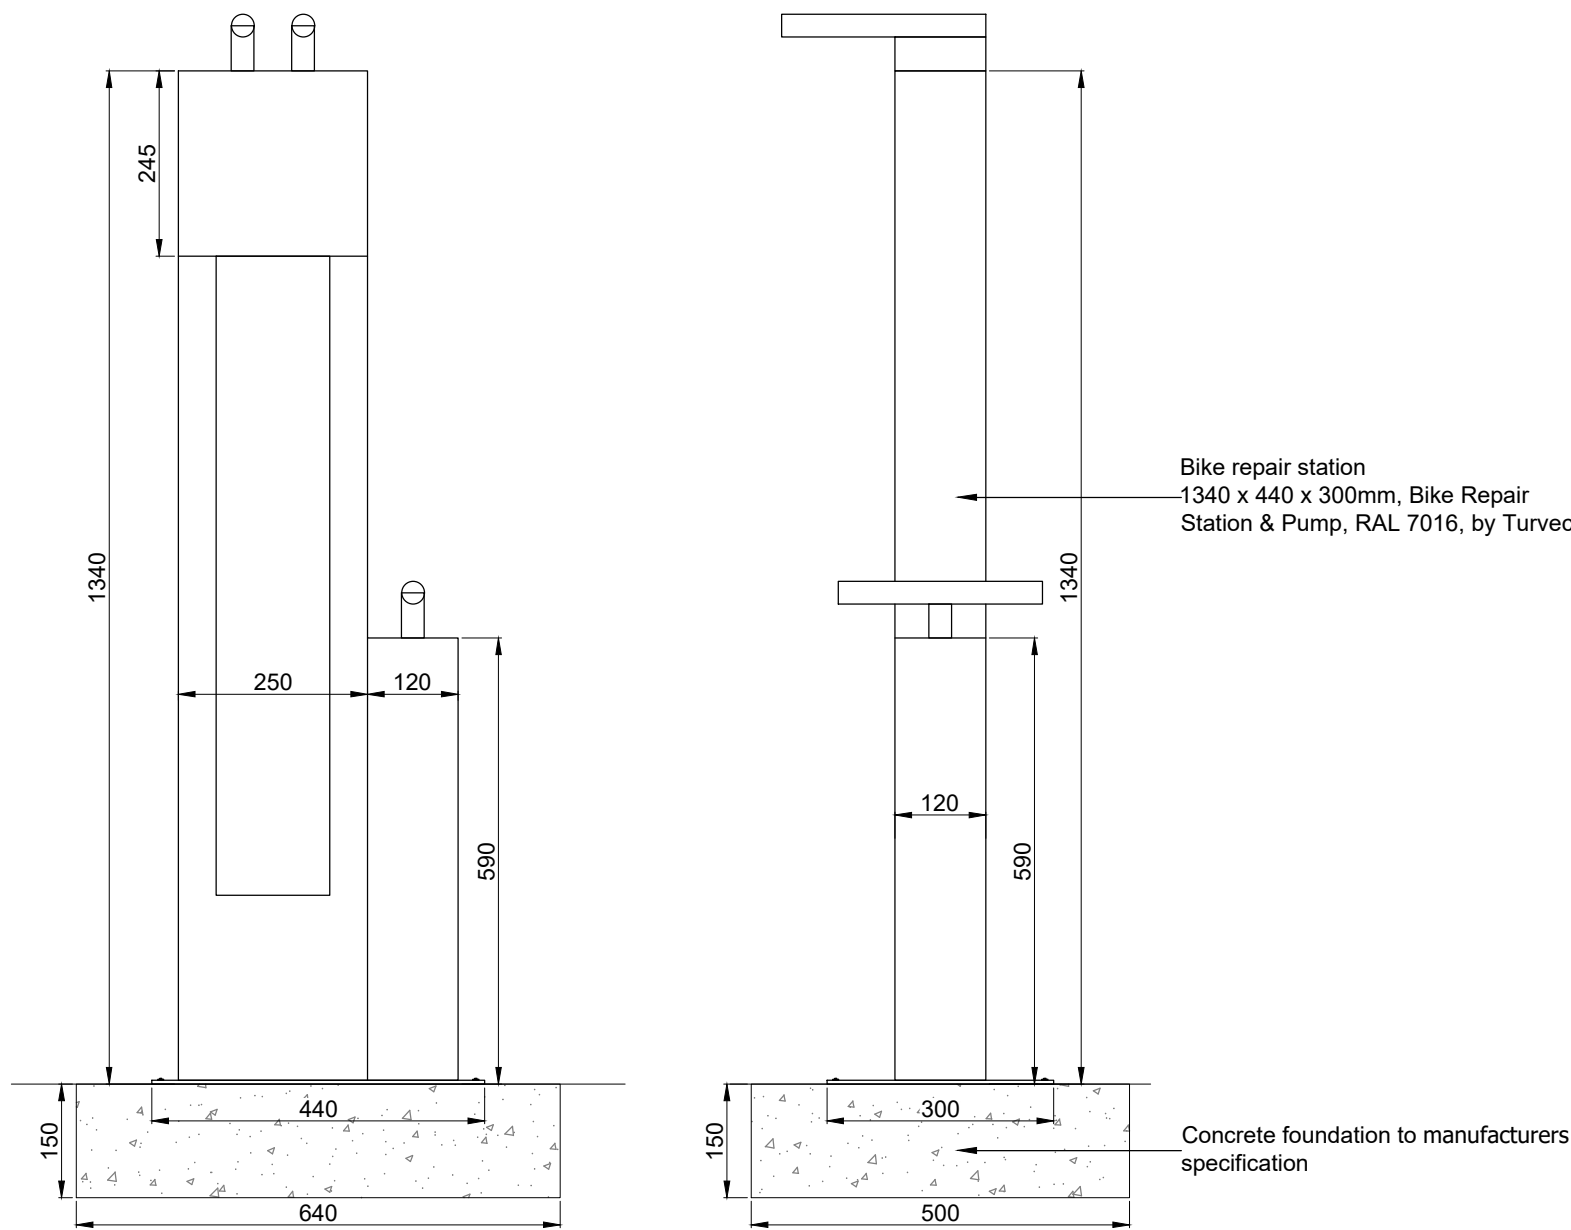


F6 Bike repair station
Scale: 1:10. Land. Spec.: Q50.211

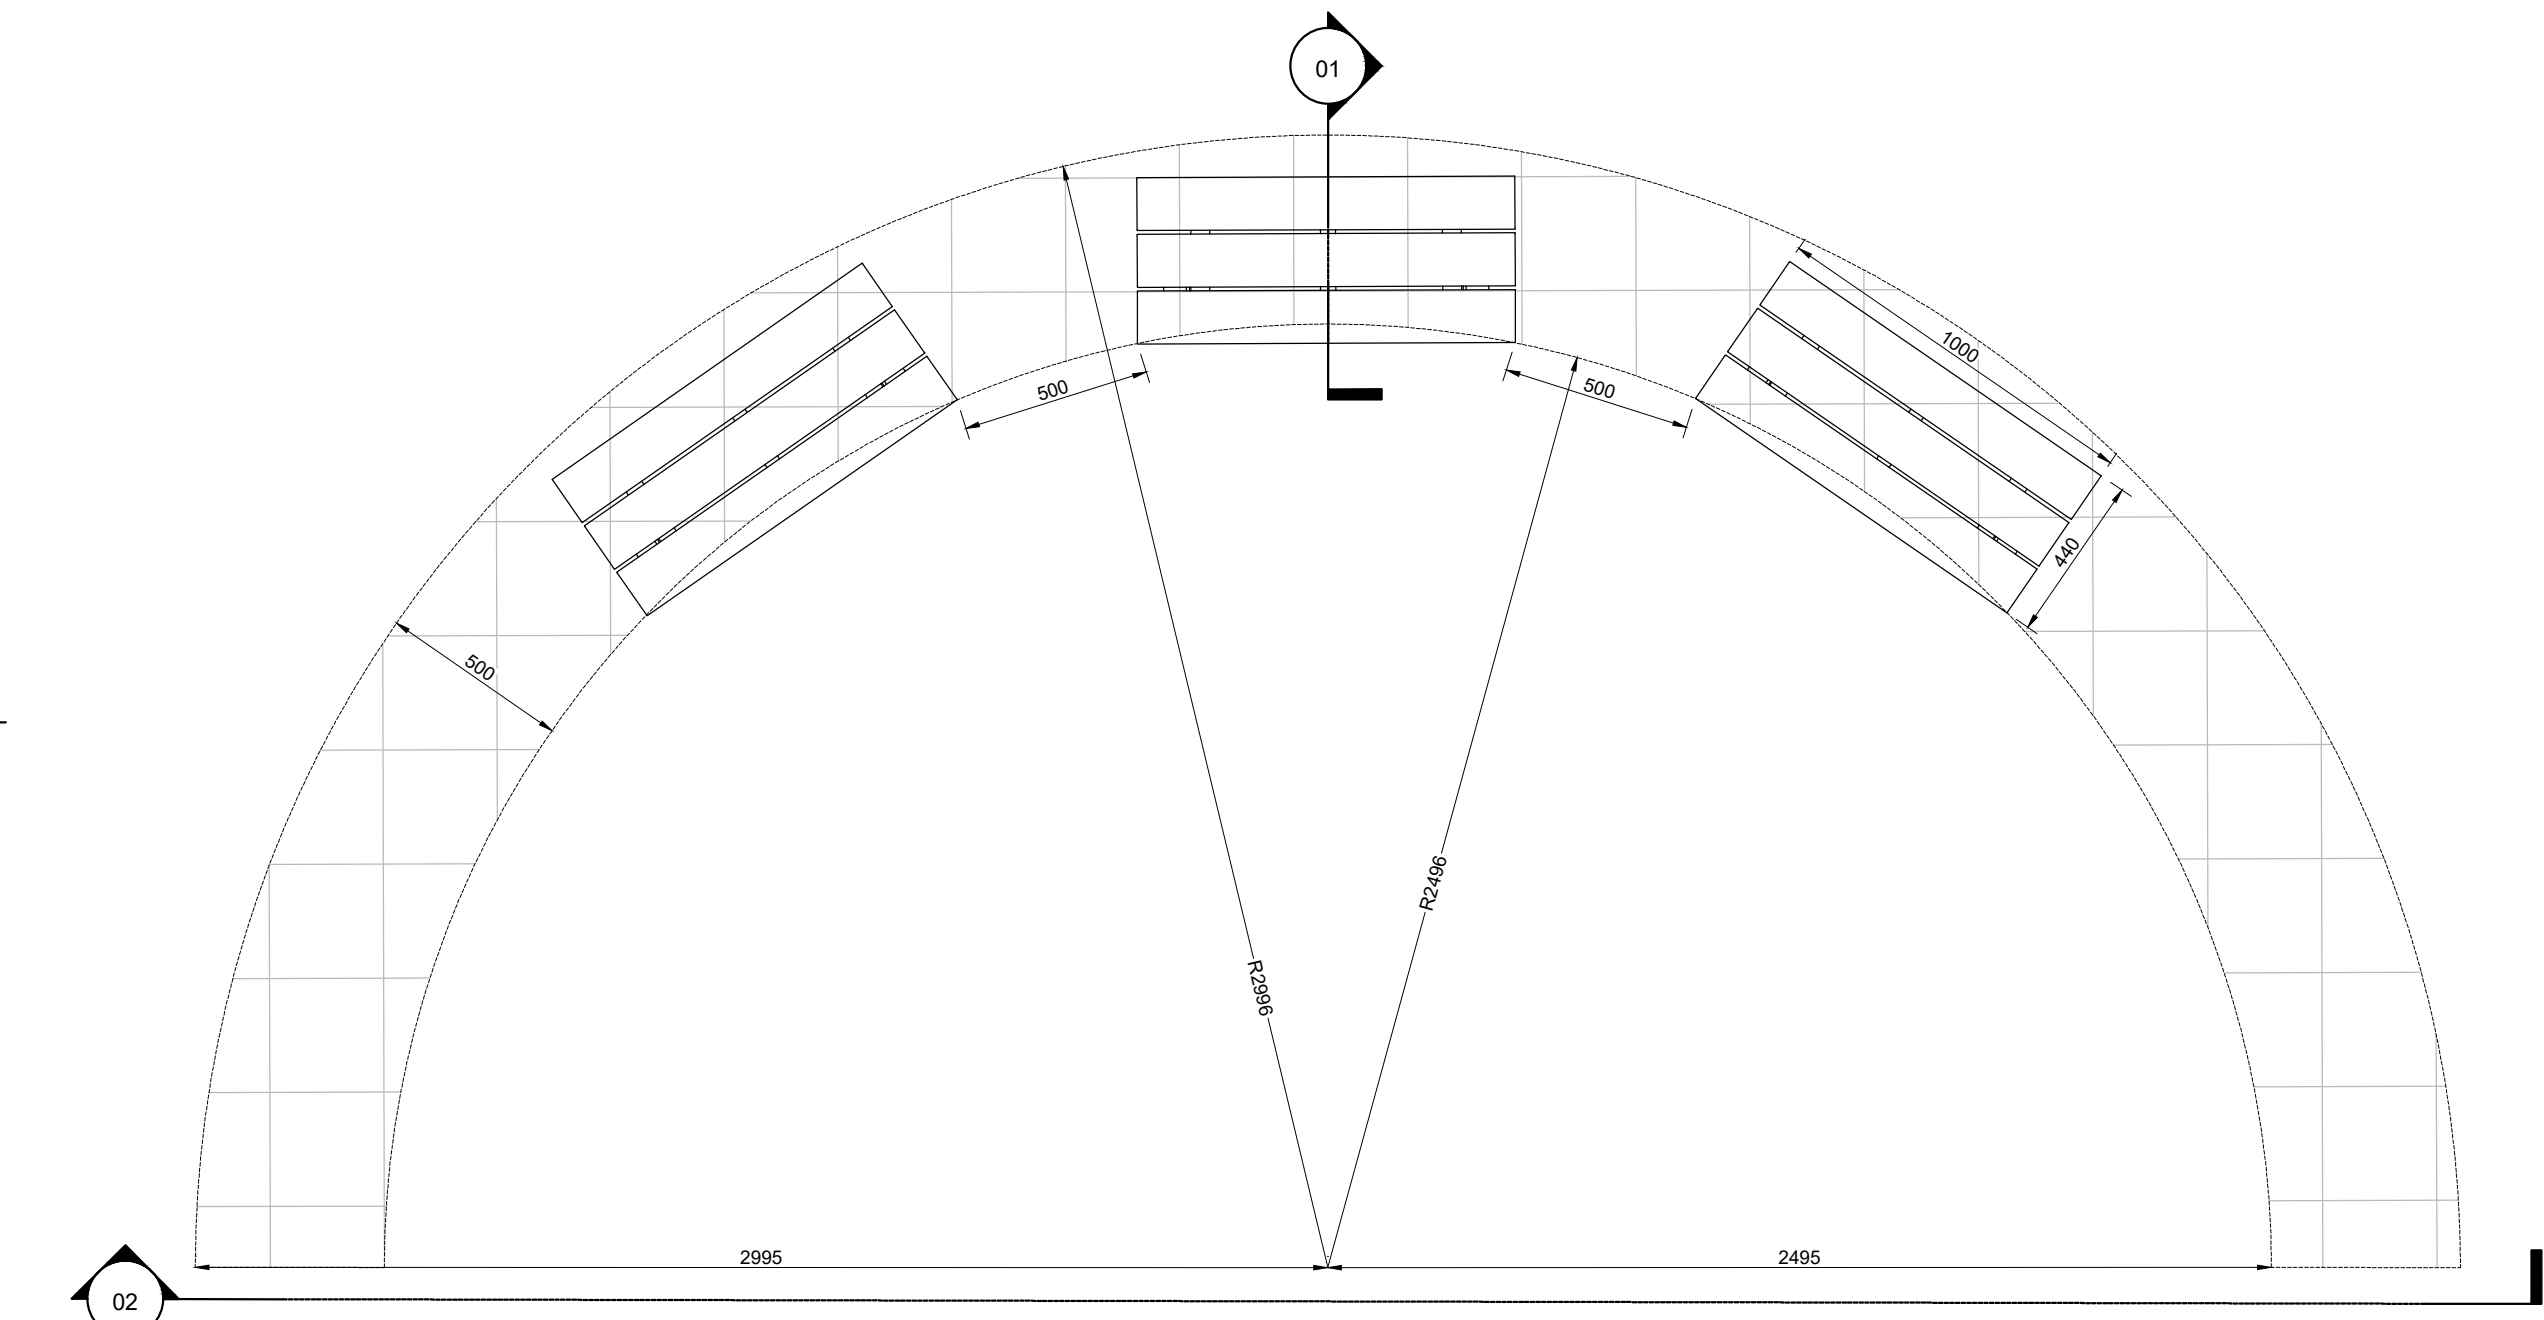

Gabion wall with benches - Plan
Scale: 1:20

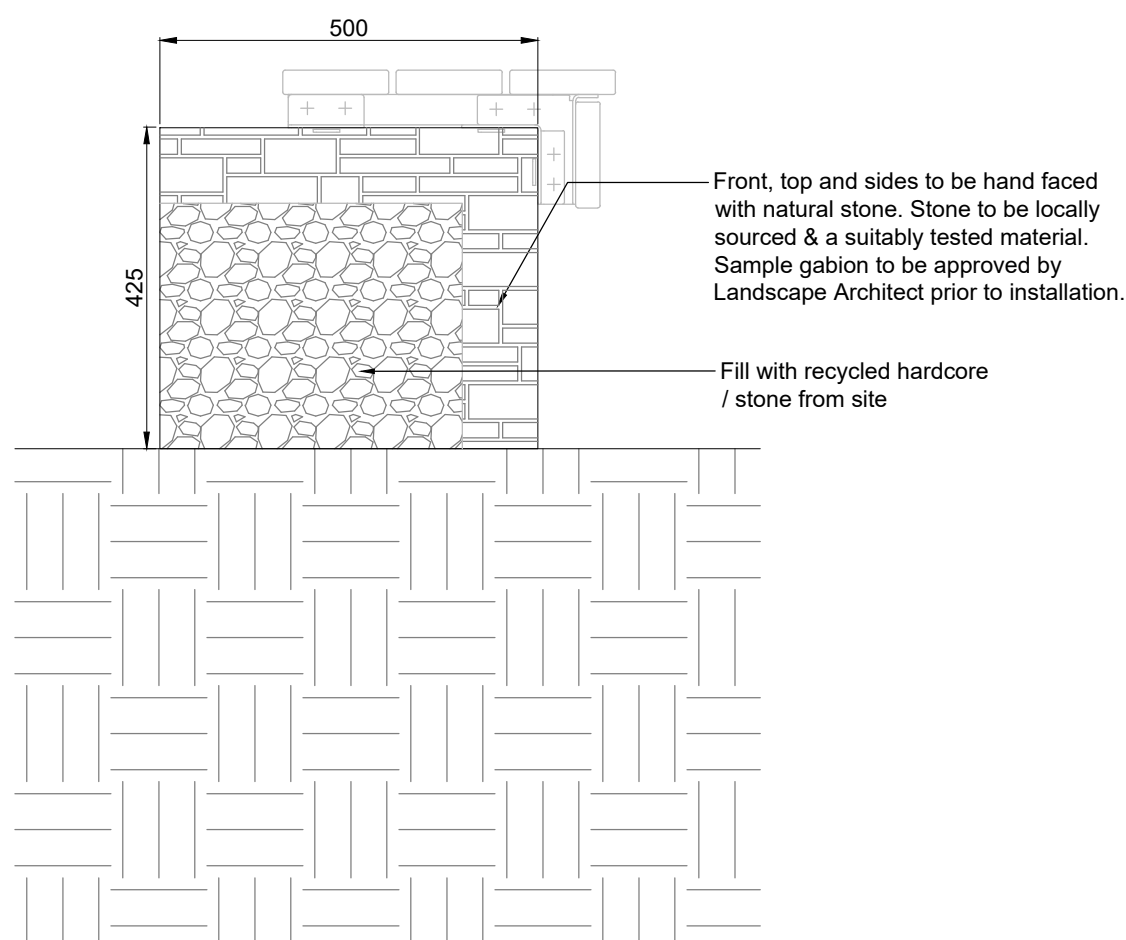

1 Gabion wall with benches - Section
Scale: 1:10

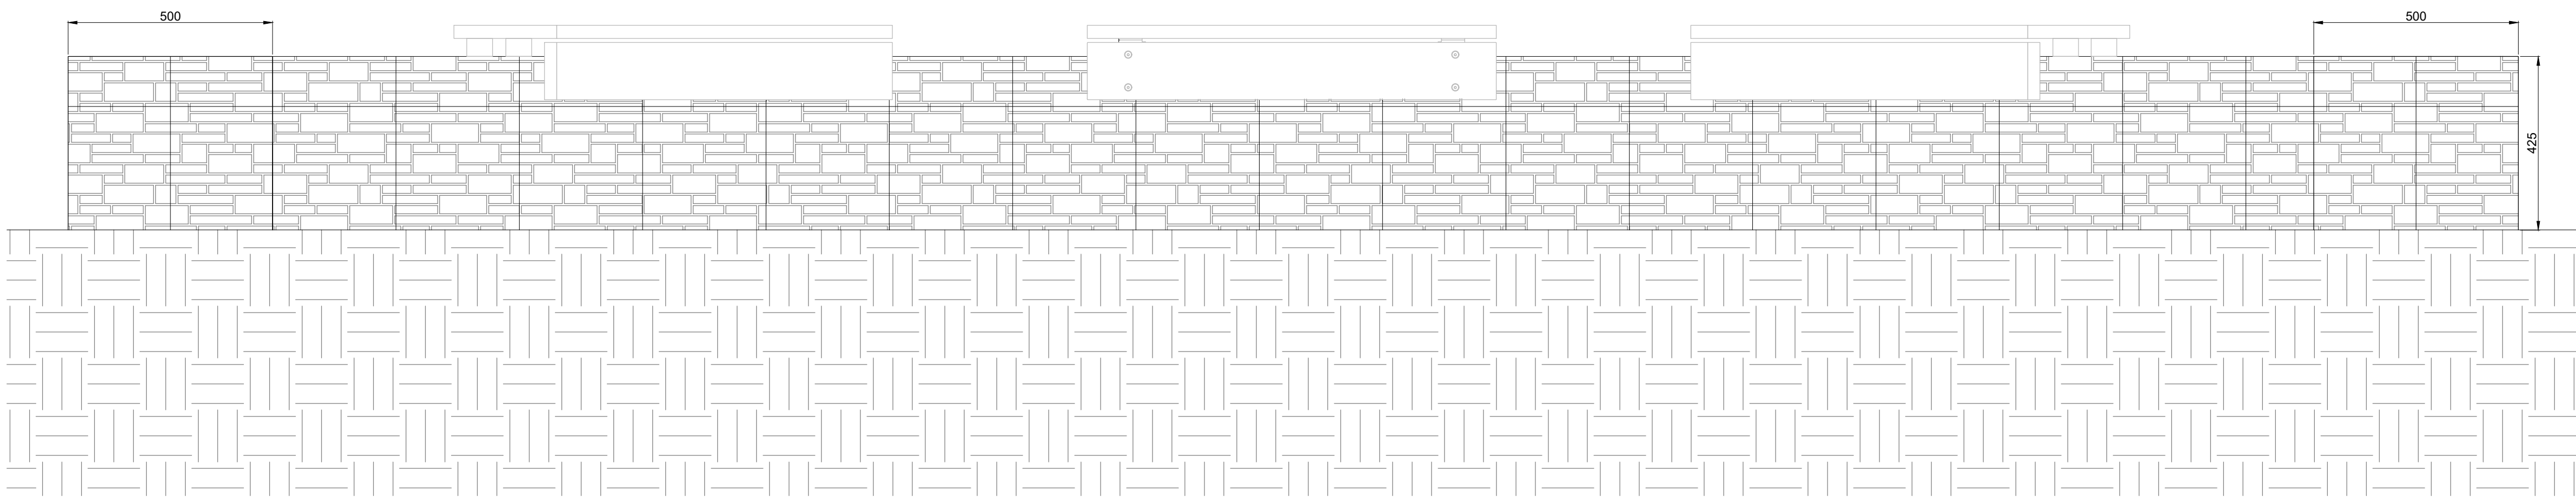

2 Gabion wall with benches - Elevation
Scale: 1:10

DO NOT SCALE FROM DRAWING