


PLAN SHOWING VARIOUS BUILDINGS ON SITE INCLUDING SHEDS/
STORES PRE 2004 FULL PLANNING PERMISSION
FOR DEMOLISHING ALL BELOW TO BUILD A SMALLER
SUMMERHOUSE - EXISTING NOW.

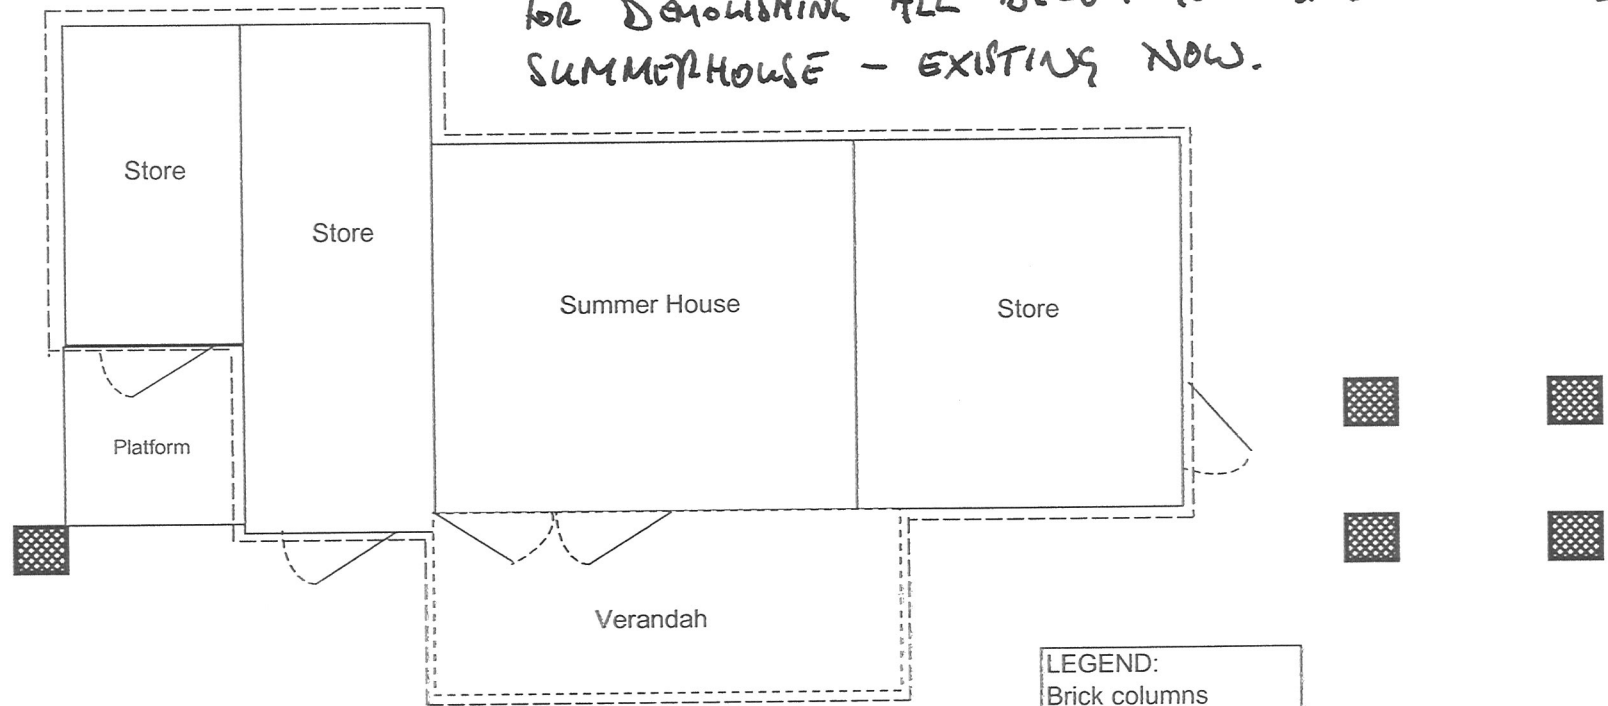

Existing Building at:
Plot 14b, The Warren,
Caversham

PLAN VIEW

Drawing No: 1 i2	Drwn by:
Date: 21/09/2004	Chkd by:

0 Scale metres 2.5

LEGEND:

Brick columns
supporting previous
sheds on site:

Brick columns

Verandah

Eaves

54 : 2500
nearly 1 : 50
@ A4

$$\frac{50}{54} \times \text{col width} = 2.36$$

$$= 2.648148$$

new height

$$\frac{50}{54} \times 18 = 16.667$$

* EVIDENCE OF MUCH MORE
DEVELOPMENT ONCE.

PROPOSED GARDEN SHED IS INCONSEQUENTIAL COMPARED TO WHAT ONCE WAS ON SITE.