Figured dimensions only are to be taken from this drawing. All dimensions are to be checked on site before any work is put in hand.

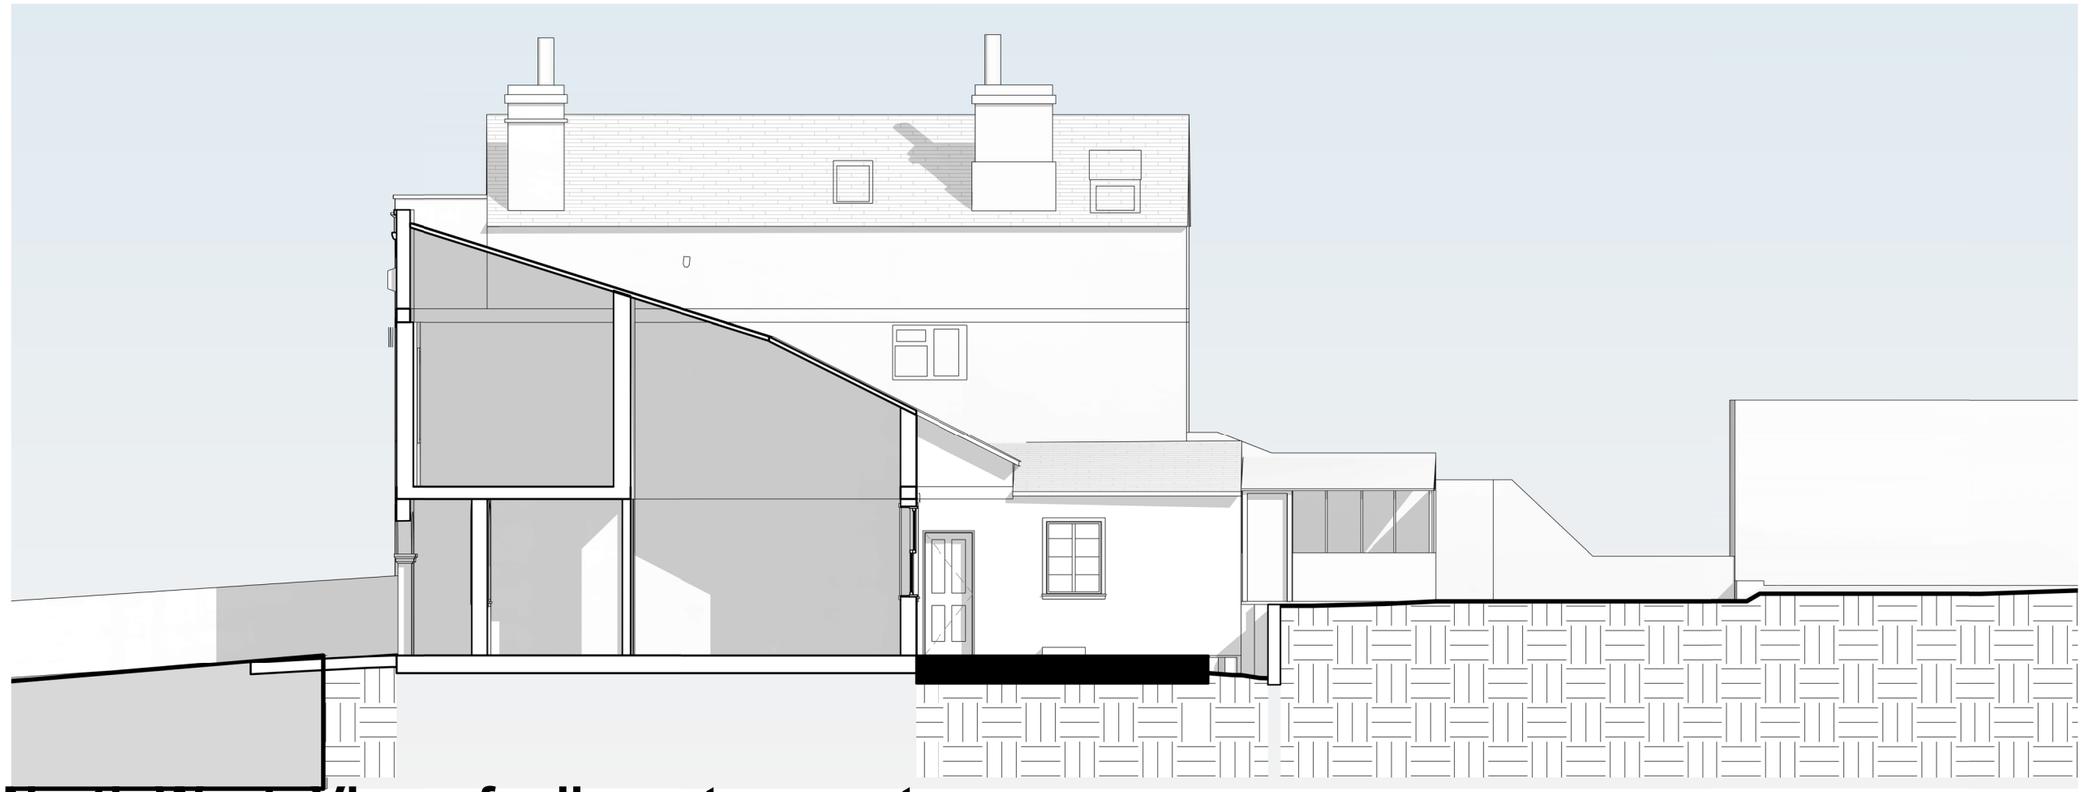

North West -View of adjacent property

1 : 100

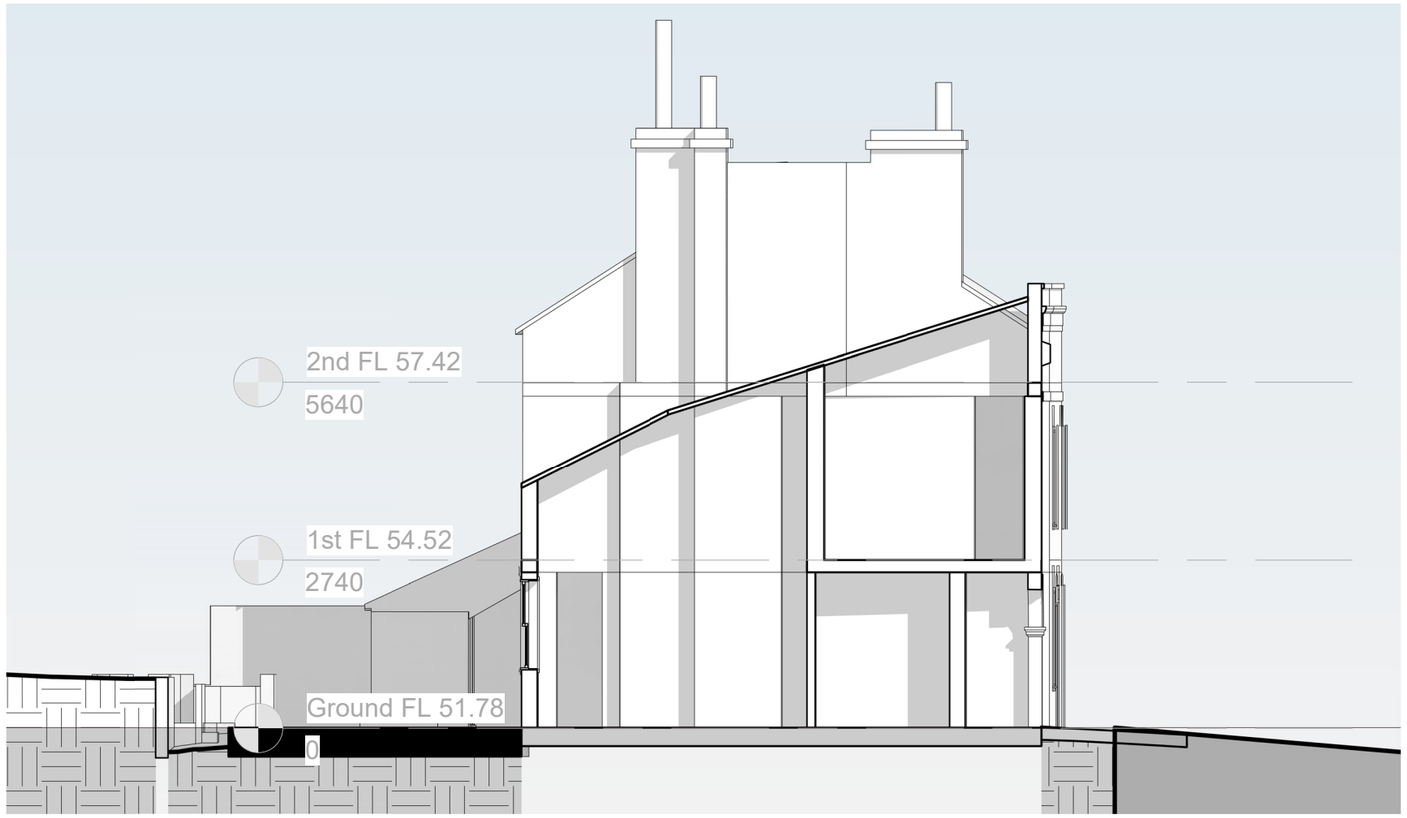

Side Elevation/ Section through Lower Section

1 : 100

SCALE : 1 to 100

0 5m 10m

Note: This maybe a reduced sized print, check scales below

Revision	Description	Drawn	Date	Checked

Client's Name

Chike Ezechukwu

Job Title

146 Southampton Street, Reading, RG1 2RD

Drawing Title

Existing Sections/ Side Elevations

Scale

1 : 100 @A3

Job No **2138** Drawing No **E07**

Status Rev

HERITAGE FUSION
CONSERVING THE PAST, INSPIRING THE FUTURE