


Figured dimensions only are to be taken from this drawing. All dimensions are to be checked on site before any work is put in hand.



North West - Side/ Section
1 : 100

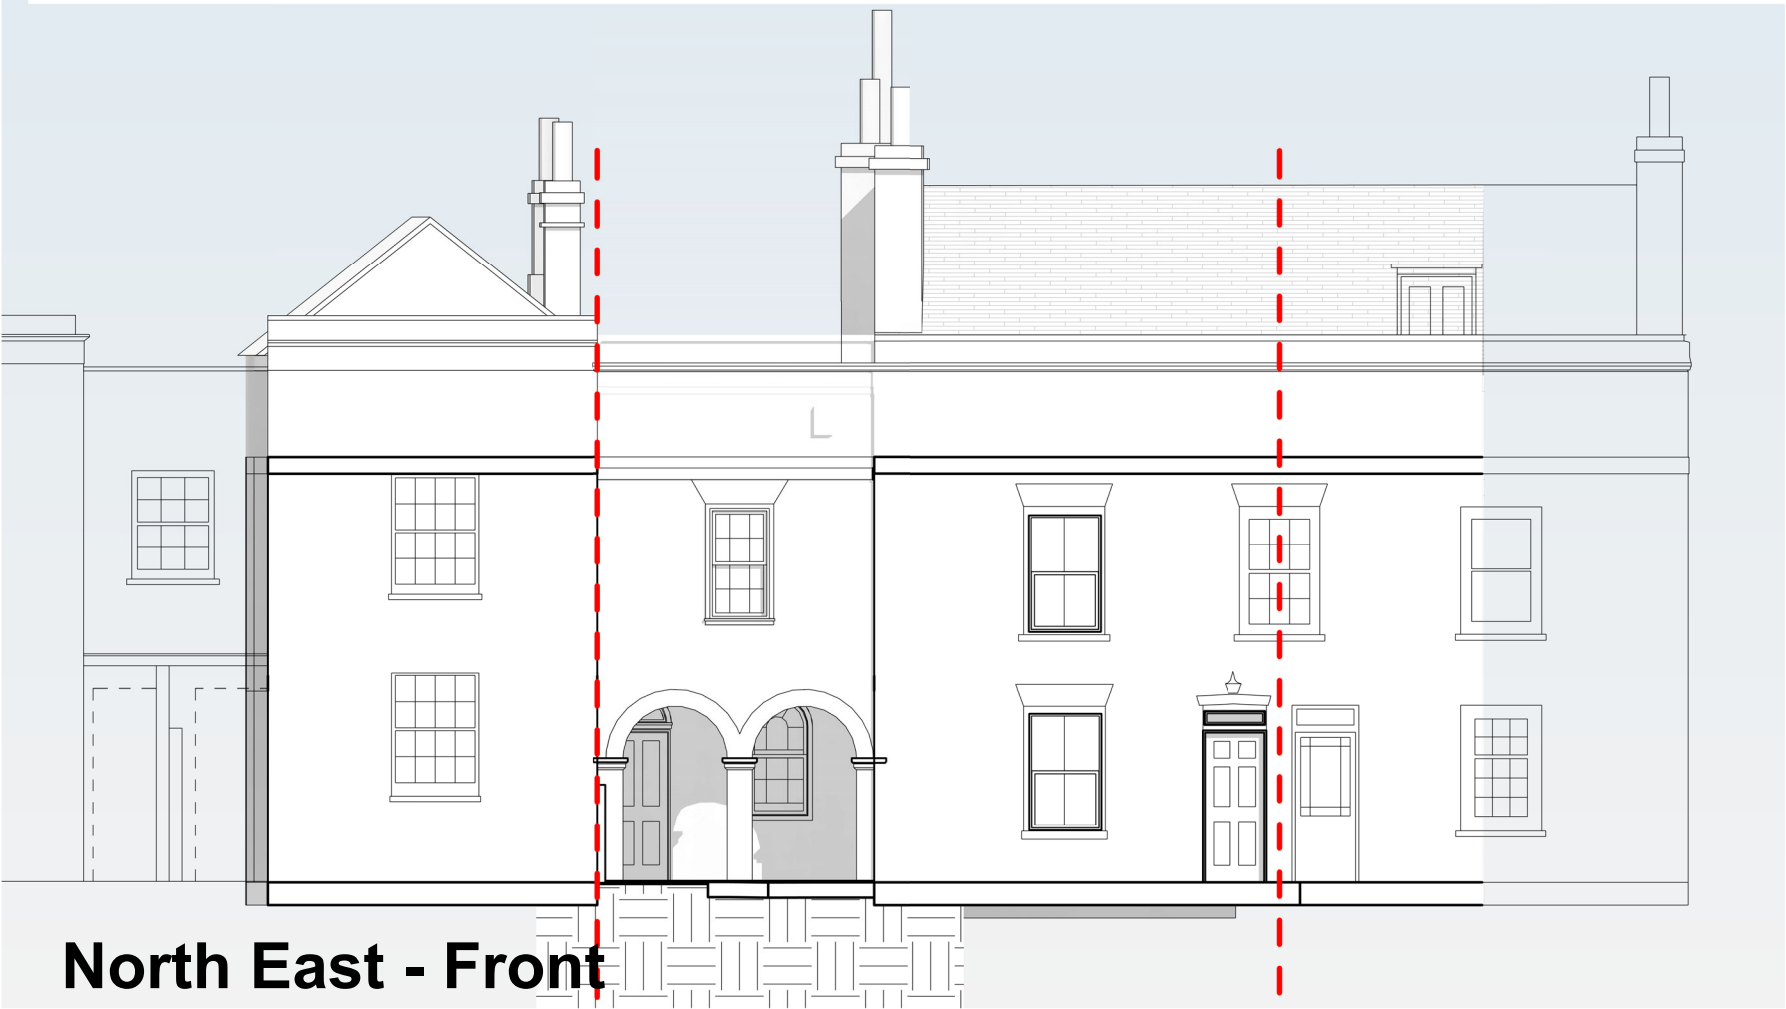

North East - Front
1 : 100

Revision	Description	Drawn	Date	Checked
----------	-------------	-------	------	---------

Client's Name

Chike Ezechukwu

Job Title

146 Southampton Street, Reading,
RG1 2RD

Drawing Title

Existing Front and Side
Elevations

Scale


1 : 100 @A3

Job No	Drawing No
--------	------------

2138	E05
------	-----

Status	Rev
--------	-----

SCALE : 1 to 100

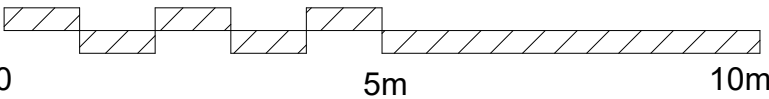

Note: This maybe a reduced sized print, check scales below