Figured dimensions only are to be taken from this drawing. All dimensions are to be checked on site before any work is put in hand.

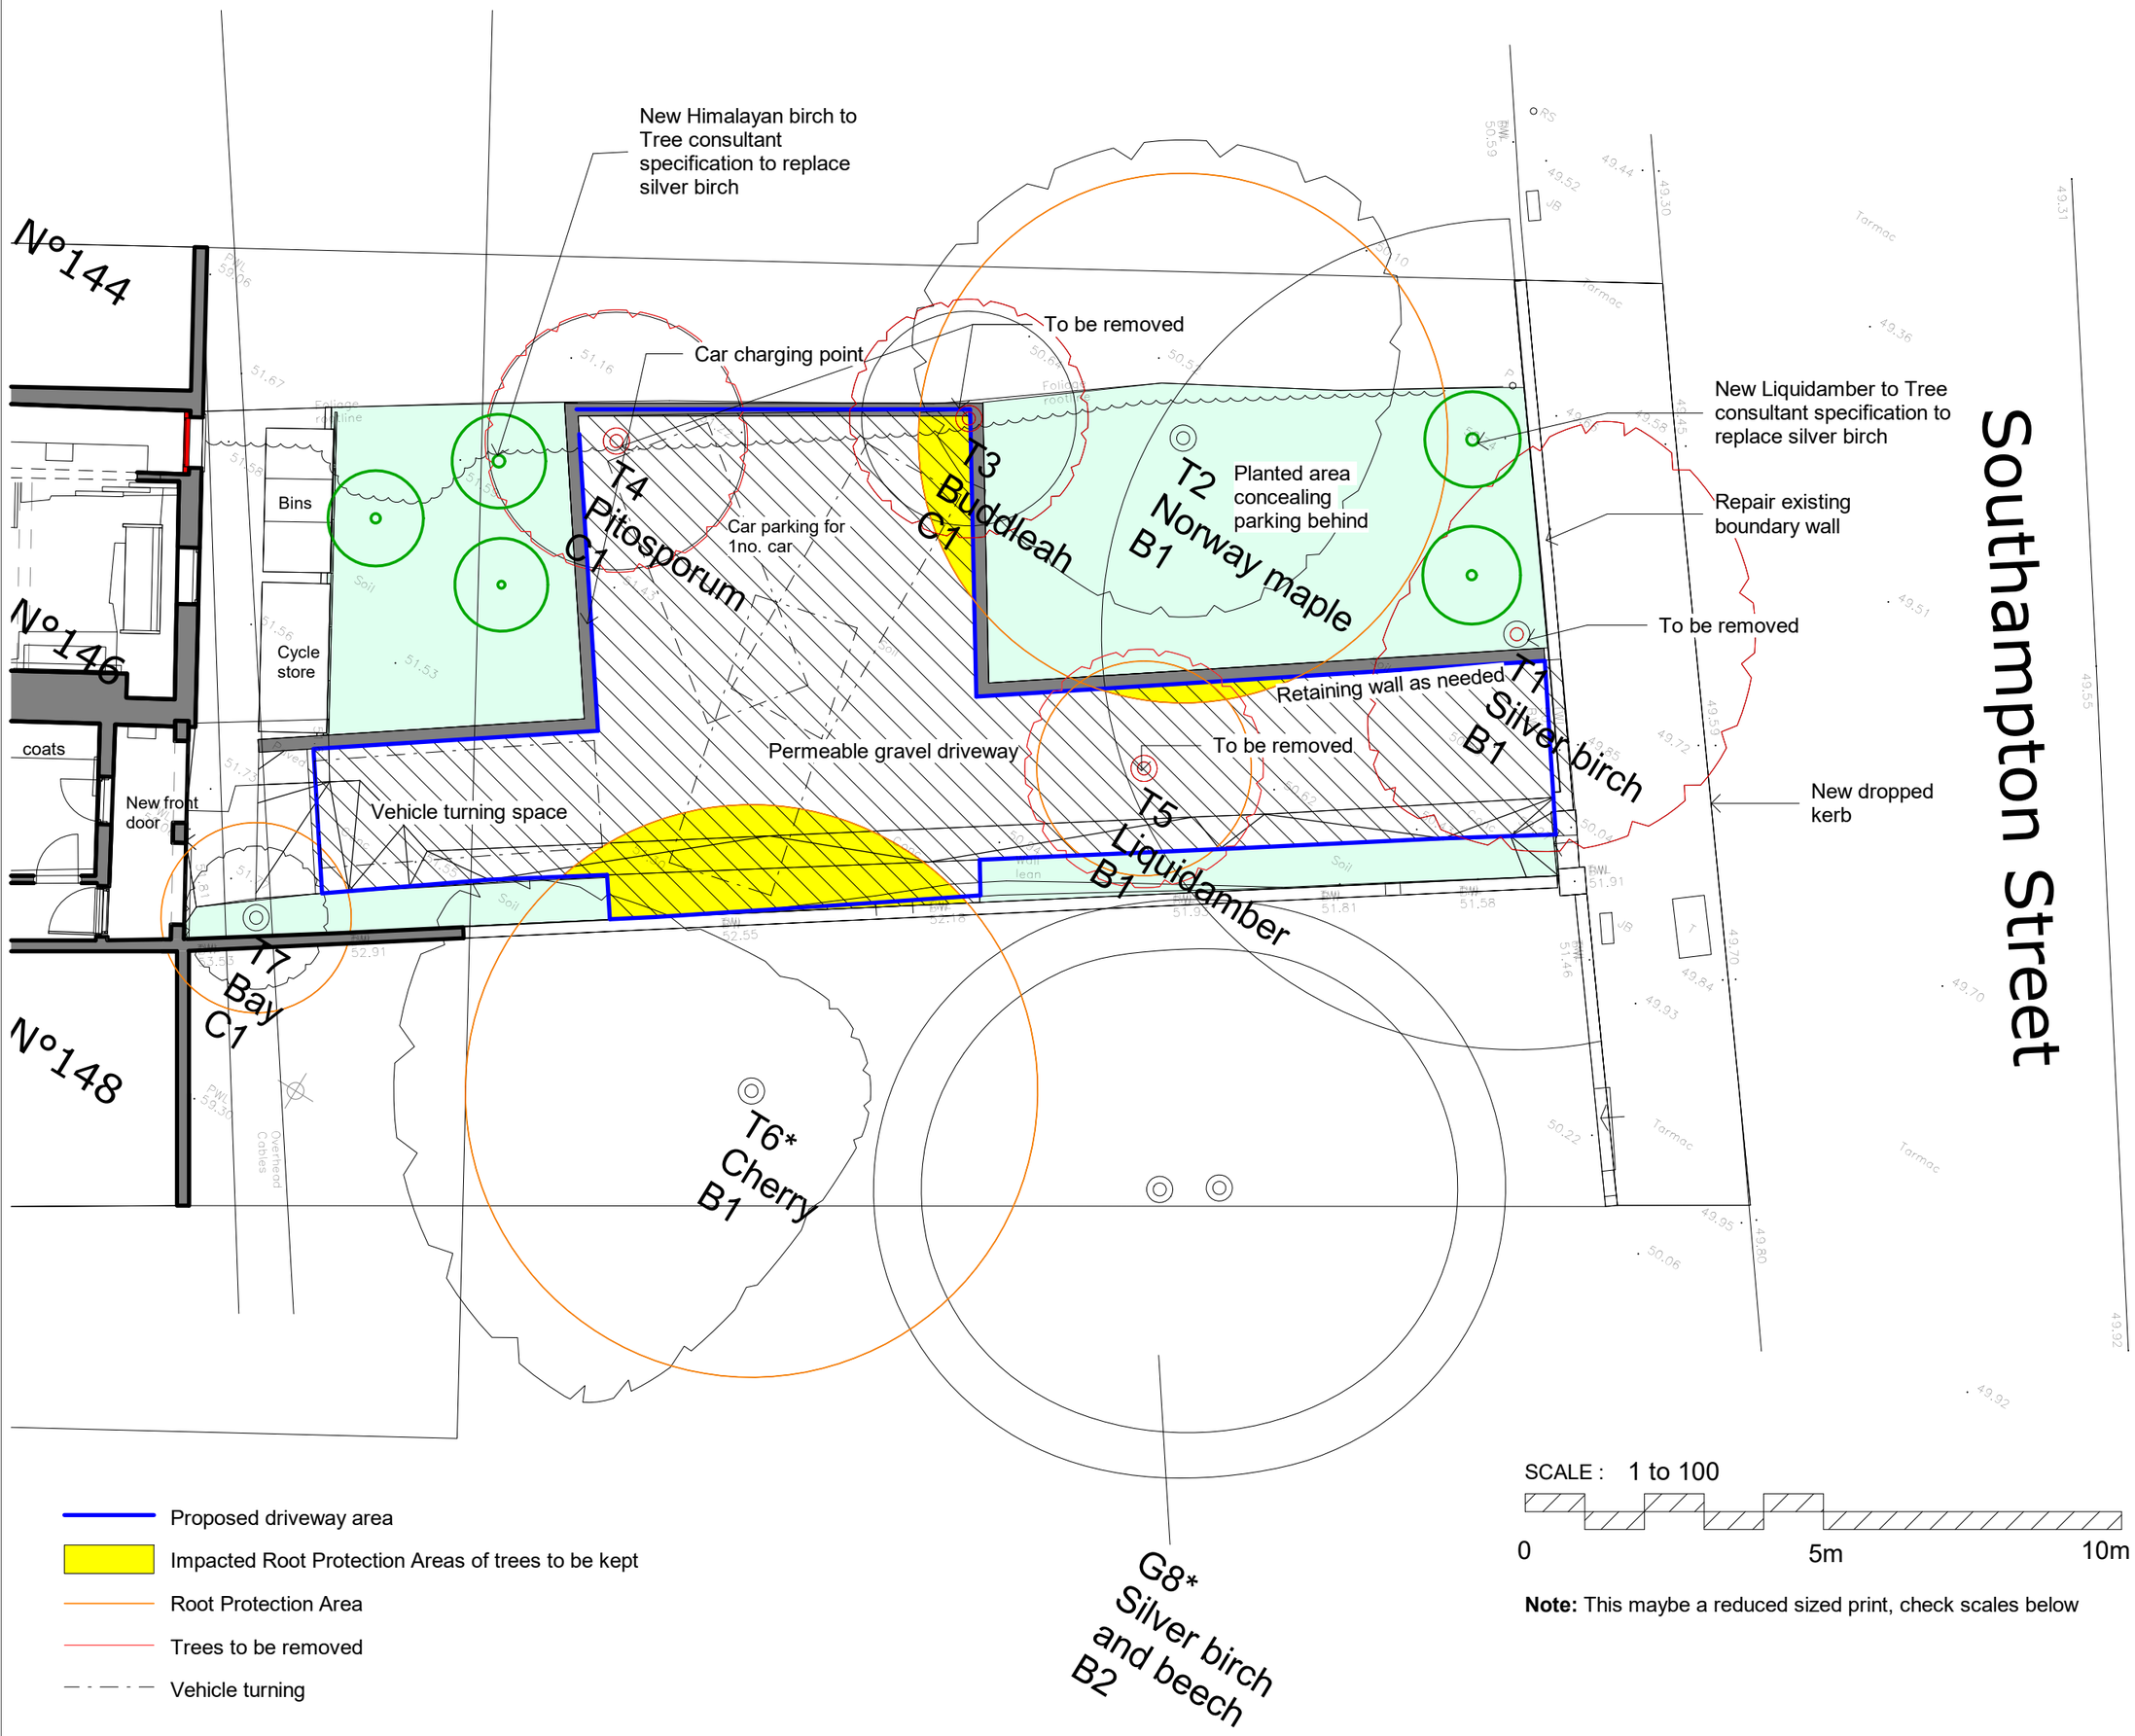

Proposed driveway area

Impacted Root Protection Areas of trees to be kept

Root Protection Area

Trees to be removed

Vehicle turning

SCALE : 1 to 100

0 5m 10m

Note: This maybe a reduced sized print, check scales below

Revision	Description	Drawn	Date	Checked
P1	Revision 2	Eco	12/06/25	MP

Client's Name

Chike Ezechukwu

Job Title

146 Southampton Street, Reading, RG1 2RD

Drawing Title

Proposed Front Garden

Scale

1 : 100 @A3

Job No **2138**

Drawing No **P108**

Status

Rev **P1**

HERITAGE FUSION

CONSERVING THE PAST, INSPIRING THE FUTURE