


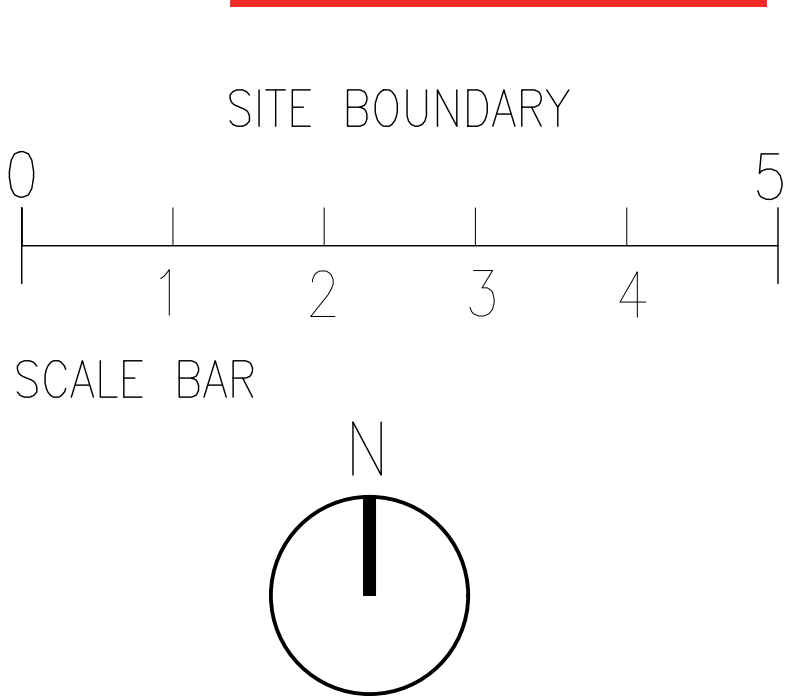

ALL DIMENSIONS MUST BE CHECKED ON SITE. INFORM THE ARCHITECT OF ANY DISCREPANCIES PRIOR TO CONSTRUCTION.
INTERNAL LAYOUTS INDICATIVE
NOTES



P01	09.08.25	FIRST ISSUE	DG
REV	DATE	DESCRIPTION	DRN

Gouldstone
and Co.

CLIENT
BLUE INFINITY PROPERTY
PROJECT
YORK ROAD,
READING

DRAWING TITLE
EXISTING GROUND FLOOR GA

SCALE 1:500A1 SHEET

STATUS
PLANNING

DRAWING NO
EYR_P_060

REV
P01

© 2025 GOULDSTONE AND CO. all rights reserved