




ALL DIMENSIONS MUST BE CHECKED ON SITE. INFORM THE ARCHITECT OF ANY DISCREPANCIES PRIOR TO CONSTRUCTION.
INTERNAL LAYOUTS INDICATIVE
NOTES

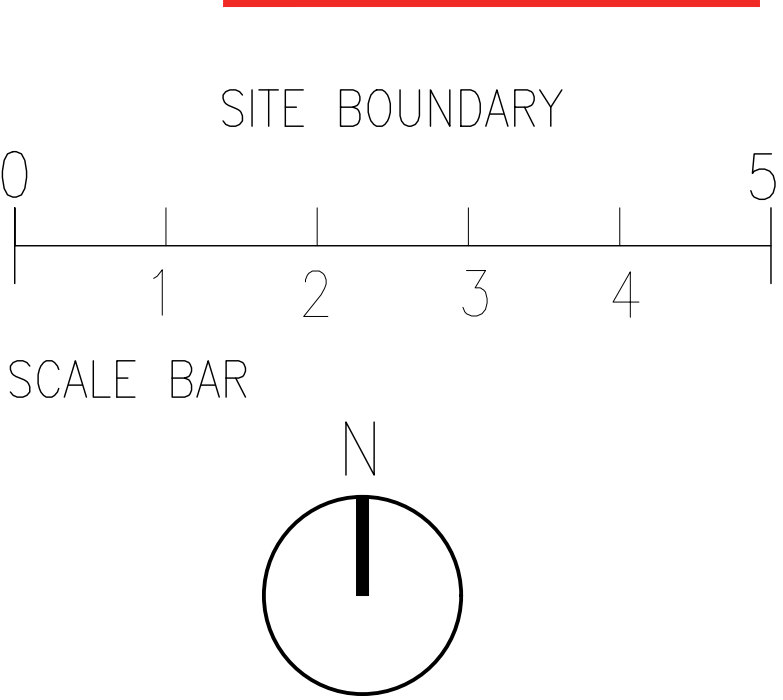

P01	09.08.25	FIRST ISSUE	DS
REV	DATE	DESCRIPTION	DRN

**Gouldstone
and Co.**

CLIENT
BLUE INFINITY PROPERTY
PROJECT
YORK ROAD,
READING

DRAWING TITLE
EXISTING FIRST FLOOR GA

SCALE 1:500A1 SHEET

STATUS
PLANNING

DRAWING NO
EYR_P_070

REV
P01

© 2025 GOULDSTONE AND CO. all rights reserved