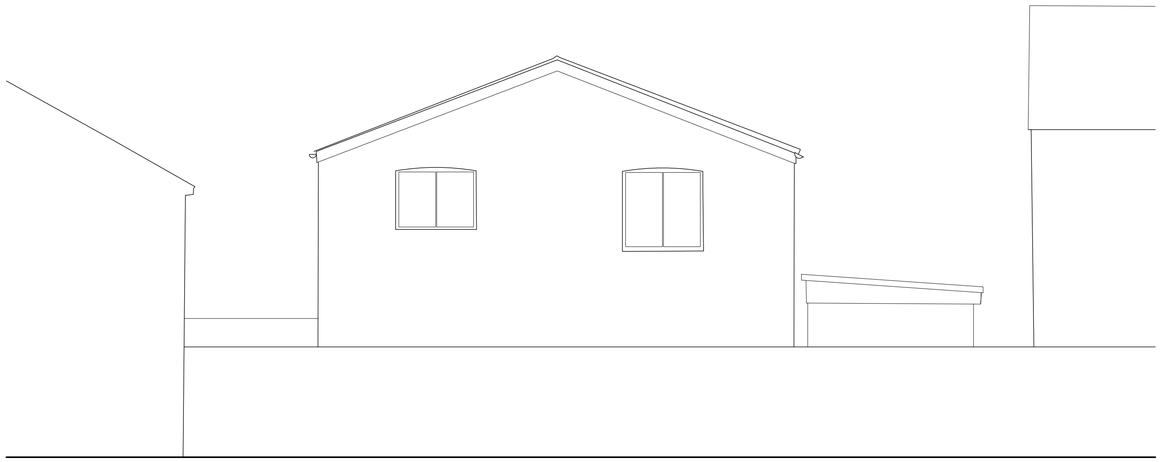

REAR ELEVATION

FLANK ELEVATION FACING NORTH EAST

FRONT ELEVATION FACING YORK ROAD

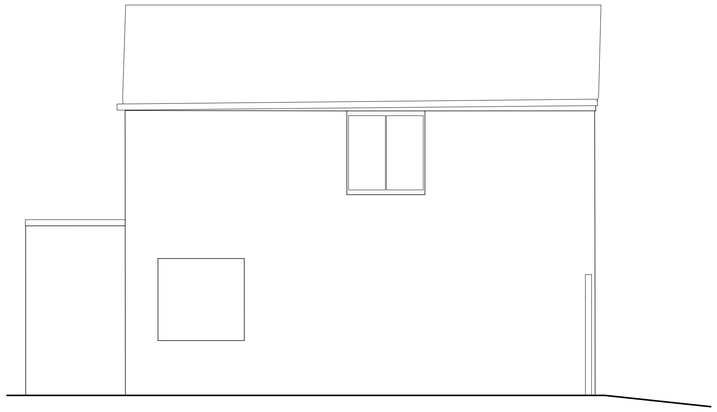

FLANK ELEVATION FACING SOUTH WEST

ALL DIMENSIONS MUST BE CHECKED ON SITE. INFORM THE ARCHITECT OF ANY DISCREPANCIES PRIOR TO CONSTRUCTION
INTERNAL LAYOUTS INDICATIVE

NOTES

1. WINDOW MULLION / PATIO GLAZING ARRANGEMENT INDICATIVE SUBJECT TO DETAIL DESIGN
2. SITE FOOTPRINT TAKEN FROM SURVEY. REST OF EXISTING PLAN, ELEVATION RIDGE AND EAVES HEIGHT OF IMMEDIATE NEIGHBOURING BUILDINGS FROM OS & APPROXIMATE
3. DO NOT SCALE OFF THIS DRAWING. FOR CONSTRUCTION ALL DIMENSIONS TO BE CHECKED ON SITE.
4. EXISTING TREES SHOWN INDICATIVELY, PLEASE REFER TO XXX
5. PROPOSED TREE LOCATIONS SHOWN INDICATIVELY
6. INFORM ARCHITECT OF ANY DISCREPANCIES PRIOR TO CONSTRUCTION

SCALE BAR

REV	DATE	DESCRIPTION	DRN
P01	09.08.25	FIRST ISSUE	DG

Gouldstone and Co.

CLIENT
BLUE INFINITY PROPERTY

PROJECT
YORK ROAD,
READING

DRAWING TITLE
EXISTING ELEVATIONS

SCALE 1:50@A1 SHEET

STATUS
PLANNING

DRAWING NO EYR_P_200 REV P01

©2025 GOULDSTONE AND CO. all rights reserved