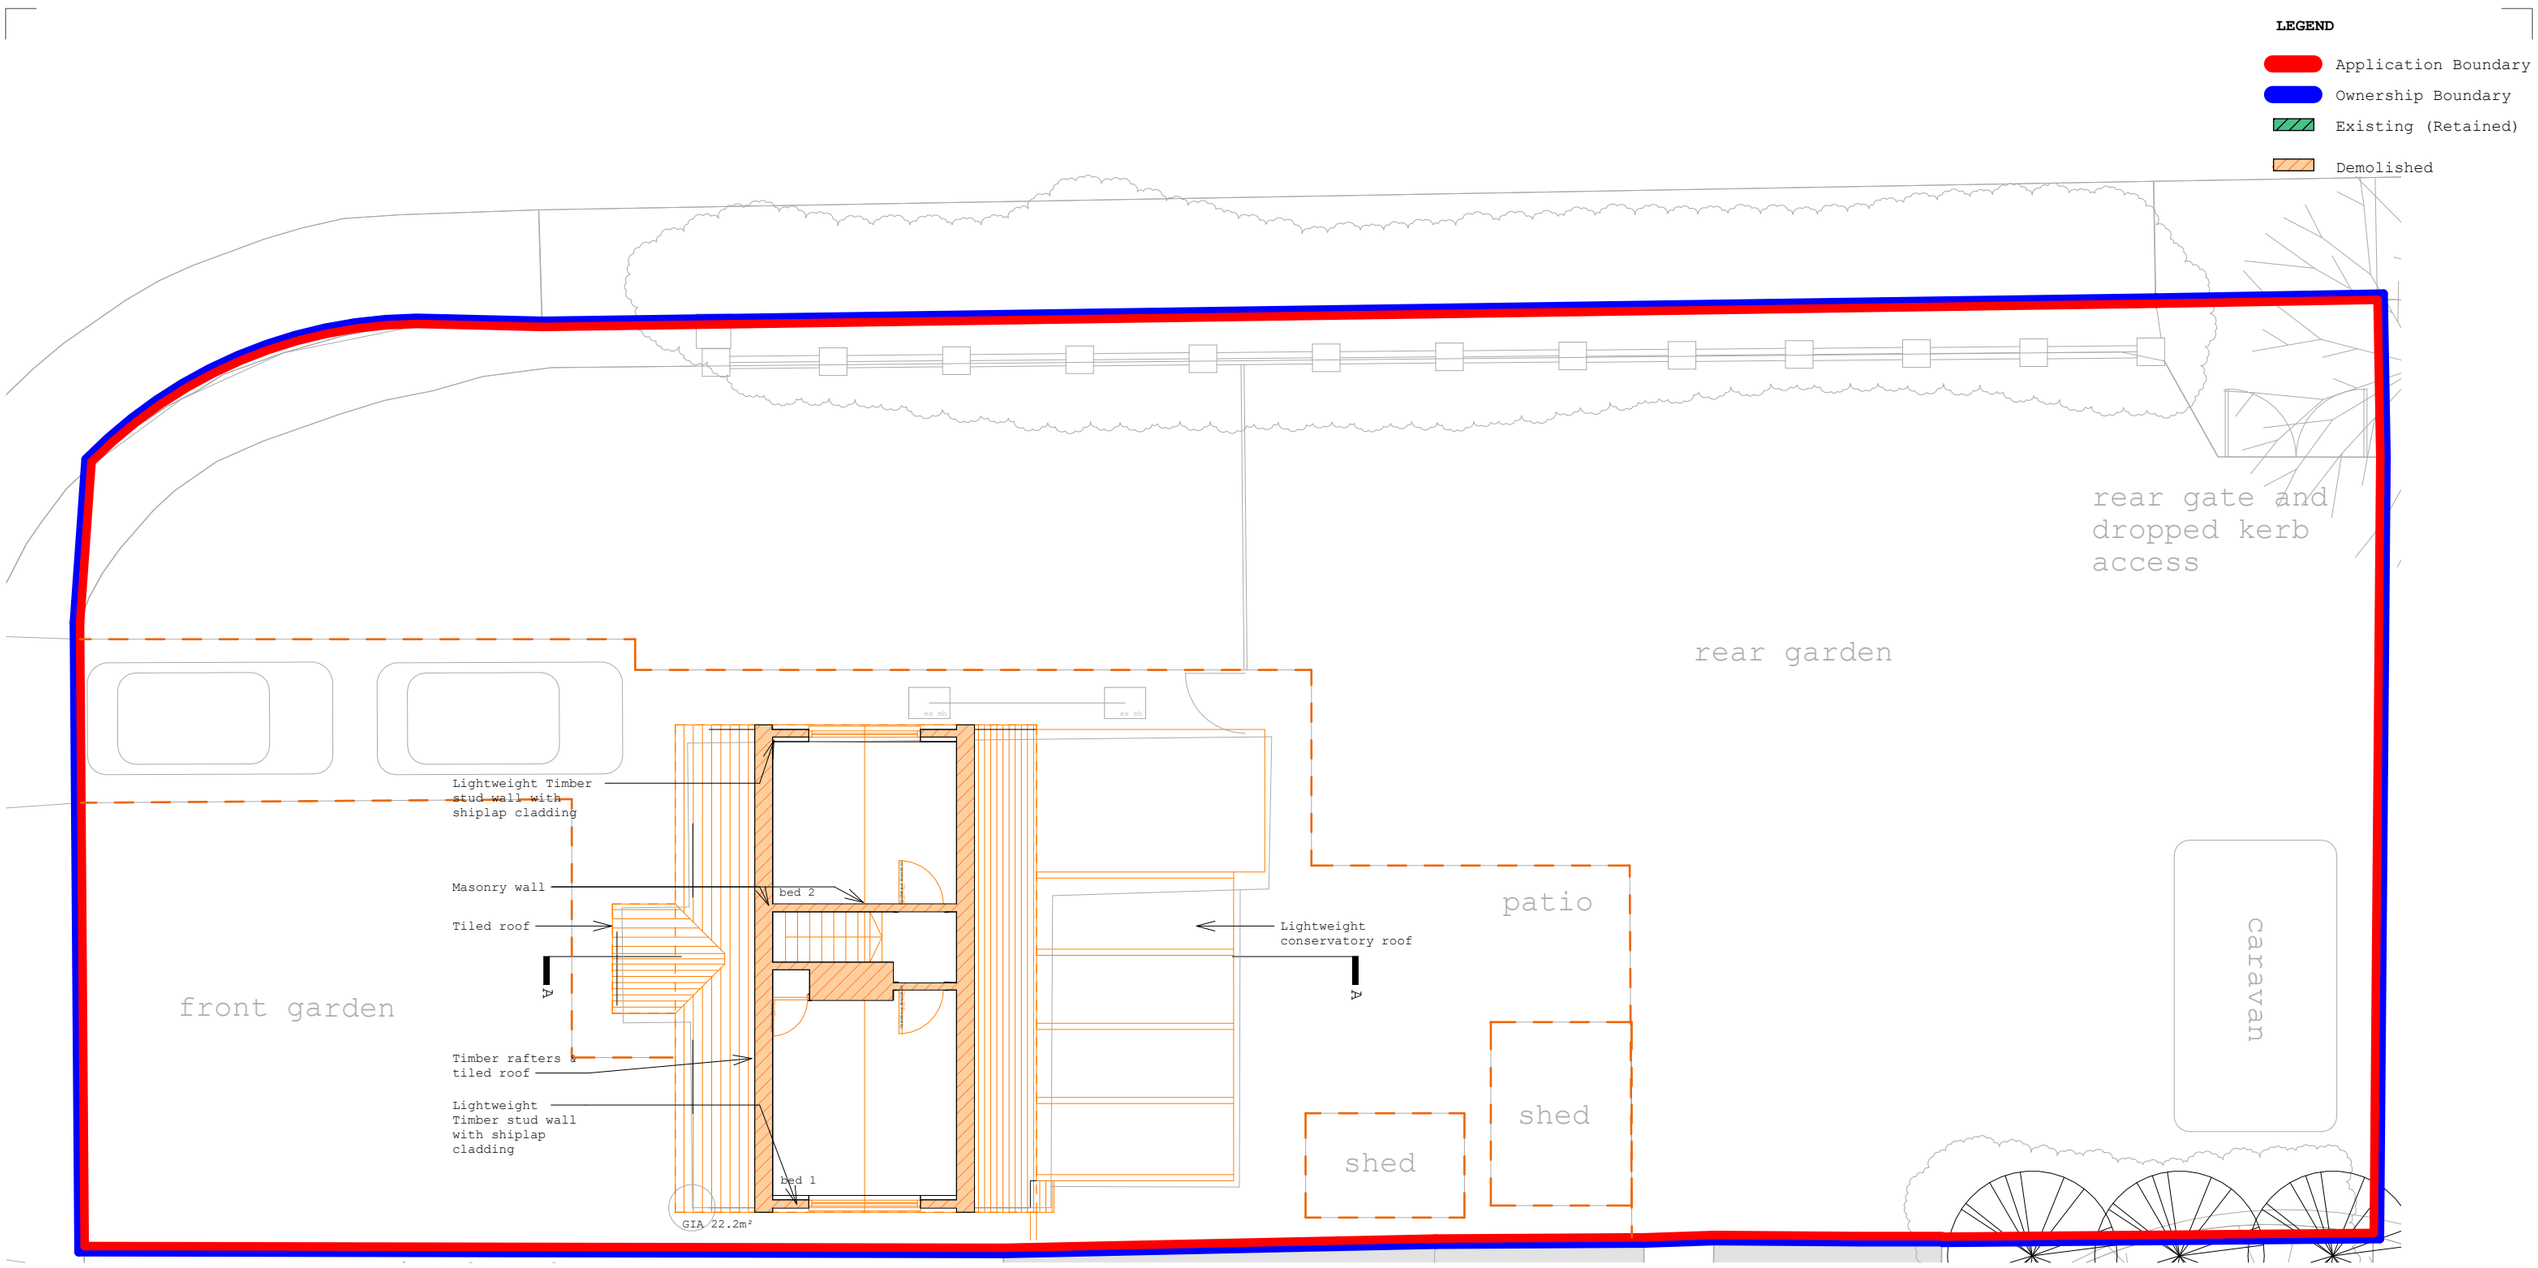

REVISION	DATE	DESCRIPTION
P1	19.03.25	Issue for co-ordination
P2	23.04.25	issue for co-ordination
P3	21.05.25	updates to drawings
P4	15.08.25	updates for planning

Collaborating with:
Simon Knight

Job: **915** Drawing: **03-01** Revision: **P4**

Project:
15 Woods Road
Reading, RG4 6NA

Drawing:
Existing First Floor Plan

Date: **04.25** Status: **REVIEW**

Drawn By: **DF** Checked By: **EM**

colony

RIBA Chartered Practice

Colony Architects Ltd.
The Wine Store, Brewery Court,Theale, Reading, RG7 5AJ
+44 (0)118 380 0328
hello@colonyarchitects.com
colonyarchitects.com

1 Existing First Floor & Part Roof Plan

1 : 100

N

2m 4m 6m 8m 10m 1:100