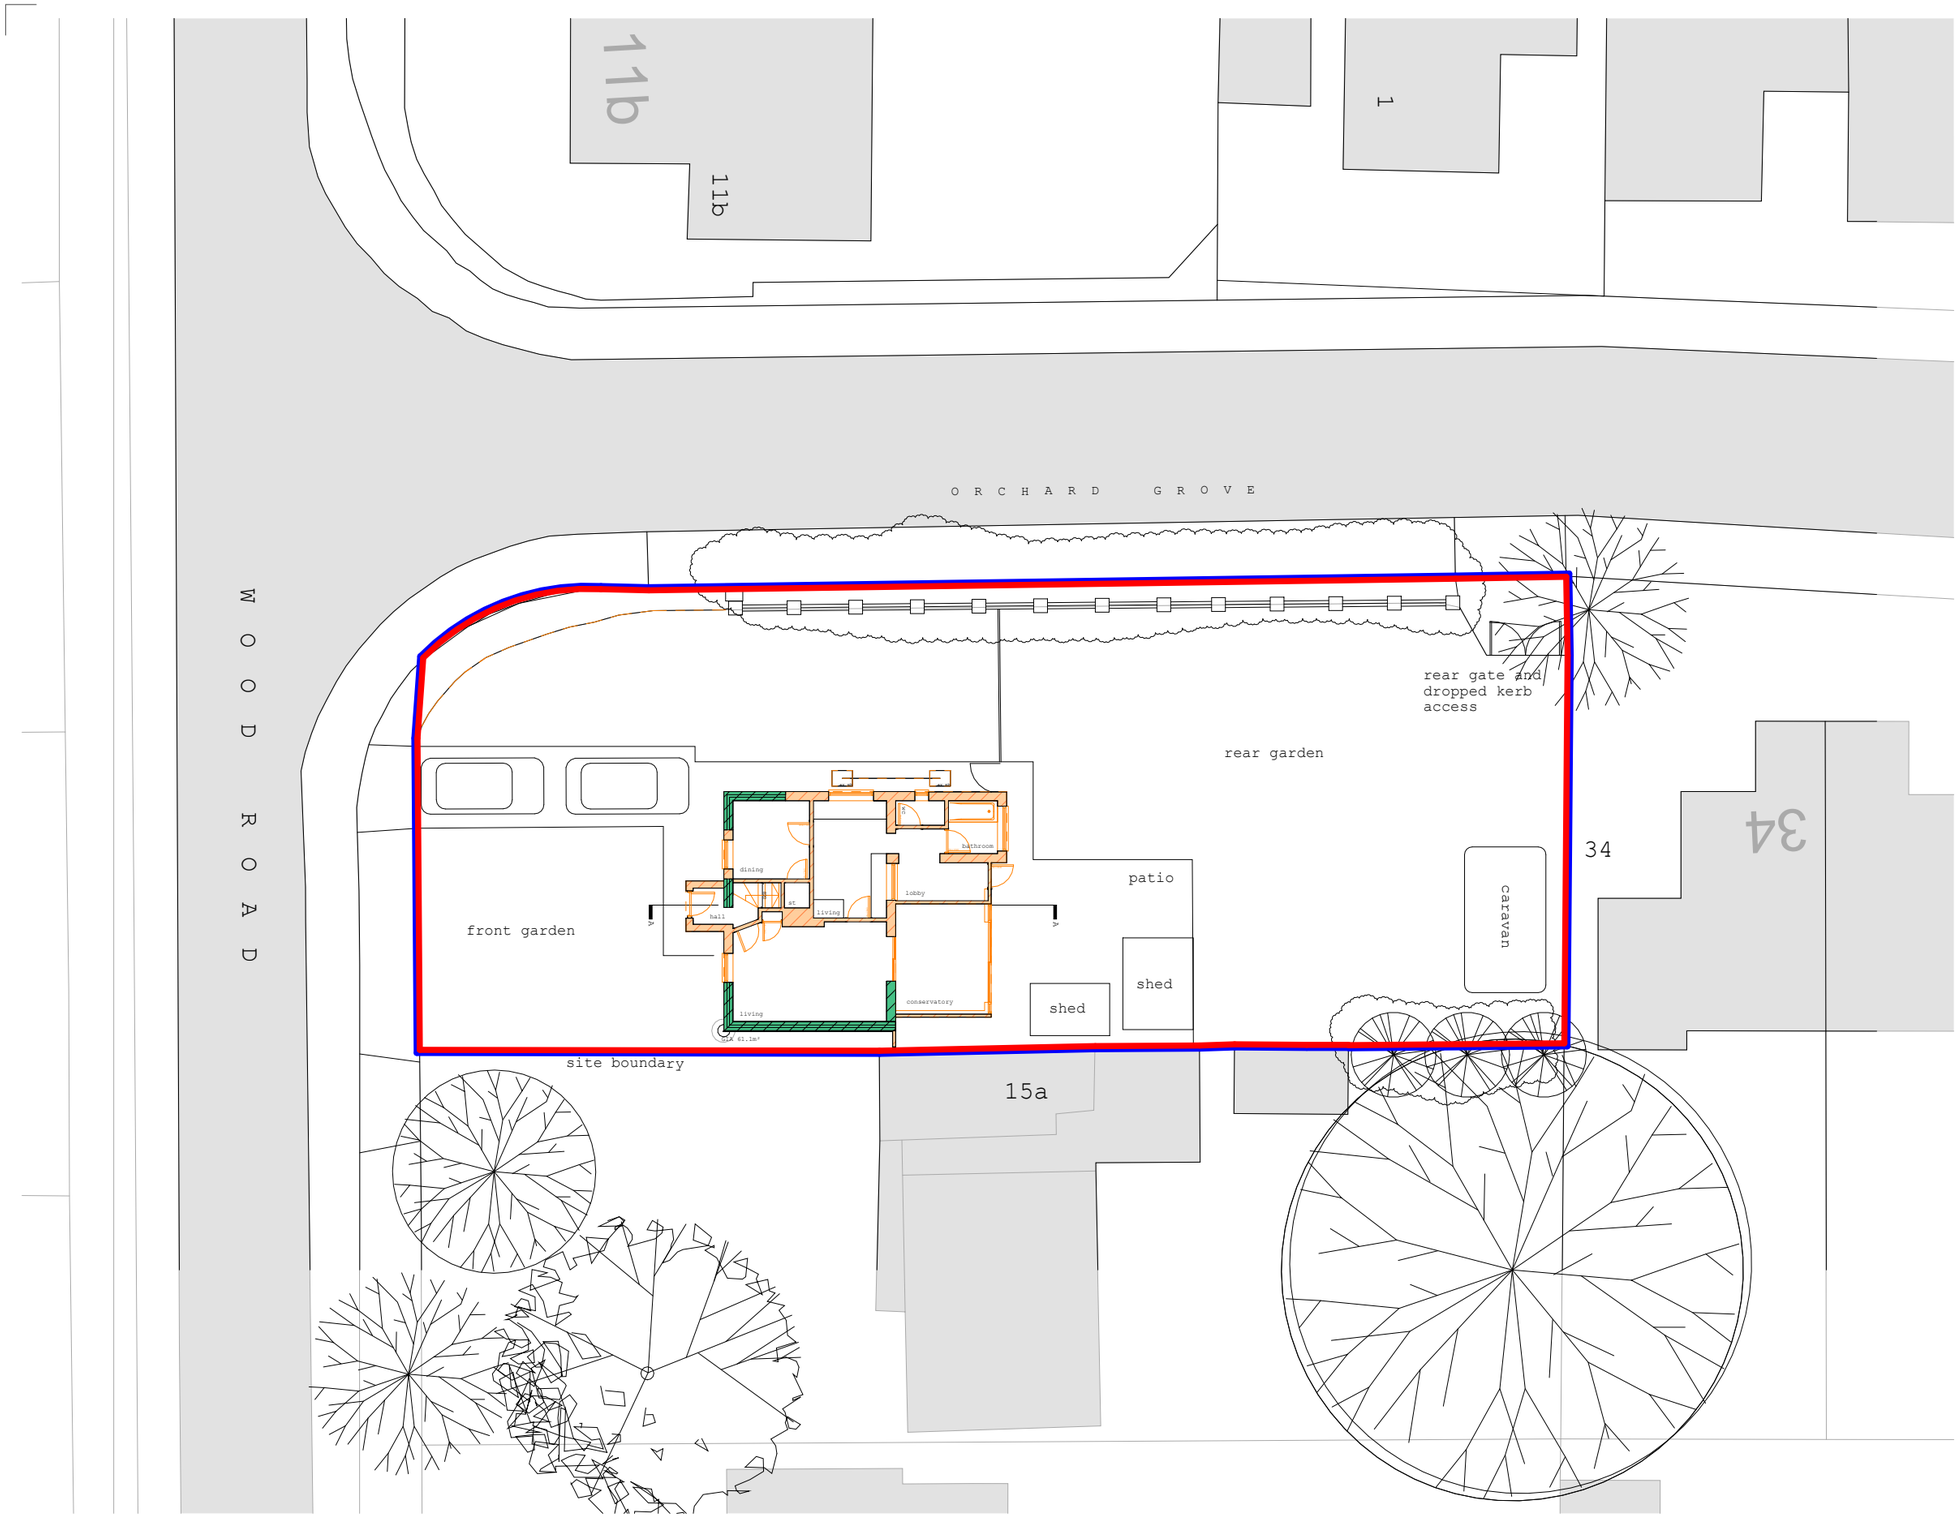

LEGEND

- Application Boundary
- Ownership Boundary
- Existing (Retained)
- Demolished

1 Existing Block Plan

1 : 200

4m 8m 12m 16m 20m 1:200

REVISION	DATE	DESCRIPTION
P1	19.03.25	Issue for co-ordination
P2	23.04.25	issue for co-ordination
P3	21.05.25	updates to drawings
P4	15.08.25	updates for planning

Collaborating with:
Simon Knight

Job: 915
Drawing: 02-01
Revision: P4

Project:
15 Woods Road
Reading, RG4 6NA

Drawing:
Existing Block Plan

Date: 04.25
Status: REVIEW
Drawn By: DF
Checked By: EM

Colony Architects Ltd.
The Wine Store, Brewery Court,Theale, Reading, RG7 5AJ
+44 (0)118 380 0328
hello@colonyarchitects.com
colonyarchitects.com