**LEGEND**

- Application Boundary
- Ownership Boundary
- Existing (Retained)
- Demolished

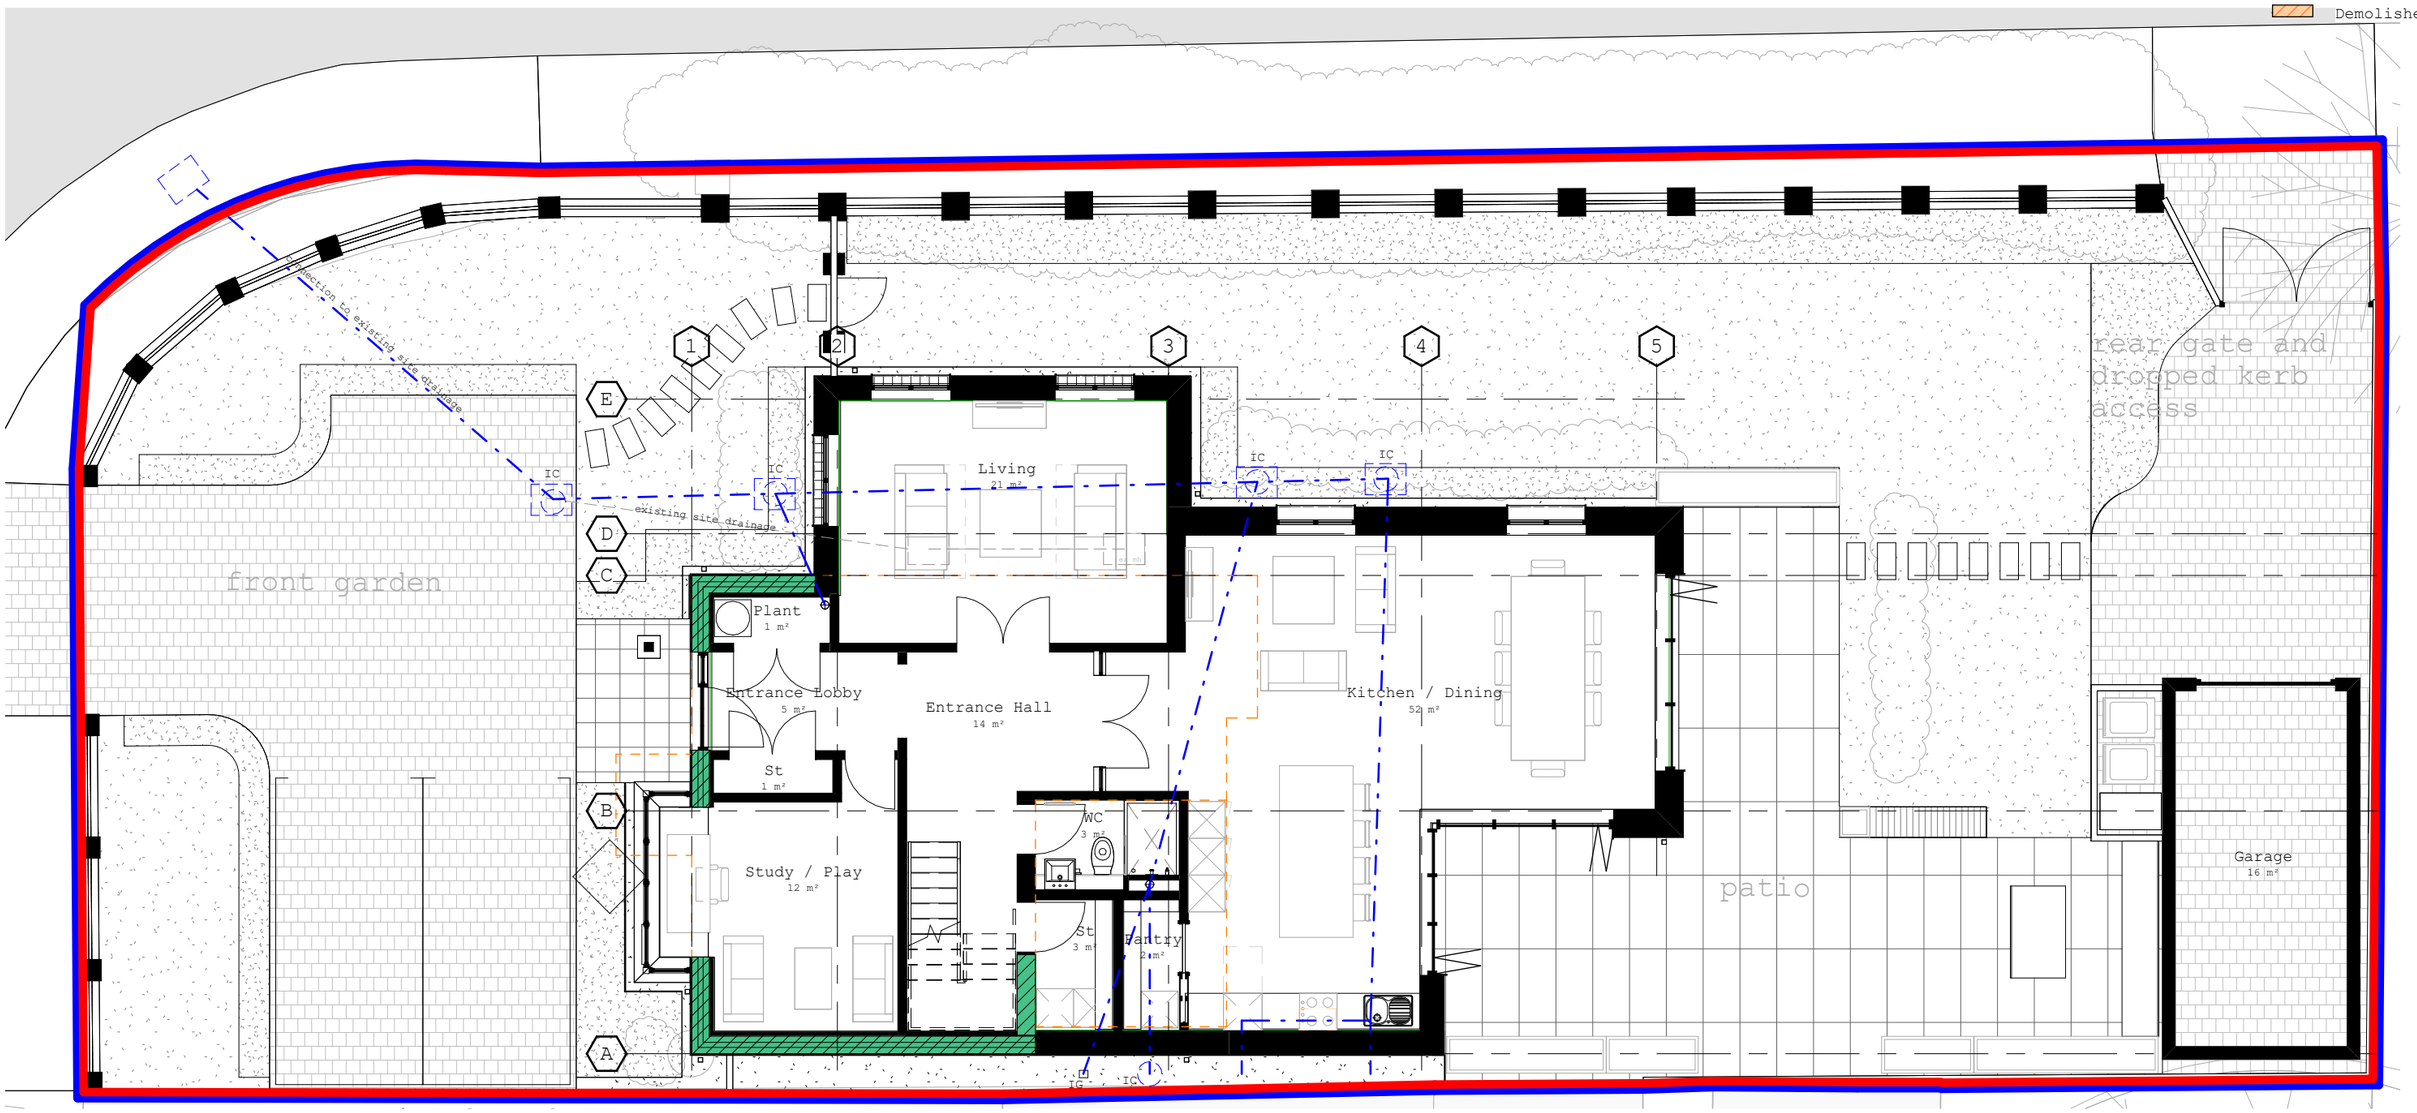


| REVISION | DATE | DESCRIPTION |
|---|---|---|
| P1 | 19.03.25 | Issue for co-ordination |
| P2 | 23.04.25 | issue for co-ordination |
| P3 | 21.05.25 | updates to drawings |
| P4 | 15.08.25 | updates for planning |

Collaborating with:
**Simon Knight**

Job: **915** Drawing: **03-10** Revision: **P4**

Project:
**15 Woods Road**
**Reading, RG4 6NA**

Drawing:
**GA Ground Floor Plan**

Date: **04.25** Status: **REVIEW**

Drawn By: **DF** Checked By: **EM**

colony

RIBA Chartered Practice


**Colony Architects Ltd.**
The Wine Store, Brewery Court,Theale, Reading, RG7 5AJ
+44 (0)118 380 0328
hello@colonyarchitects.com
colonyarchitects.com


N

# 1 Ground Floor Plan

1 : 100

2m 4m 6m 8m 10m 1:100