


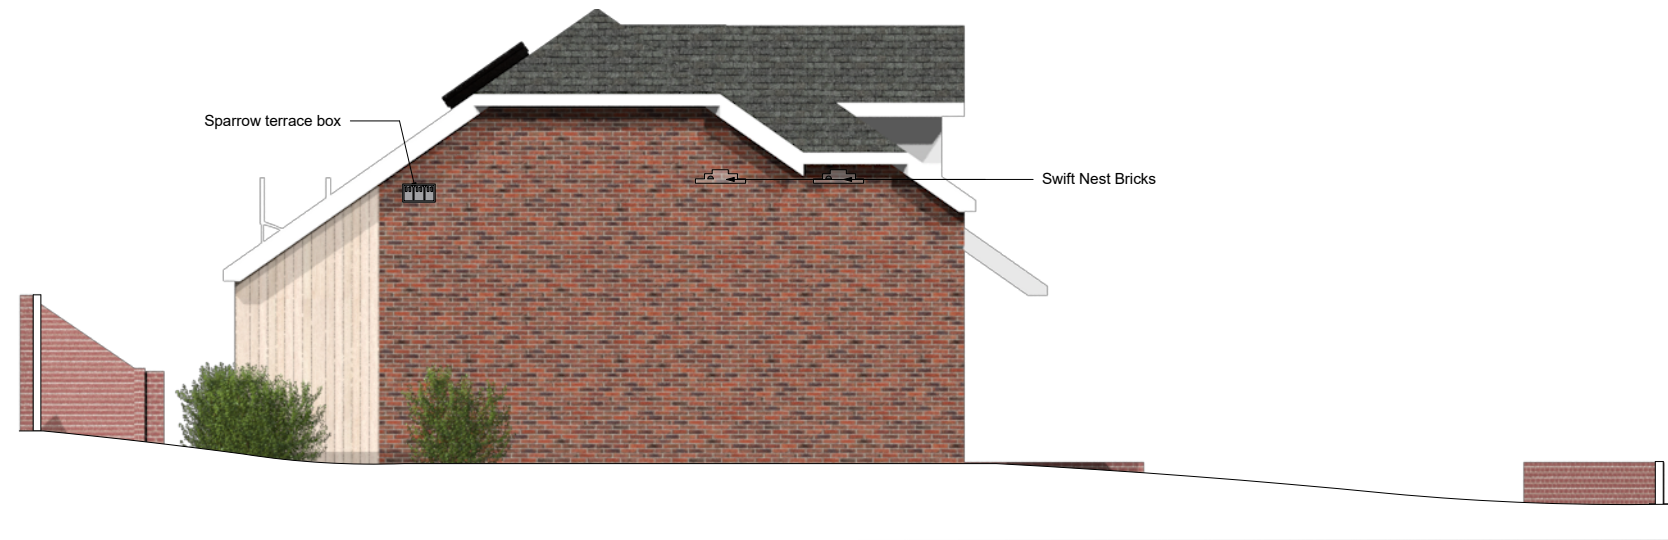

1 Left hand side elevation
Scale: 1:100



2 Right hand side elevation
Scale: 1:100



Gareth Bertram Limited
Trident House, Trident Business Park
Basil Hill Road, Didcot
OX11 7HJ

Design by:
Gabriele Gibellini Architect
gabriele@jcpi.co.uk

Project: Development of detached house
Address: 104 Berkeley Avenue - Reading
RG1 6HY
Date: 05/03/2024

Drawings Number: **009**
Title: Proposed Elevations
Scale: @ ISO A3
Status:

Rev: A 05/07/2024 Proposed new house position amended
B 26/08/2025 Bird/bat box added