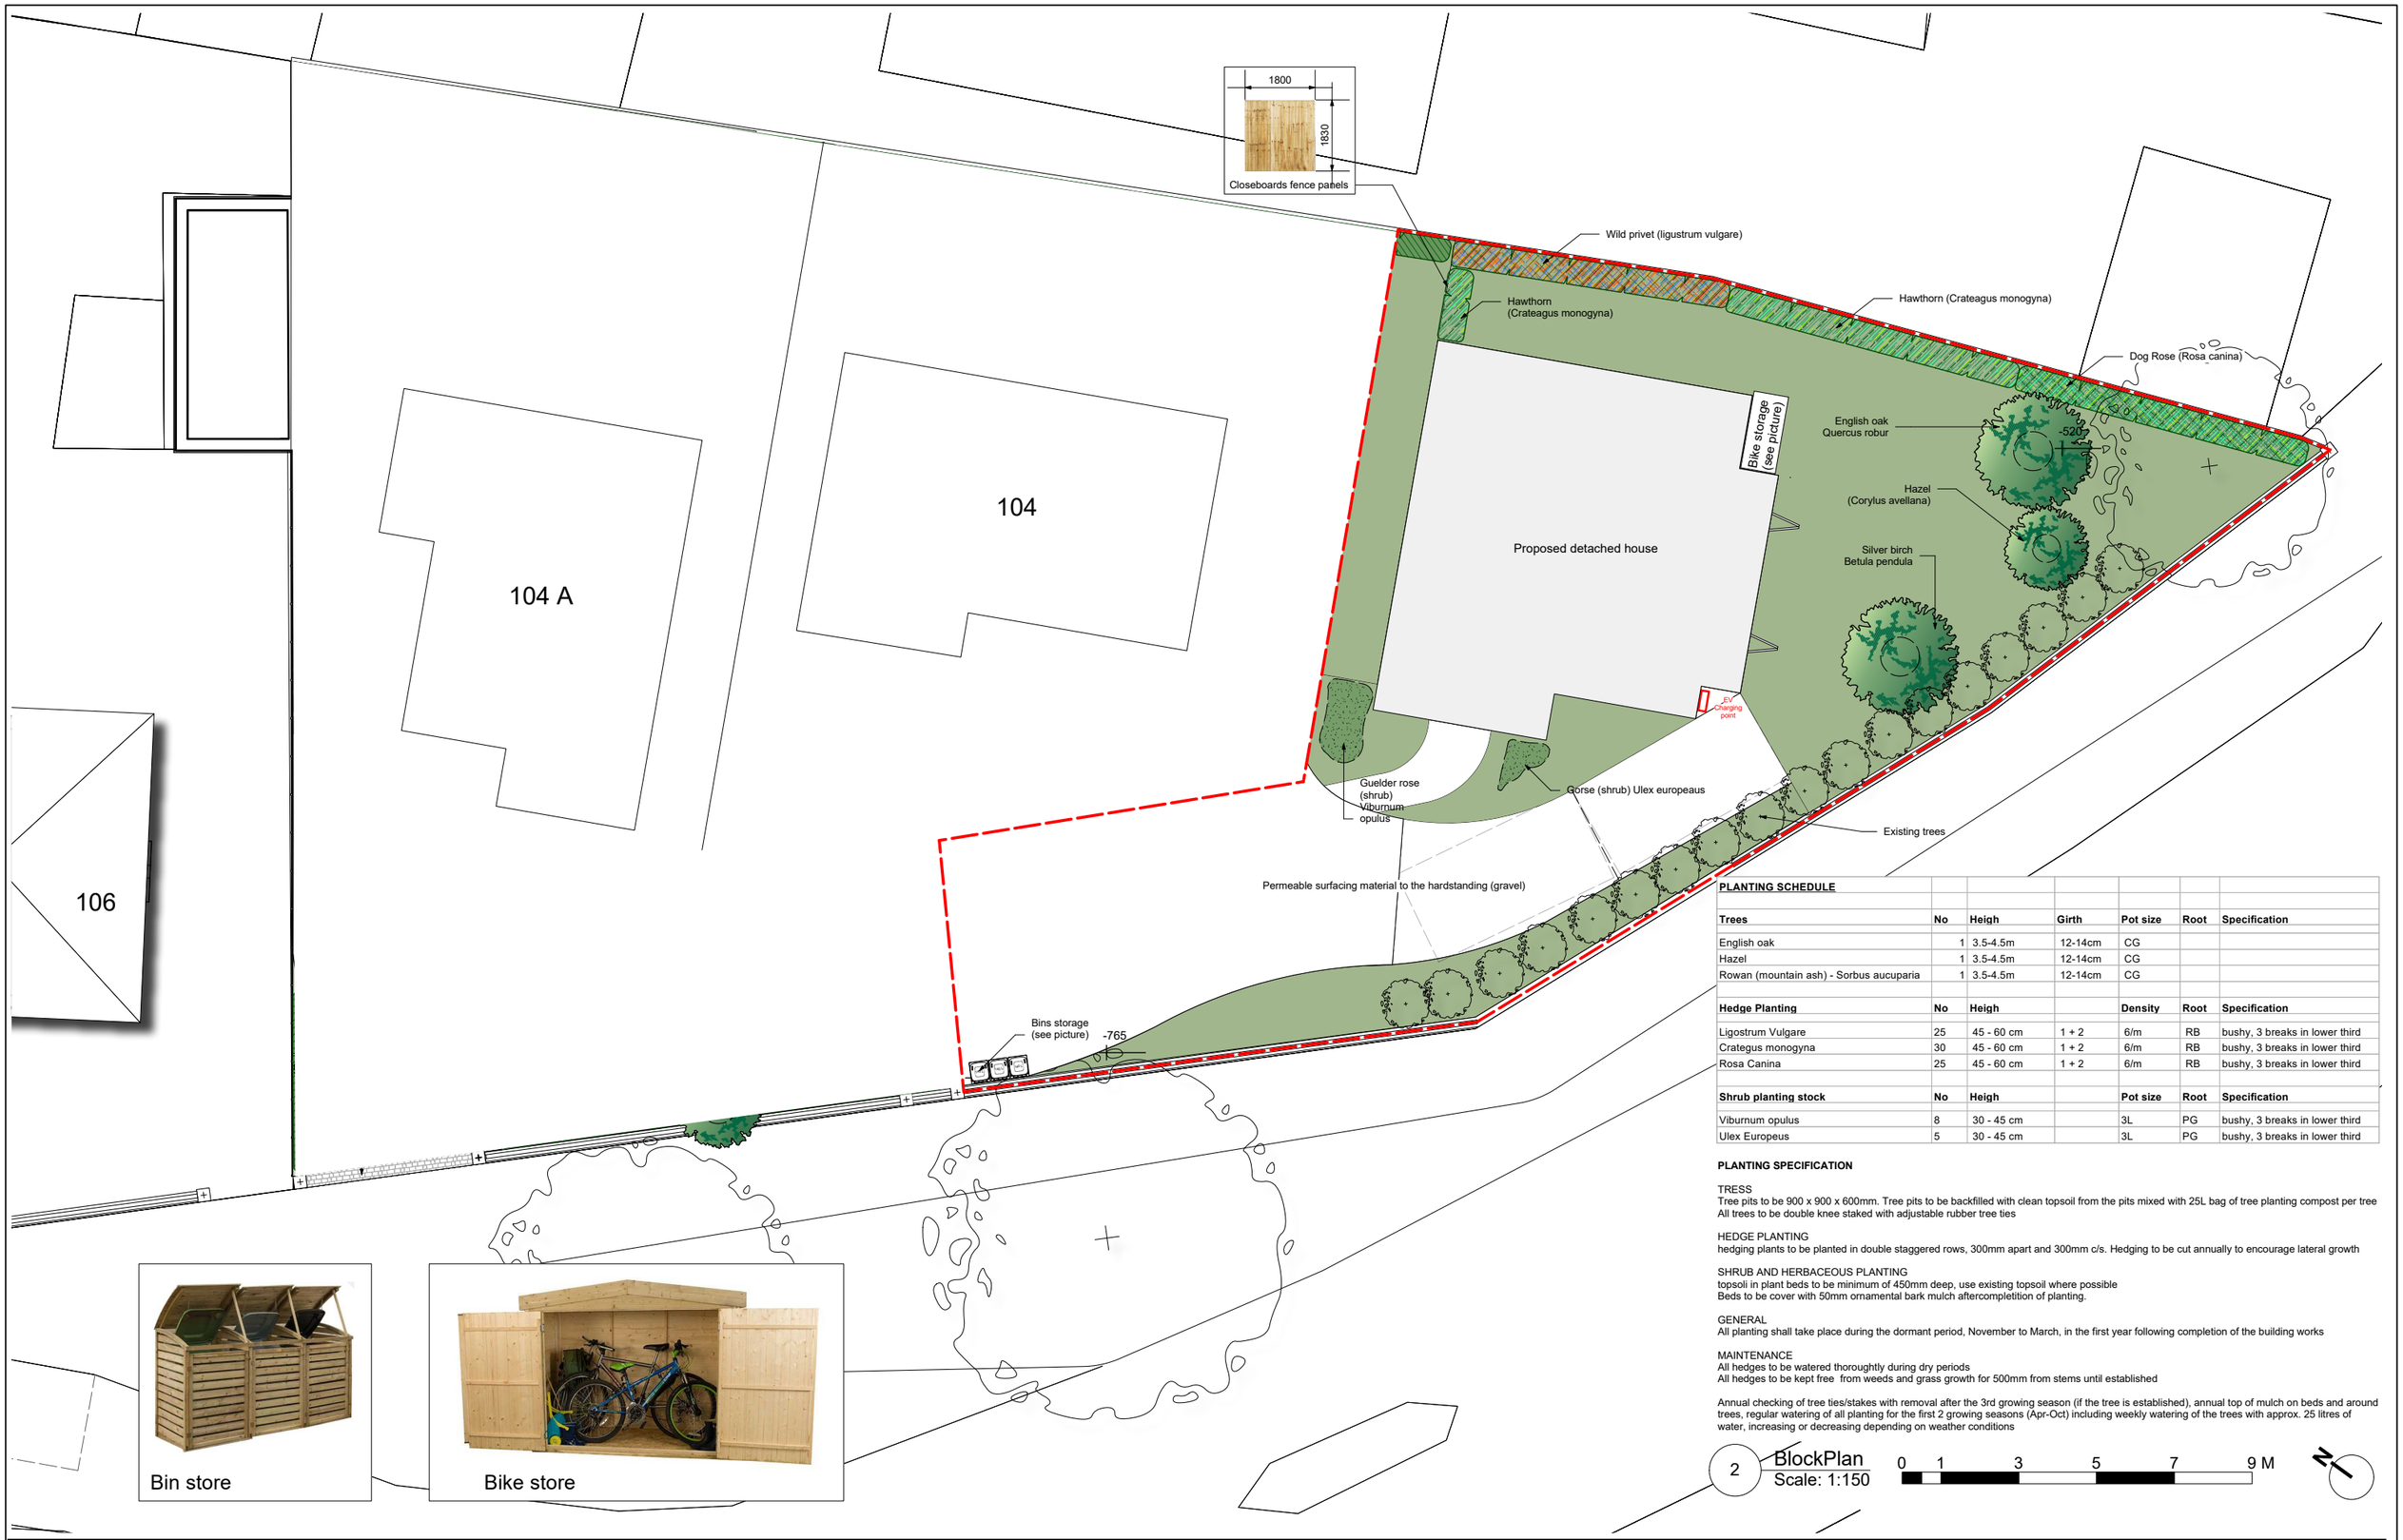

PLANTING SCHEDULE						
Trees	**No**	**Heigh**	**Girth**	**Pot size**	**Root**	**Specification**
English oak	1	3.5-4.5m	12-14cm	CG		
Hazel	1	3.5-4.5m	12-14cm	CG		
Rowan (mountain ash) - Sorbus aucuparia	1	3.5-4.5m	12-14cm	CG		
Hedge Planting	**No**	**Heigh**		**Density**	**Root**	**Specification**
Ligostrum Vulgare	25	45 - 60 cm	1 + 2	6/m	RB	bushy, 3 breaks in lower third
Crategus monogyna	30	45 - 60 cm	1 + 2	6/m	RB	bushy, 3 breaks in lower third
Rosa Canina	25	45 - 60 cm	1 + 2	6/m	RB	bushy, 3 breaks in lower third
Shrub planting stock	**No**	**Heigh**		**Pot size**	**Root**	**Specification**
Viburnum opulus	8	30 - 45 cm		3L	PG	bushy, 3 breaks in lower third
Ulex Europeus	5	30 - 45 cm		3L	PG	bushy, 3 breaks in lower third

PLANTING SPECIFICATION

TRESS
Tree pits to be 900 x 900 x 600mm. Tree pits to be backfilled with clean topsoil from the pits mixed with 25L bag of tree planting compost per tree
All trees to be double knee staked with adjustable rubber tree ties

HEDGE PLANTING
hedging plants to be planted in double staggered rows, 300mm apart and 300mm c/s. Hedging to be cut annually to encourage lateral growth

SHRUB AND HERBACEOUS PLANTING
topsoli in plant beds to be minimum of 450mm deep, use existing topsoil where possible
Beds to be cover with 50mm ornamental bark mulch aftercompletition of planting.

GENERAL
All planting shall take place during the dormant period, November to March, in the first year following completion of the building works

MAINTENANCE
All hedges to be watered thoroughly during dry periods
All hedges to be kept free from weeds and grass growth for 500mm from stems until established

Annual checking of tree ties/stakes with removal after the 3rd growing season (if the tree is established), annual top of mulch on beds and around trees, regular watering of all planting for the first 2 growing seasons (Apr-Oct) including weekly watering of the trees with approx. 25 litres of water, increasing or decreasing depending on weather conditions

2 BlockPlan
Scale: 1:150

0 1 3 5 7 9 M

Gareth Bertram Limited
Trident House, Trident Business Park
Basil Hill Road, Didcot
OX11 7HJ

Design by:
Gabriele Gibellini Architect
gabriele@jcpi.co.uk

Project: Development of detached house
Address: 104 Berkeley Avenue - Reading RG1 6HY
Date: 26/08/2025

Drawings Number: 021
Title: Proposed landscape
Scale: @ ISO A3
Status:
Rev:

104 B - Berkeley Ave v2025.vwx