

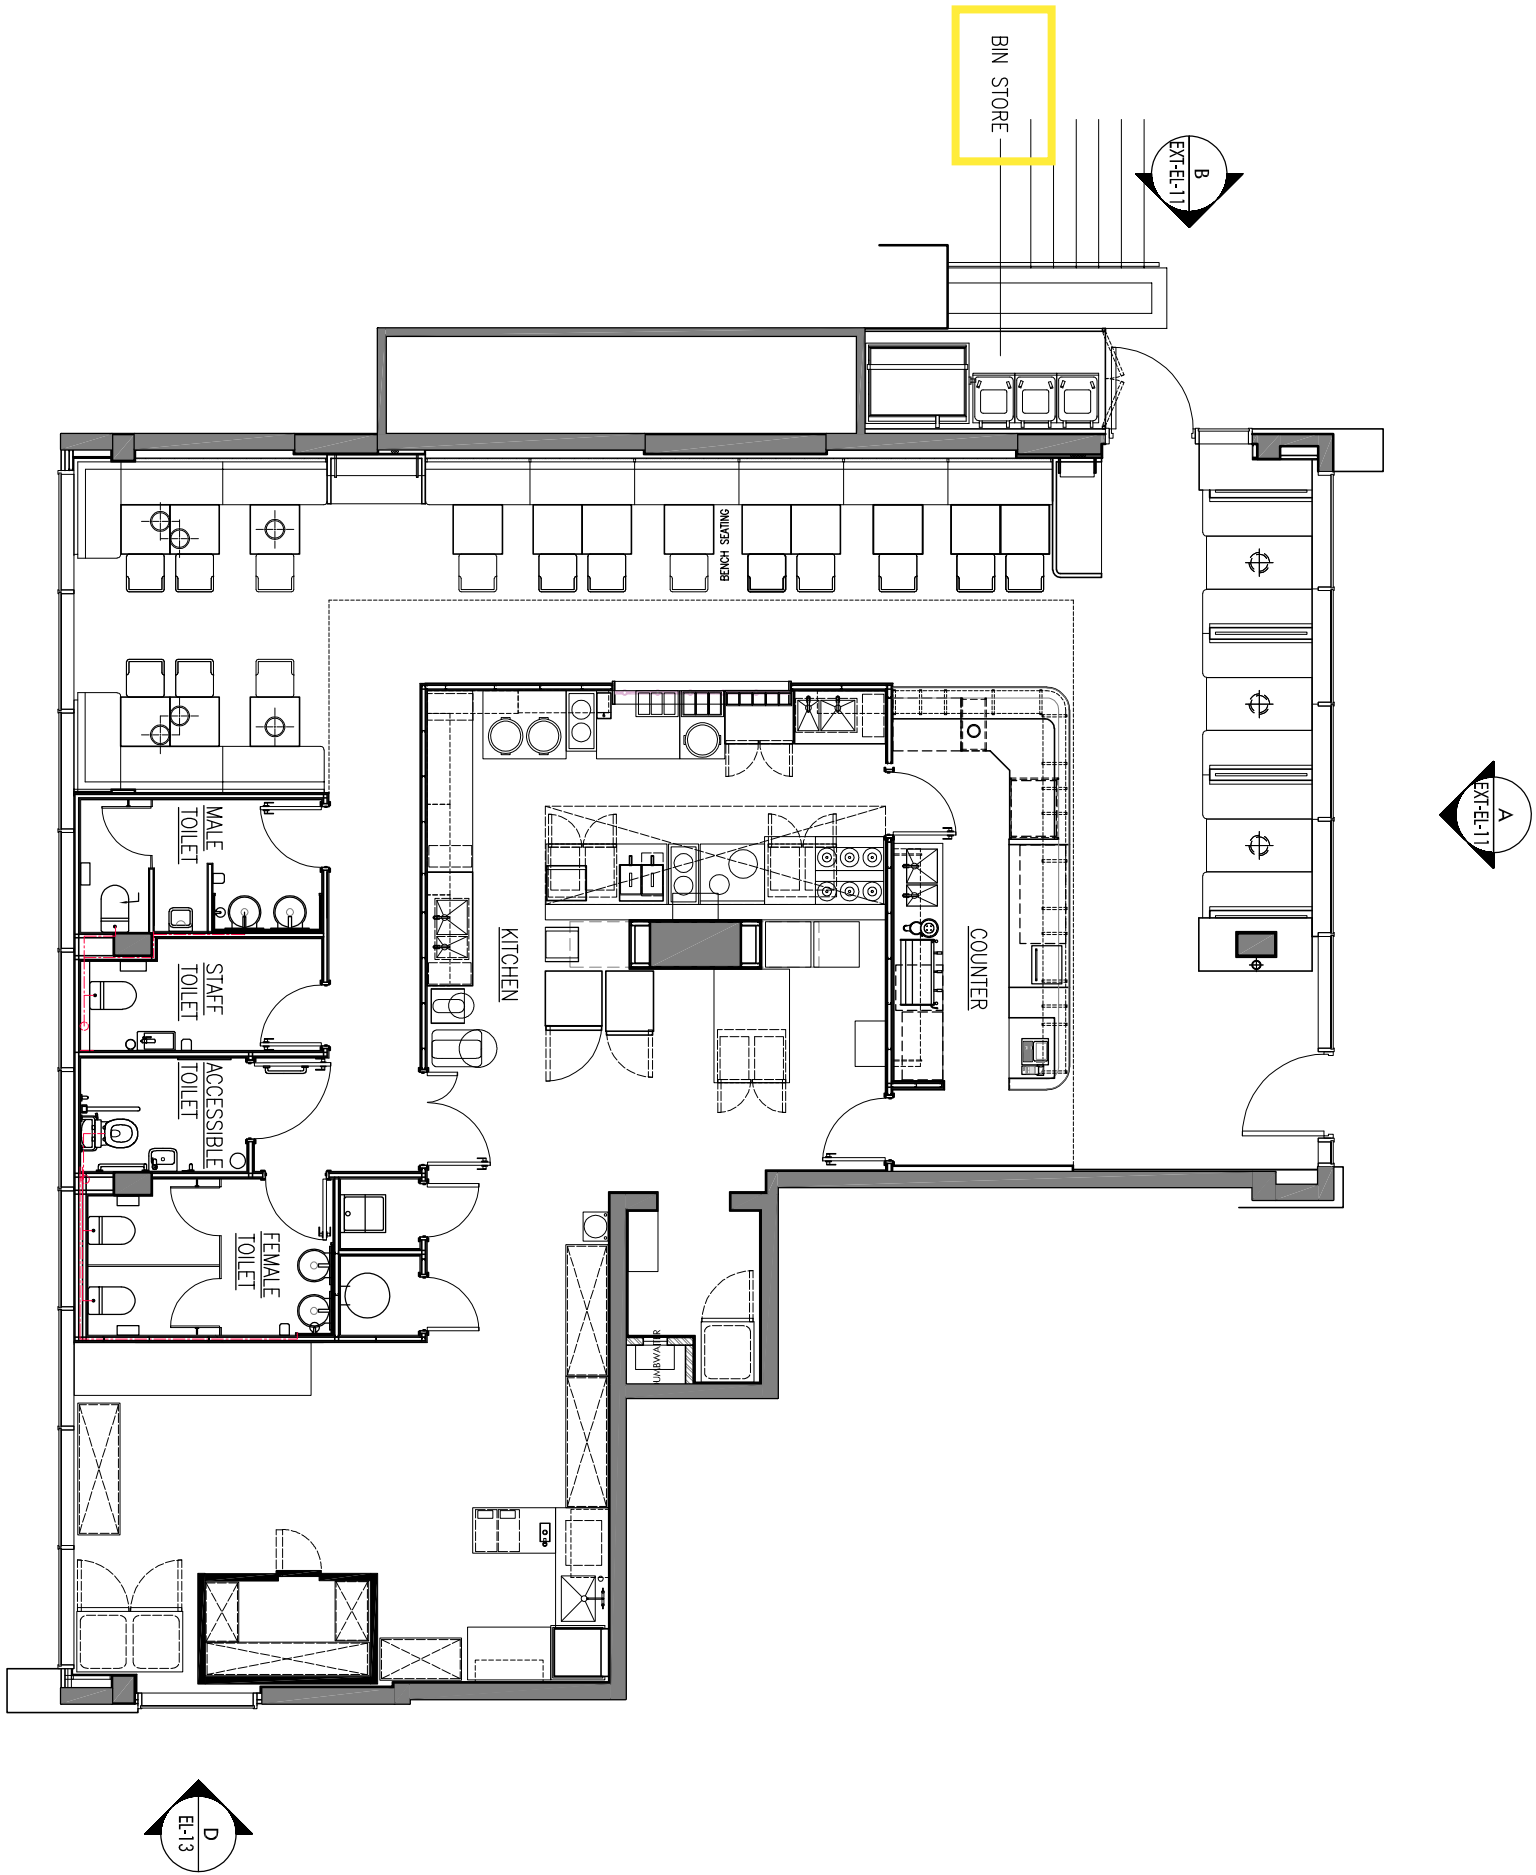
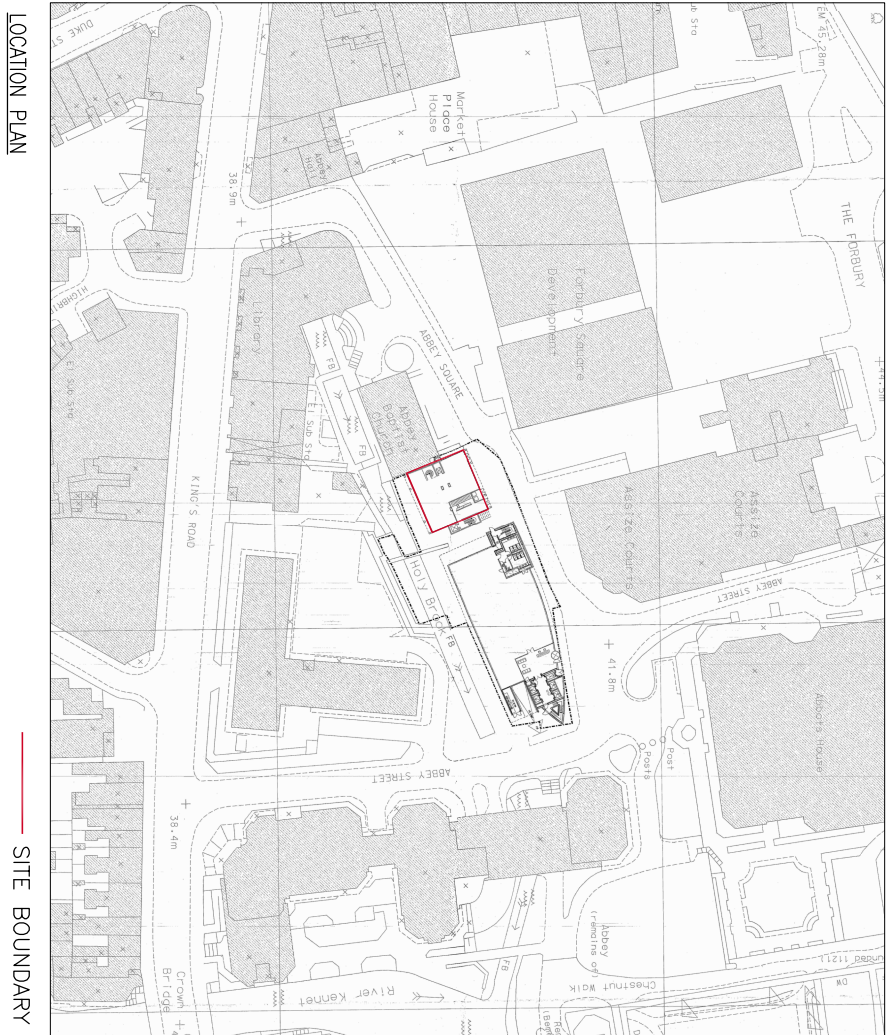


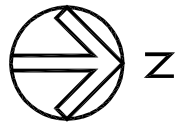


1 PROPOSED GROUND FLOOR LAYOUT PLAN
1:100

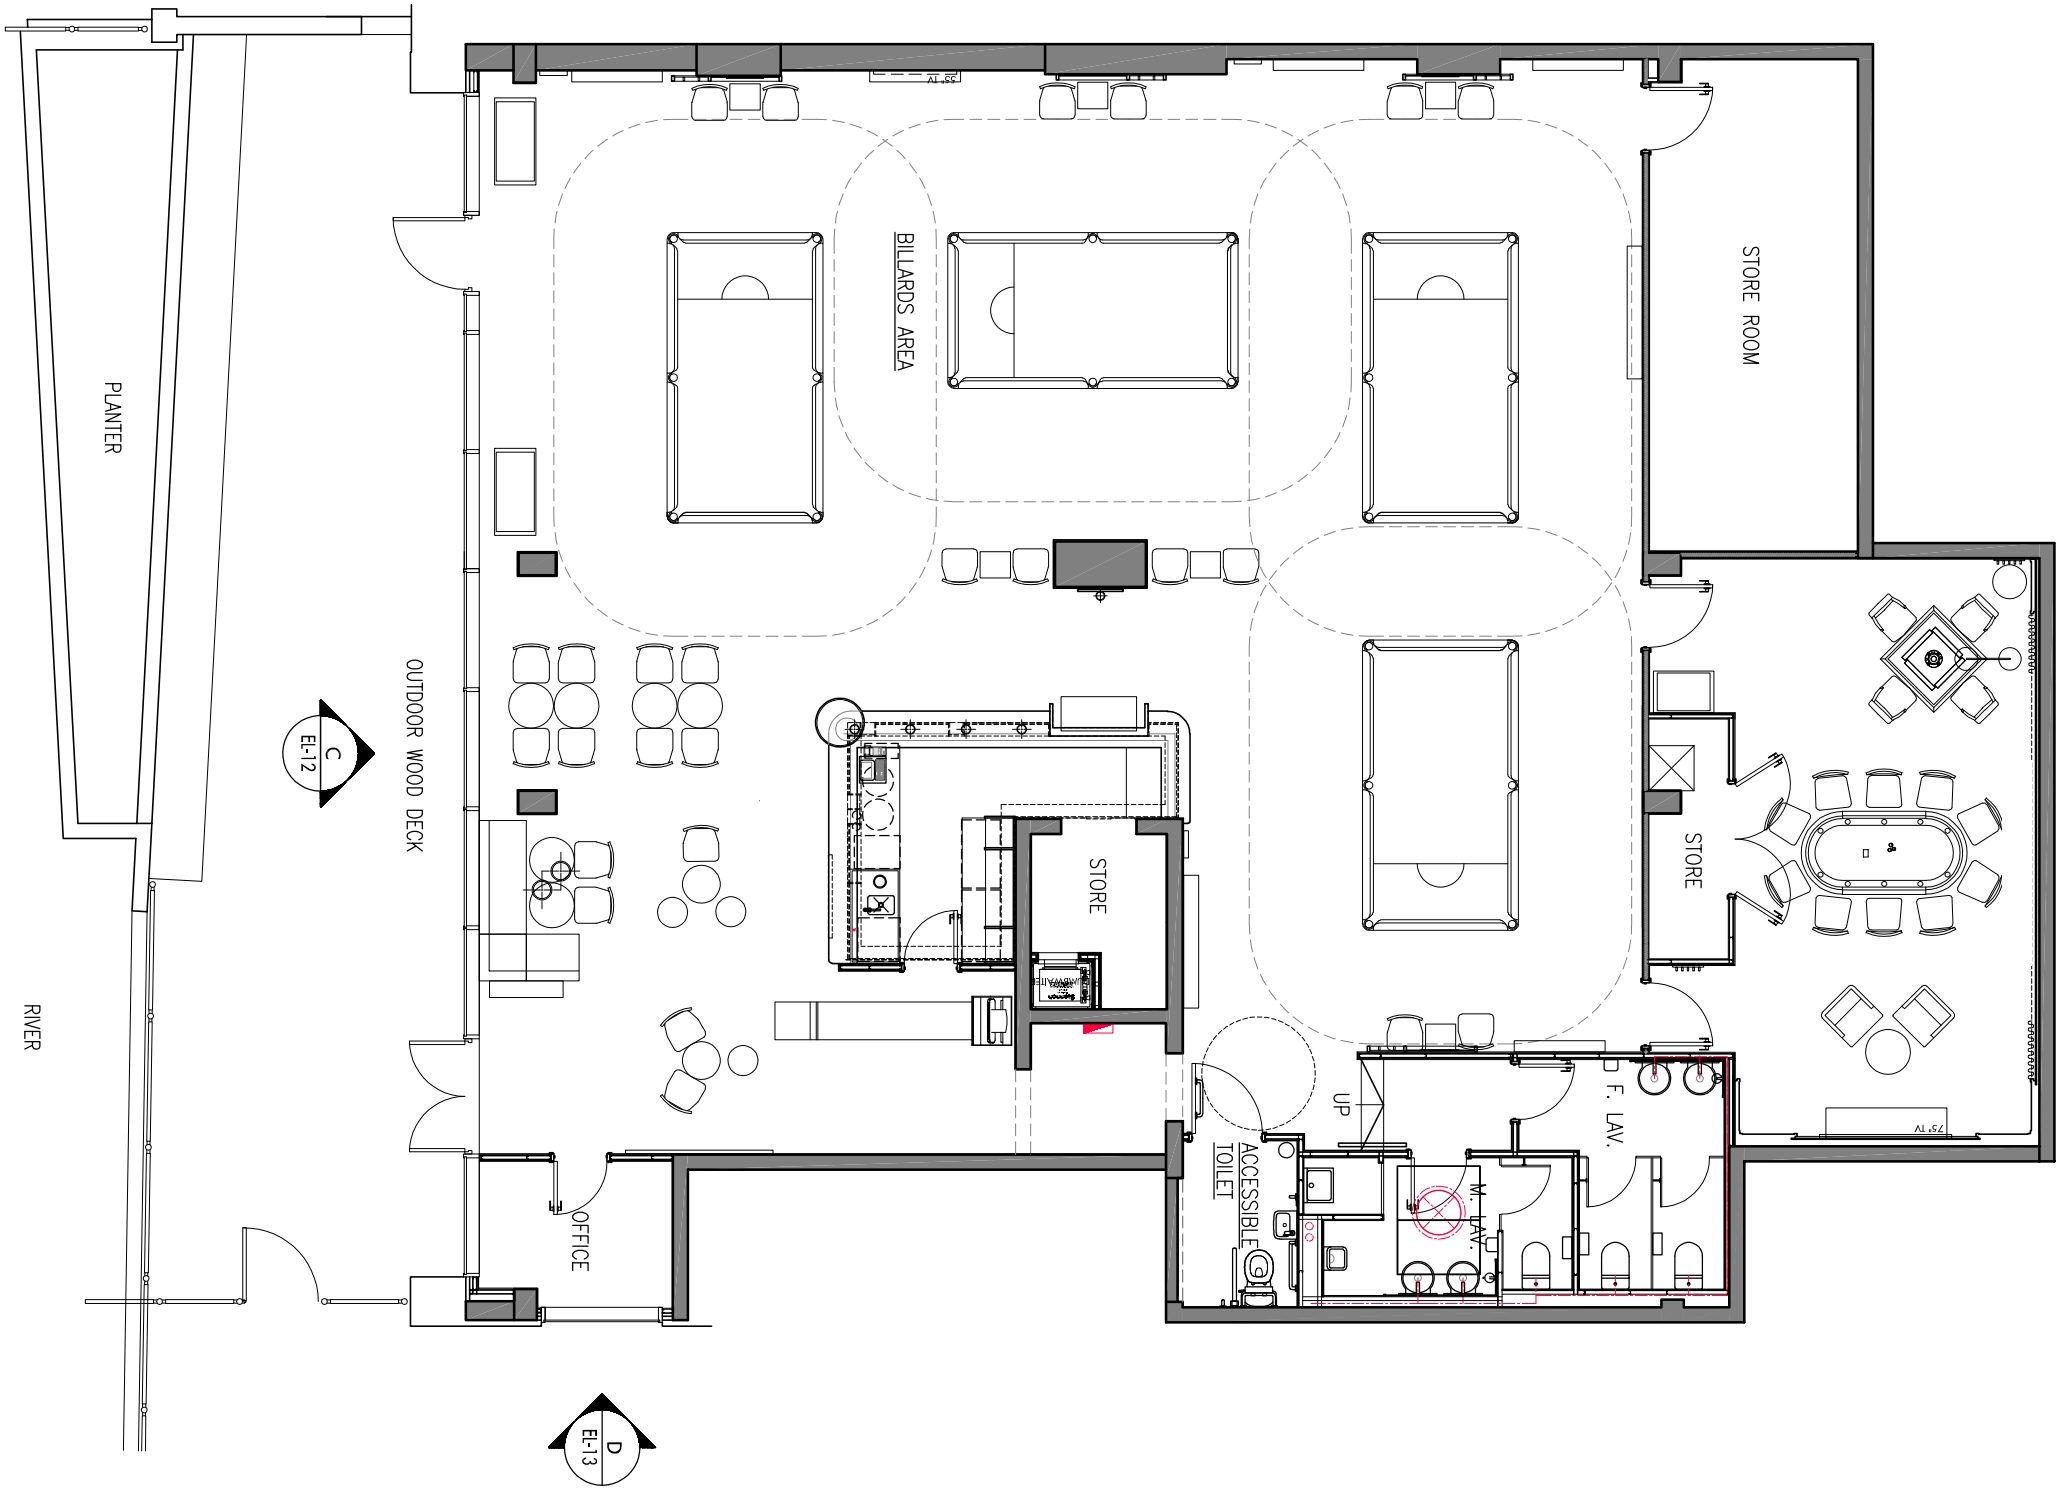

2 PROPOSED LOWER GROUND FLOOR LAYOUT PLAN
1:100

0 1 2 3 4 5 M
1:100 @ A1

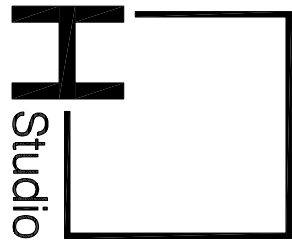

H SQUARE STUDIO LIMITED

PLANNING SUBMISSION

Revision/Submission
No. Date Description

- This drawing and the contents herein are the copyright of H Square Studio Limited.
- No part of this drawing and the design contained herein may be reproduced without the prior written consent of Designer.
- Do not take measurements directly from this drawing.
- Check and verify all dimensions on site.
- Read this drawing in conjunction with the specifications and all other documents forming part of the contract.
- Notify the Architect immediately of any discrepancy found herein.

Drawing Title
PROPOSED – GROUND AND
LOWER GROUND LAYOUT PLAN

Project
Lower Ground and Ground Floor,
St Lawrence House, Abbey Square,
Reading, RG1 3AG

Scale
1:100 (A1) Drawn
AF Project no.

Date
29.08.2025 Drawing No.
GA-02 Revision
