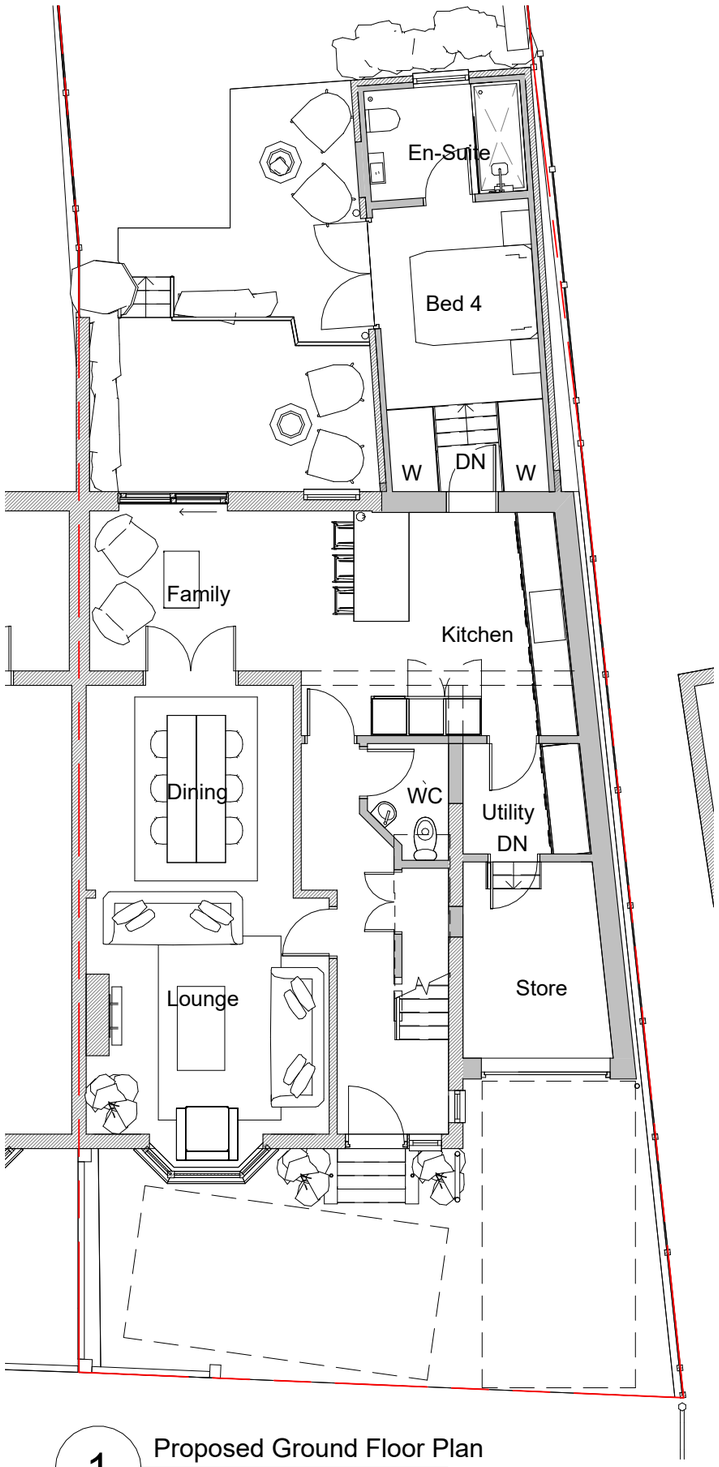

1 Proposed Ground Floor Plan

1 : 100

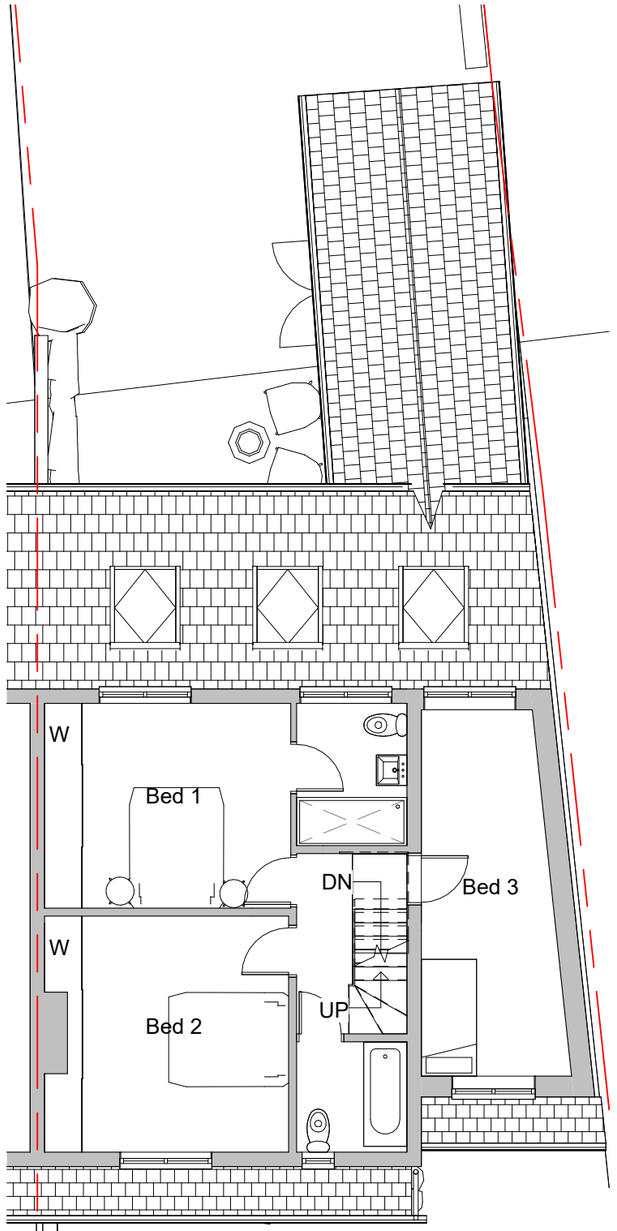

2 Proposed First Floor Plan

1 : 100

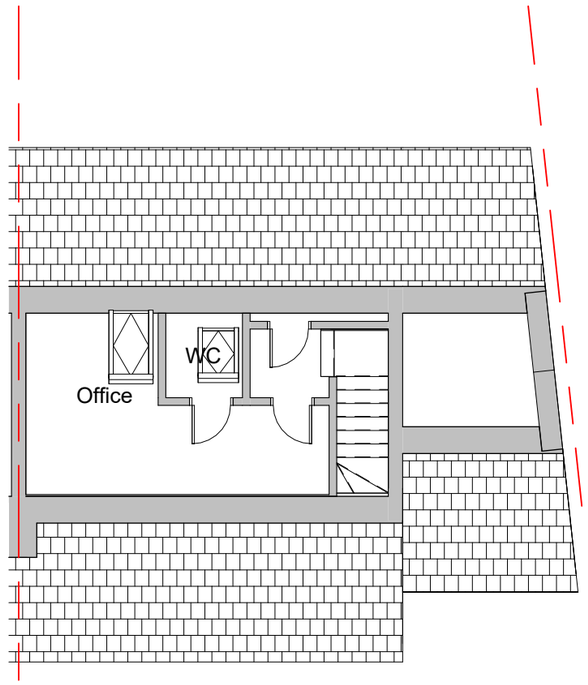

3 Proposed Second Floor

1 : 100

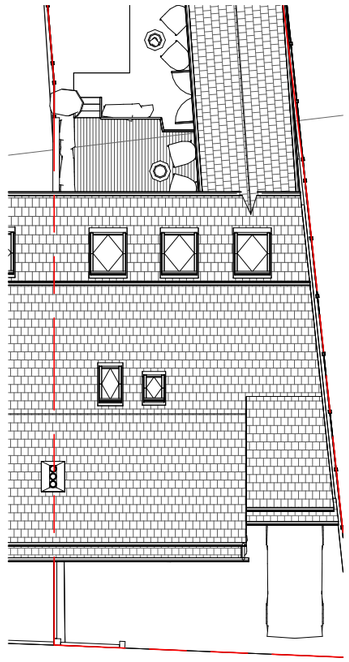

4 Proposed Roof Plan

1 : 200

0 4 8 12

GRAPHIC SCALE: 1:200

0 1 2 3 4 5 10

GRAPHIC SCALE: 1:100

REV.	DATE	AMENDMENT

TPEVANS ARCHITECTS

Project: 9 St Johns Road

Stage: PLANNING

Client: Robert & Catesby

Job: 2537 No.: 103 Rev:

Title: Proposed Plan

Scale@A3: As indicated Date: 03/09/25

Tel: 01732 495 395 Email: Info@TPEvans.co.uk Web: www.TPEvans.co.uk