

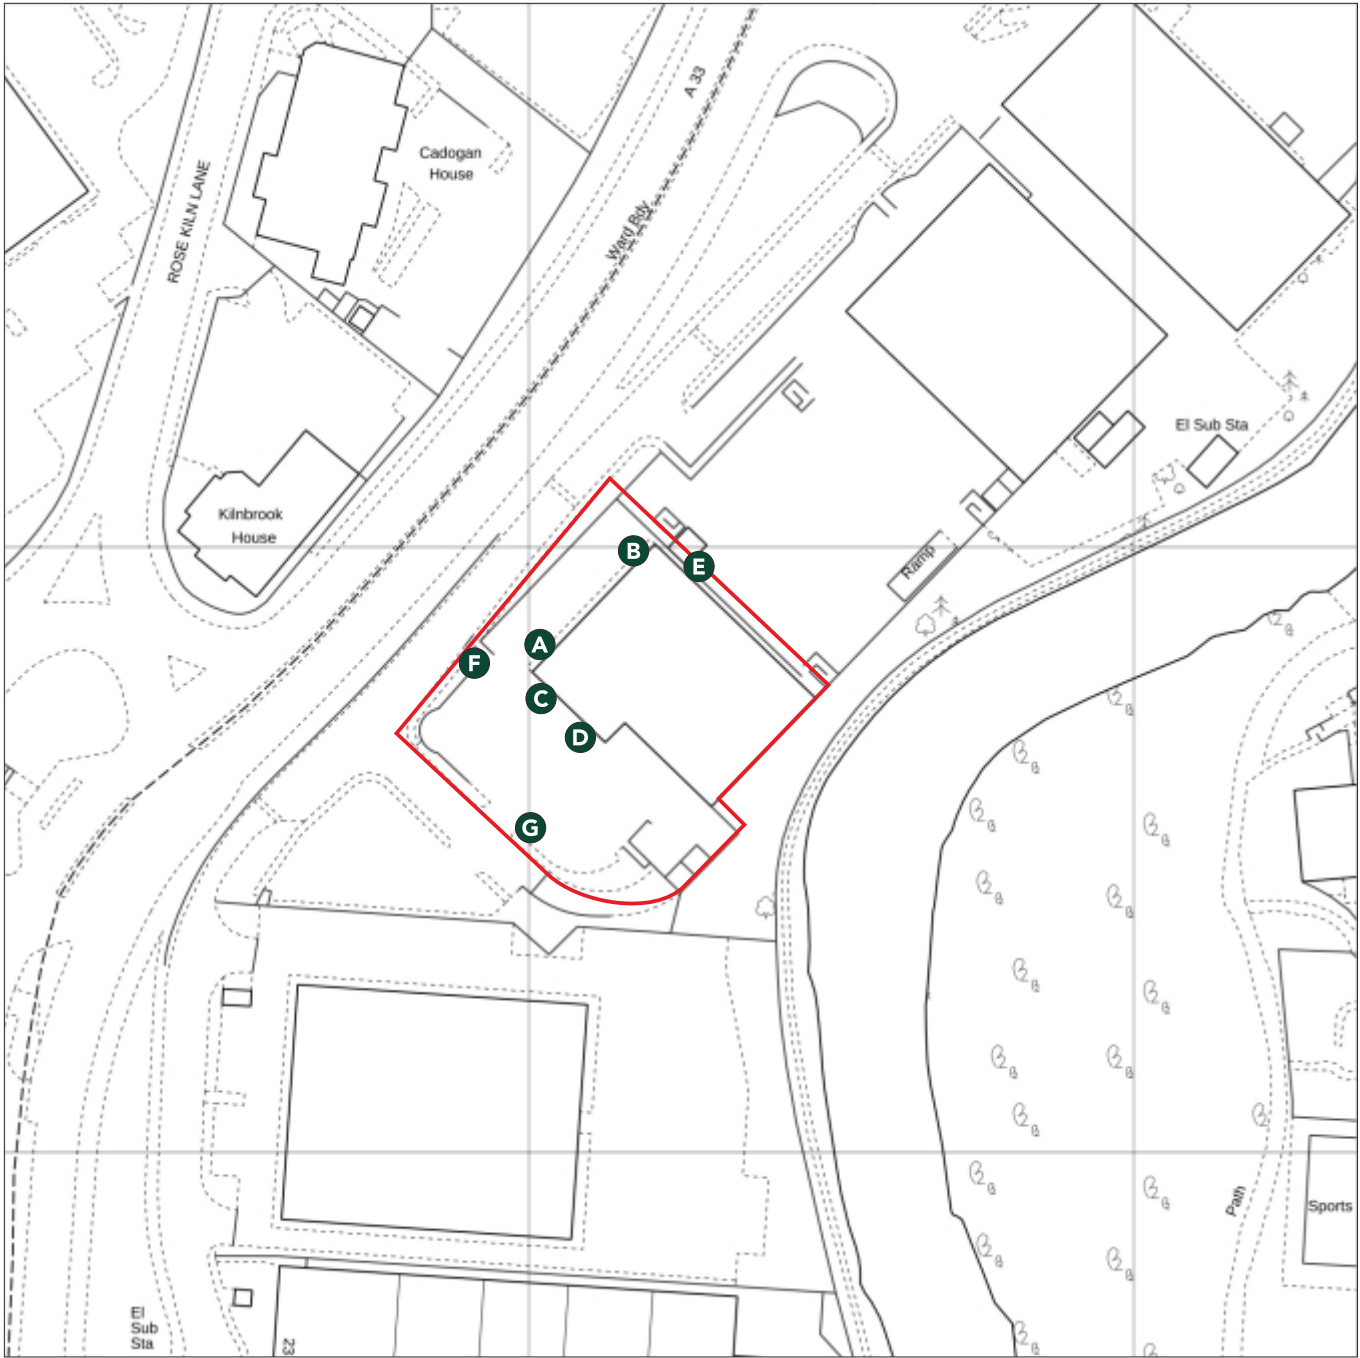
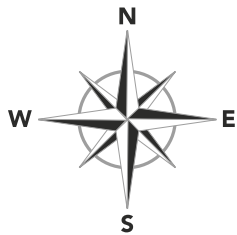


SITEPLAN

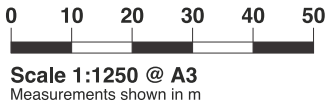


- A** Communication Wall (top section only)
- B** Fascia Panels
- C** Entrance Portal
- D** Brand Mark Panel
- E** Service Panel
- F** 4.5m Double-side Pylon
- G** Directional


EXISTING ELEVATION

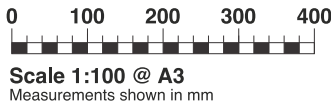


NORTH WEST
ELEVATION
(LOOKING SOUTH EAST)

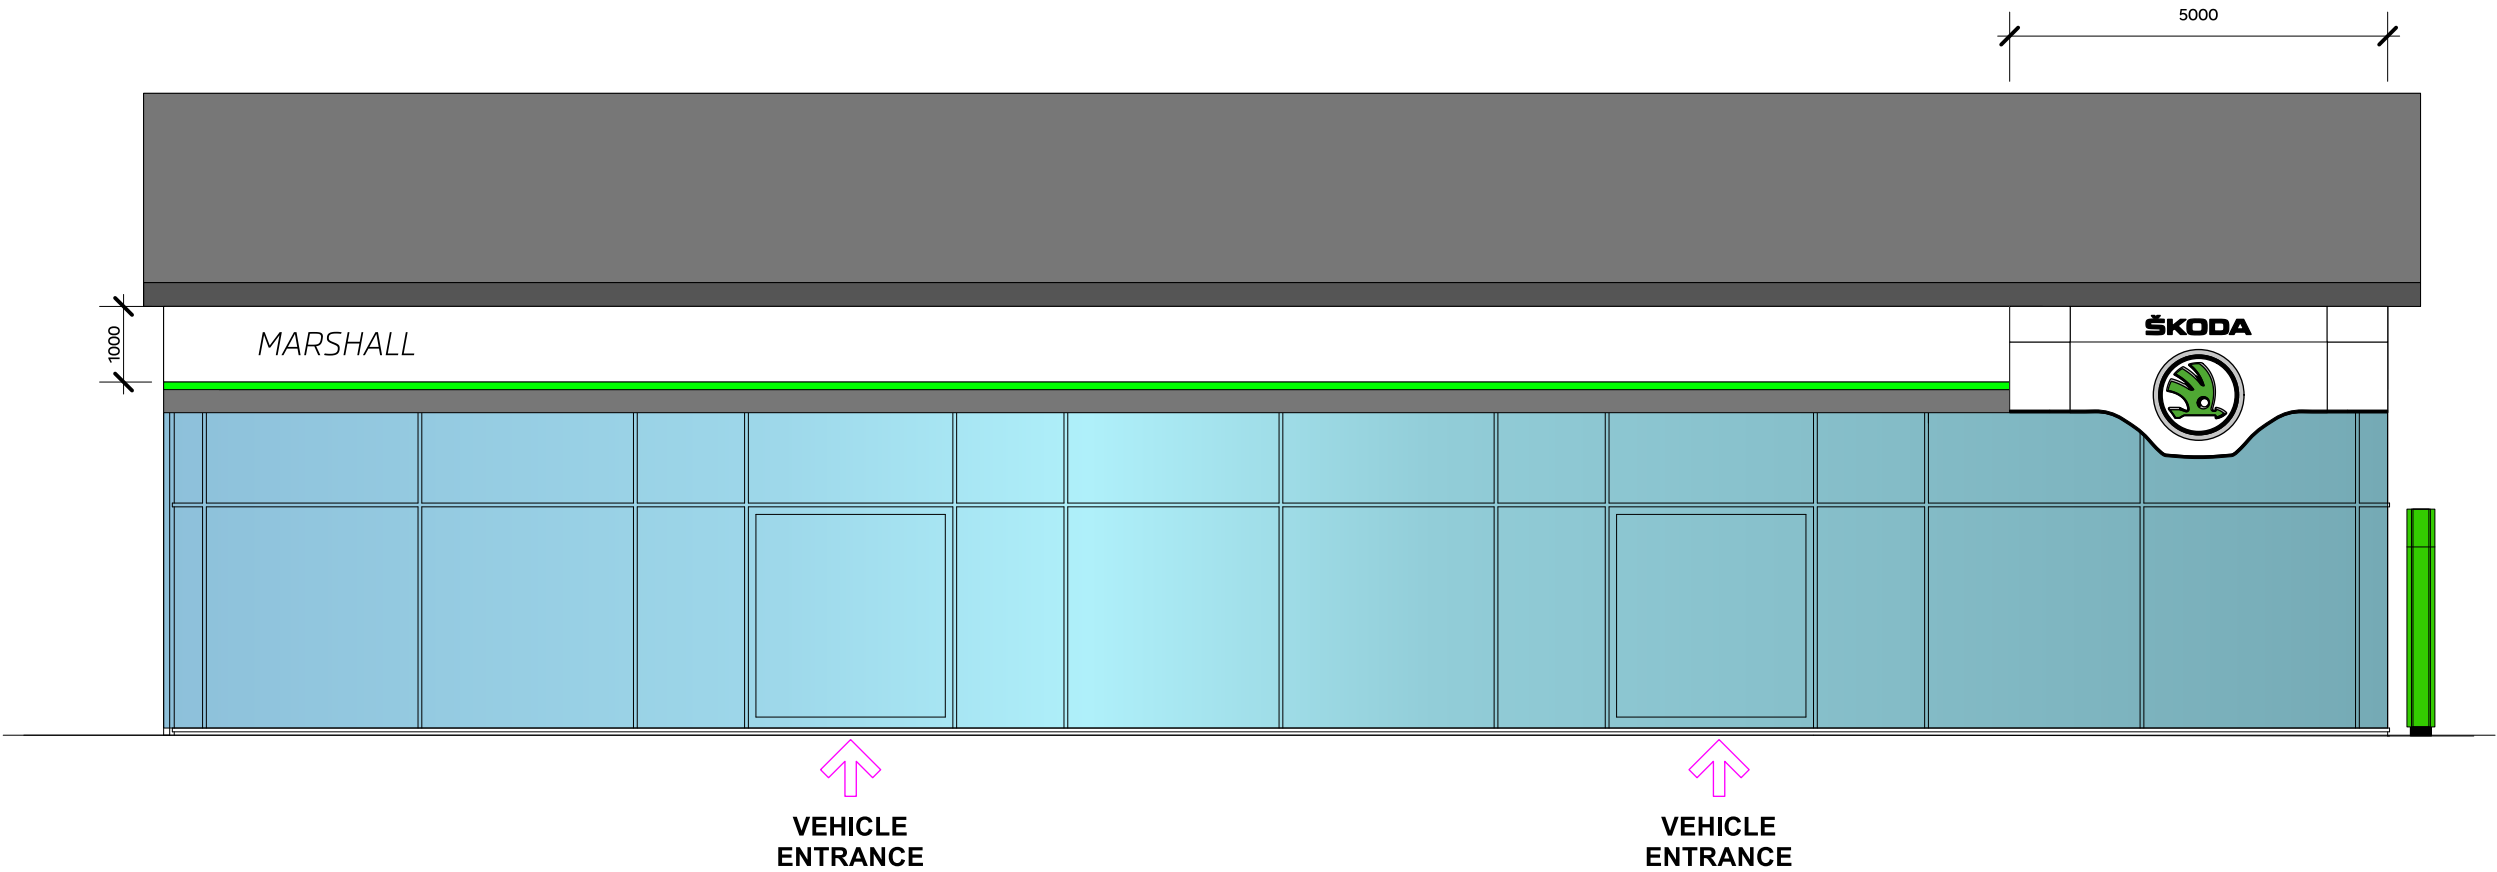

PROPOSED ELEVATION

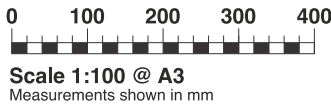

NORTH WEST
ELEVATION
(LOOKING SOUTH EAST)

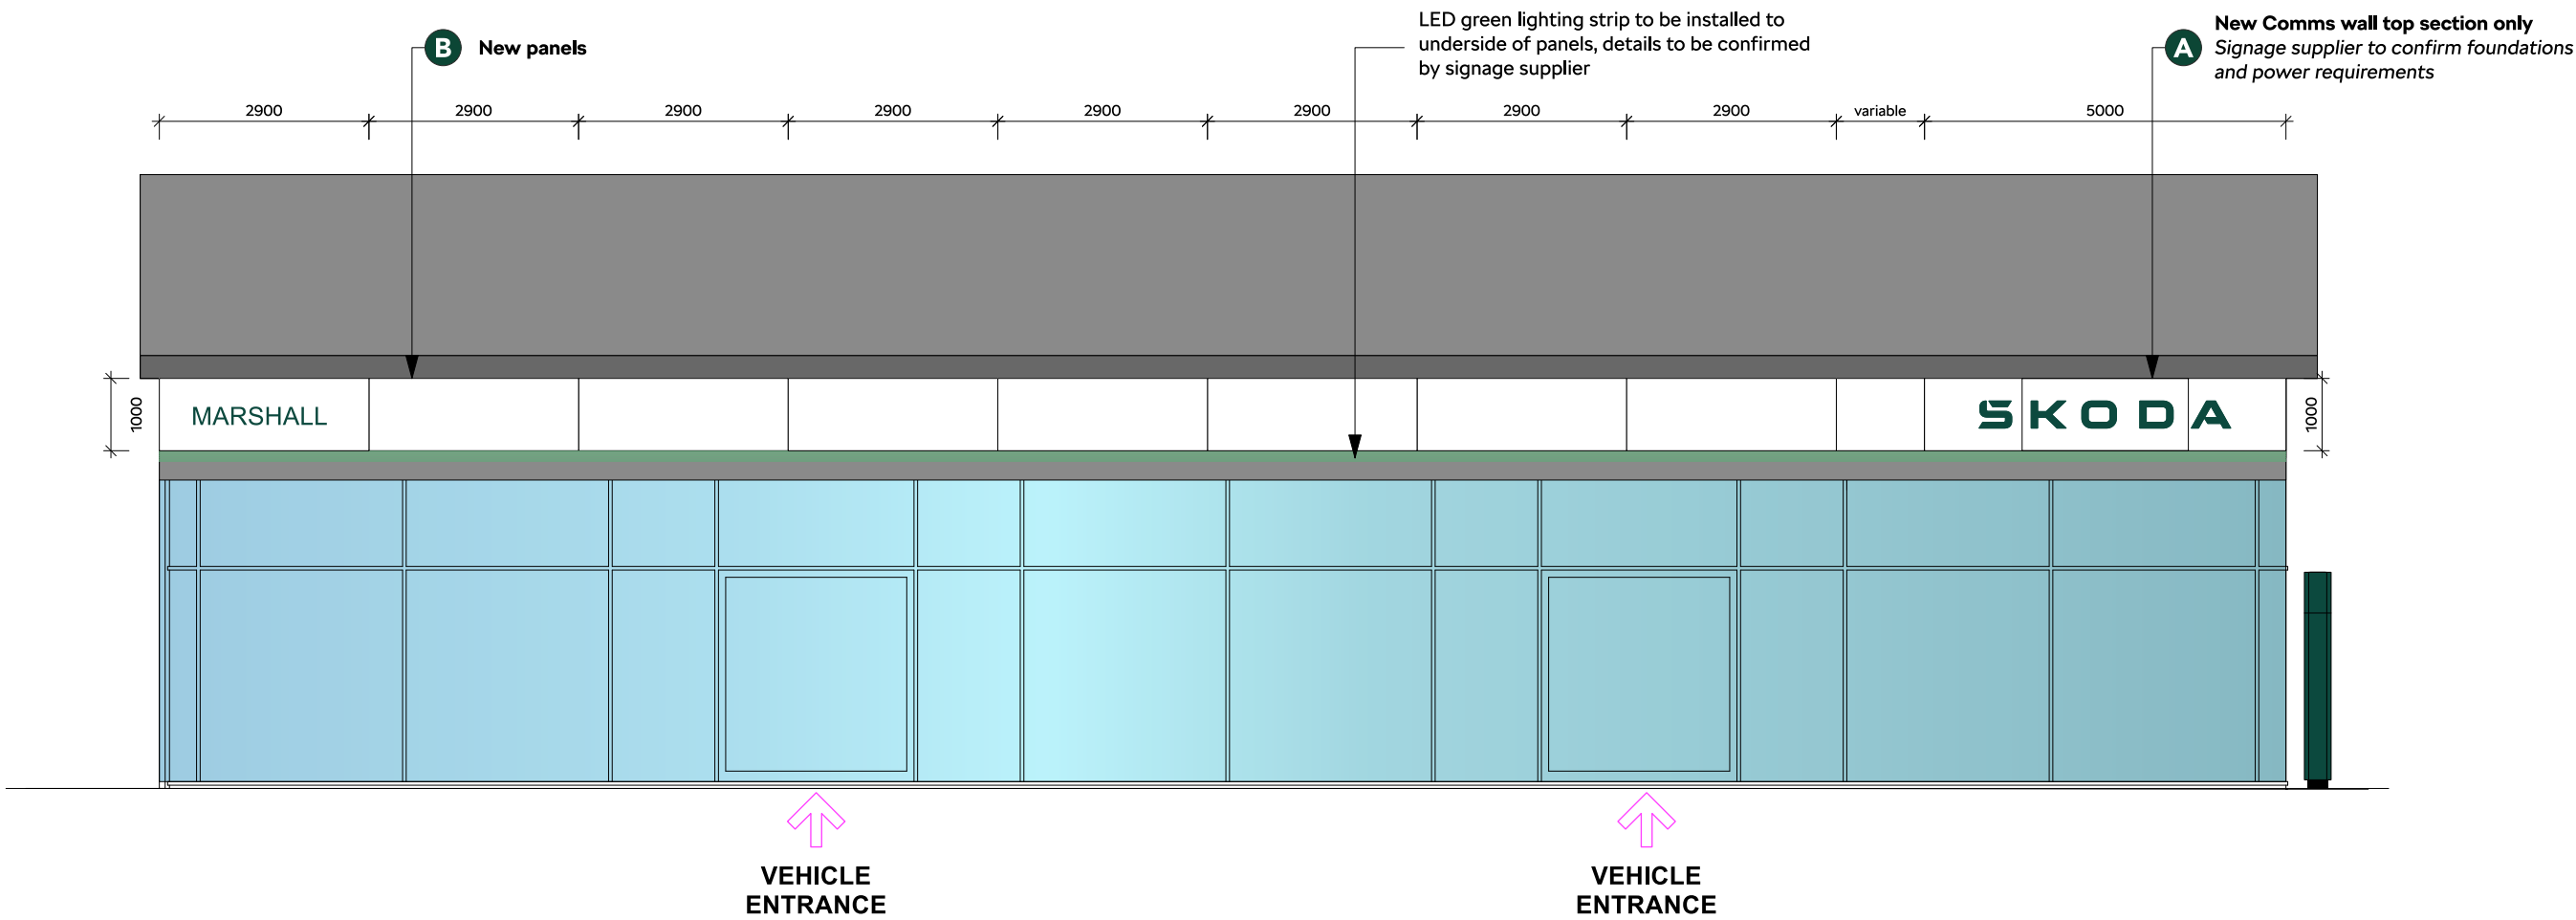


EXISTING ELEVATIONS

0 100 200 300 400
Scale 1:100 @ A3
Measurements shown in mm




SOUTH WEST
ELEVATION
(LOOKING NORTH EAST)

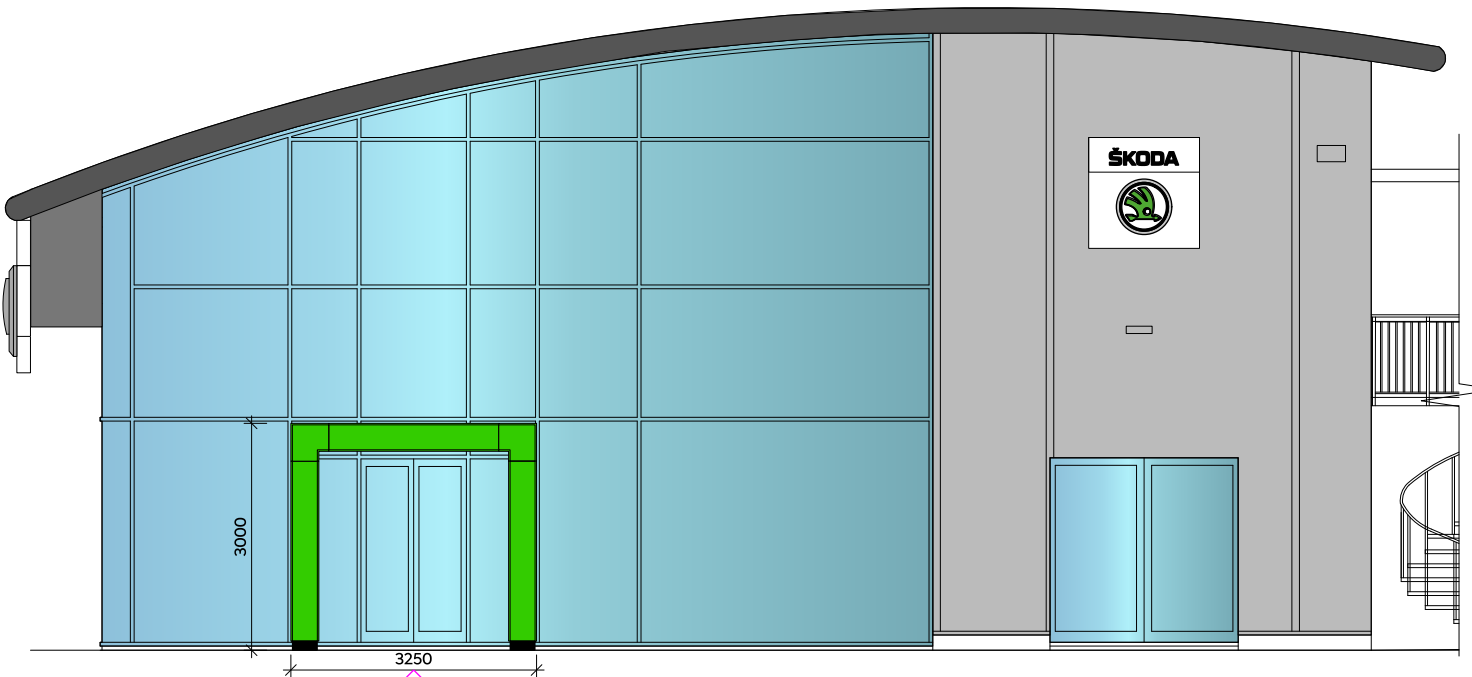

MAIN
CUSTOMER
ENTRANCE



NORTH EAST
ELEVATION
(LOOKING SOUTH WEST)

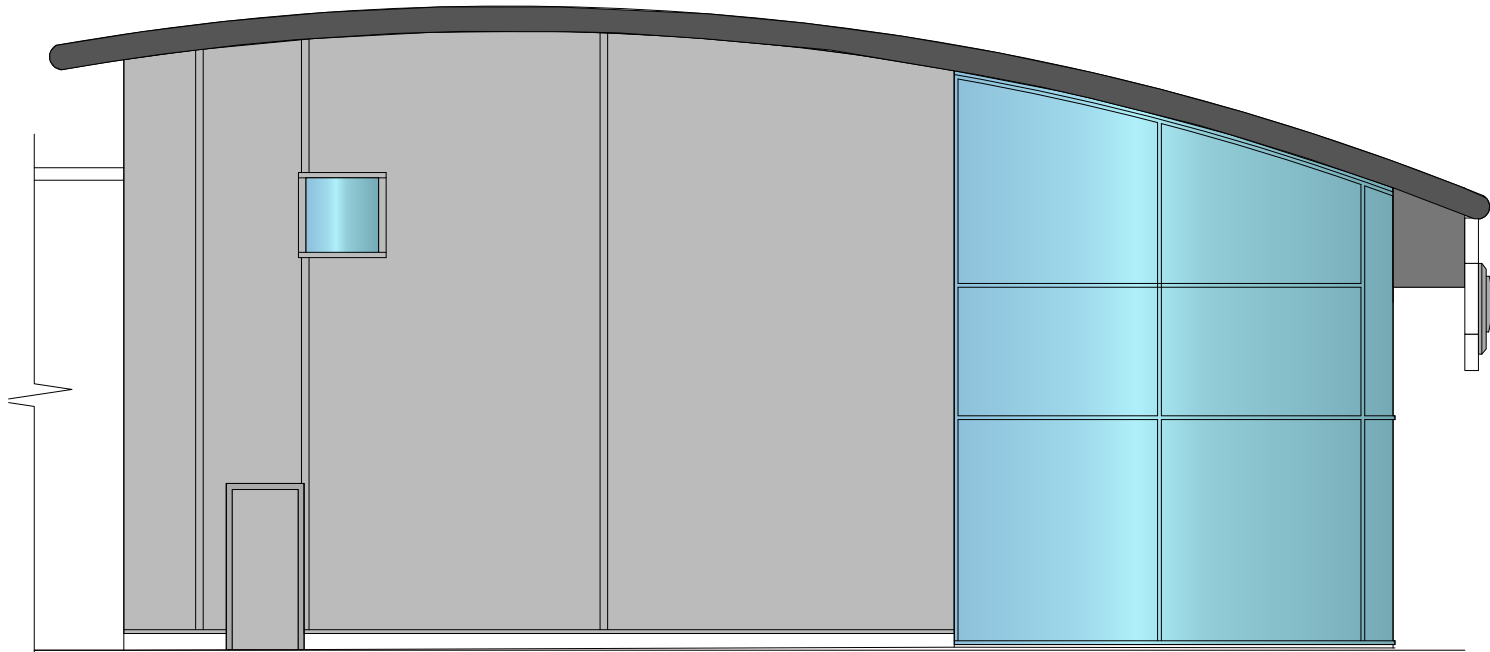


PROPOSED ELEVATIONS


0 100 200 300 400
Scale 1:100 @ A3
Measurements shown in mm



SOUTH WEST
ELEVATION
(LOOKING NORTH EAST)

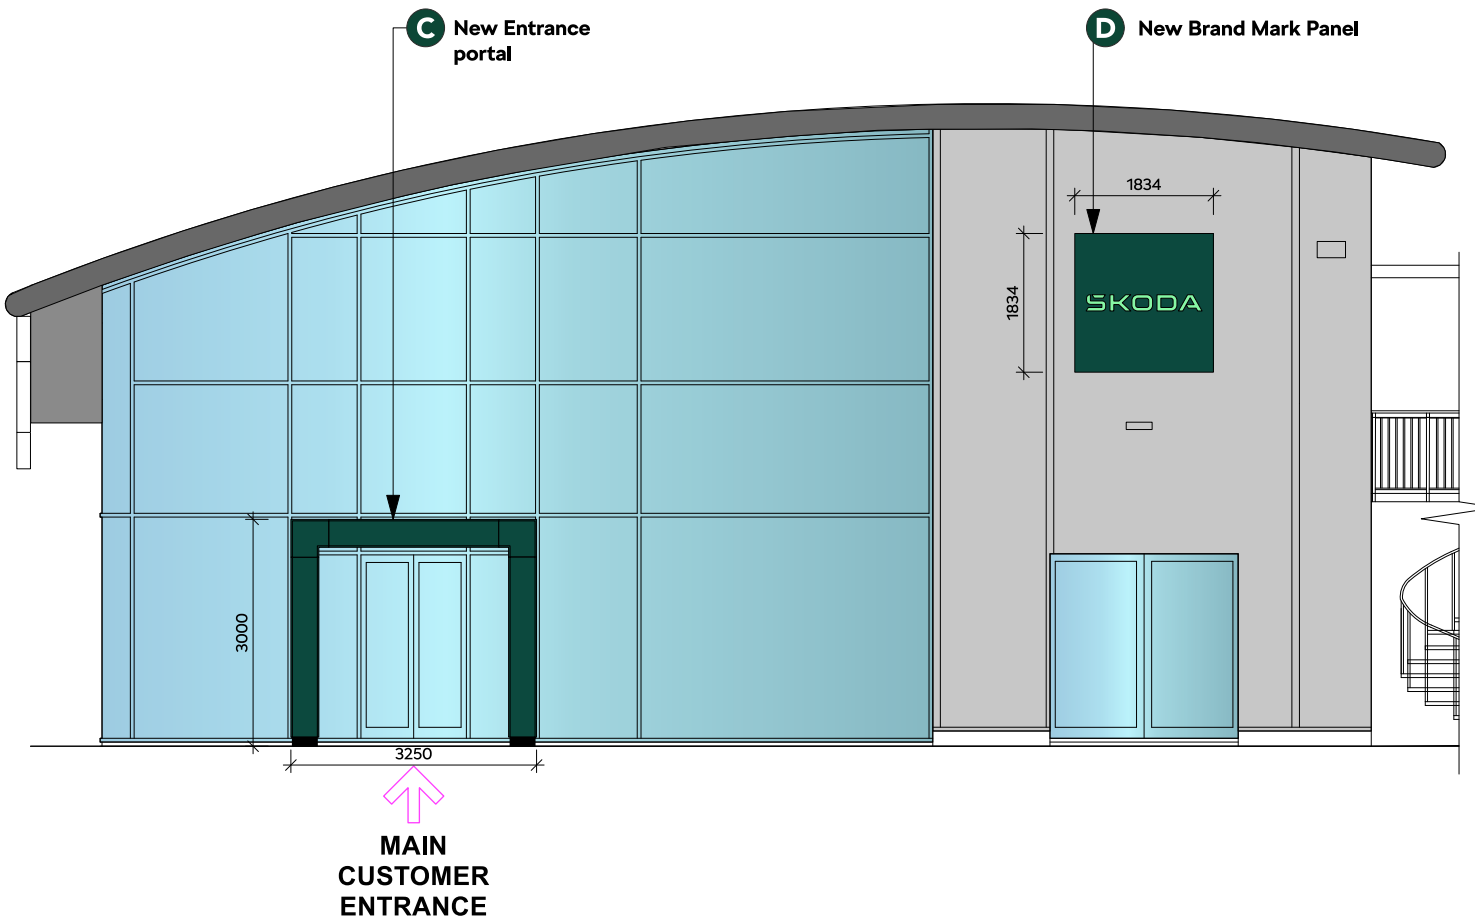


NORTH EAST
ELEVATION
(LOOKING SOUTH WEST)

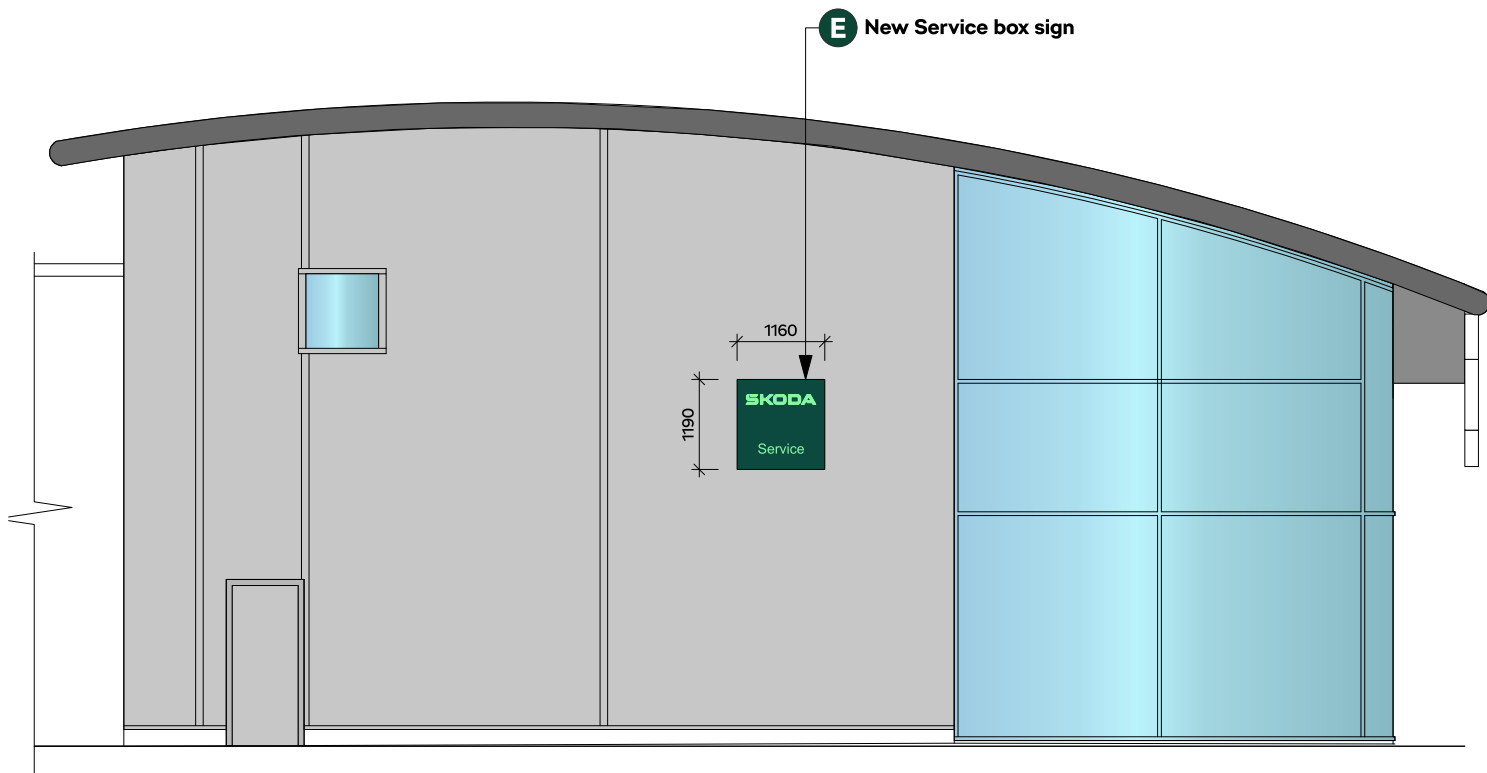

E 4.5M DOUBLE-SIDED PYLON

Self-Coloured Green ACM face
panels and returns

Green self-colour acrylic Skoda text
to be internally illuminated

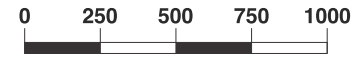

Scale 1:25 @ A3
Measurements shown in mm



F FREESTANDING DIRECTIONAL

