




Front (North) Elevation

1:20 @ A3


C
02

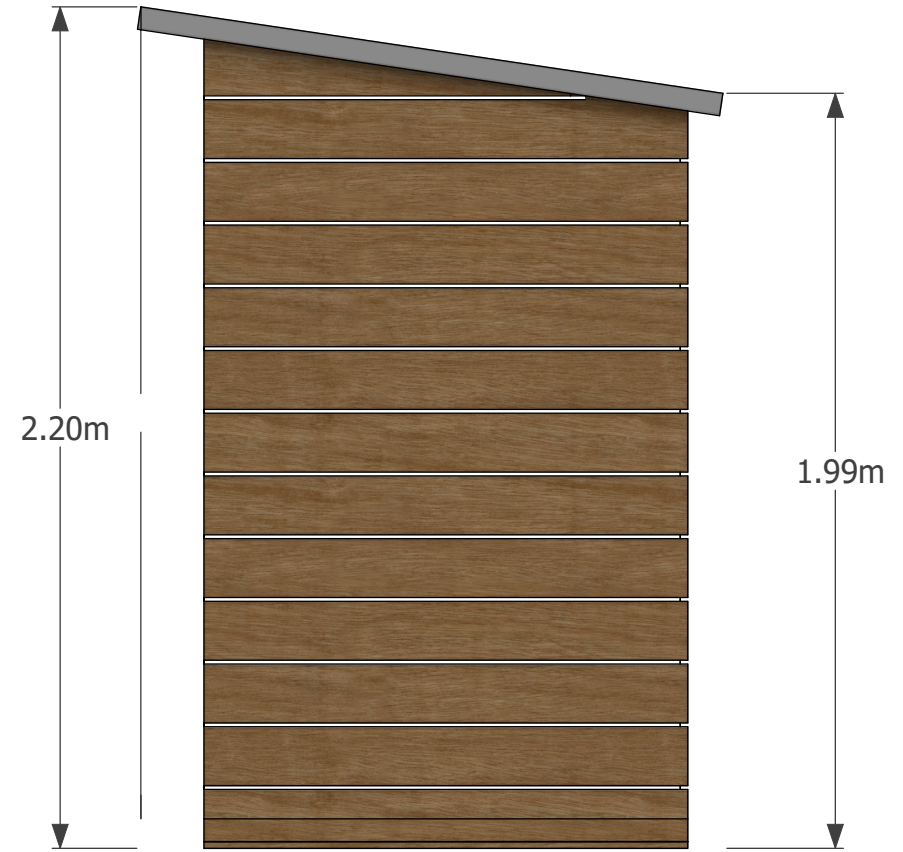

Side (West) Elevation

1:20 @ A3


C
02

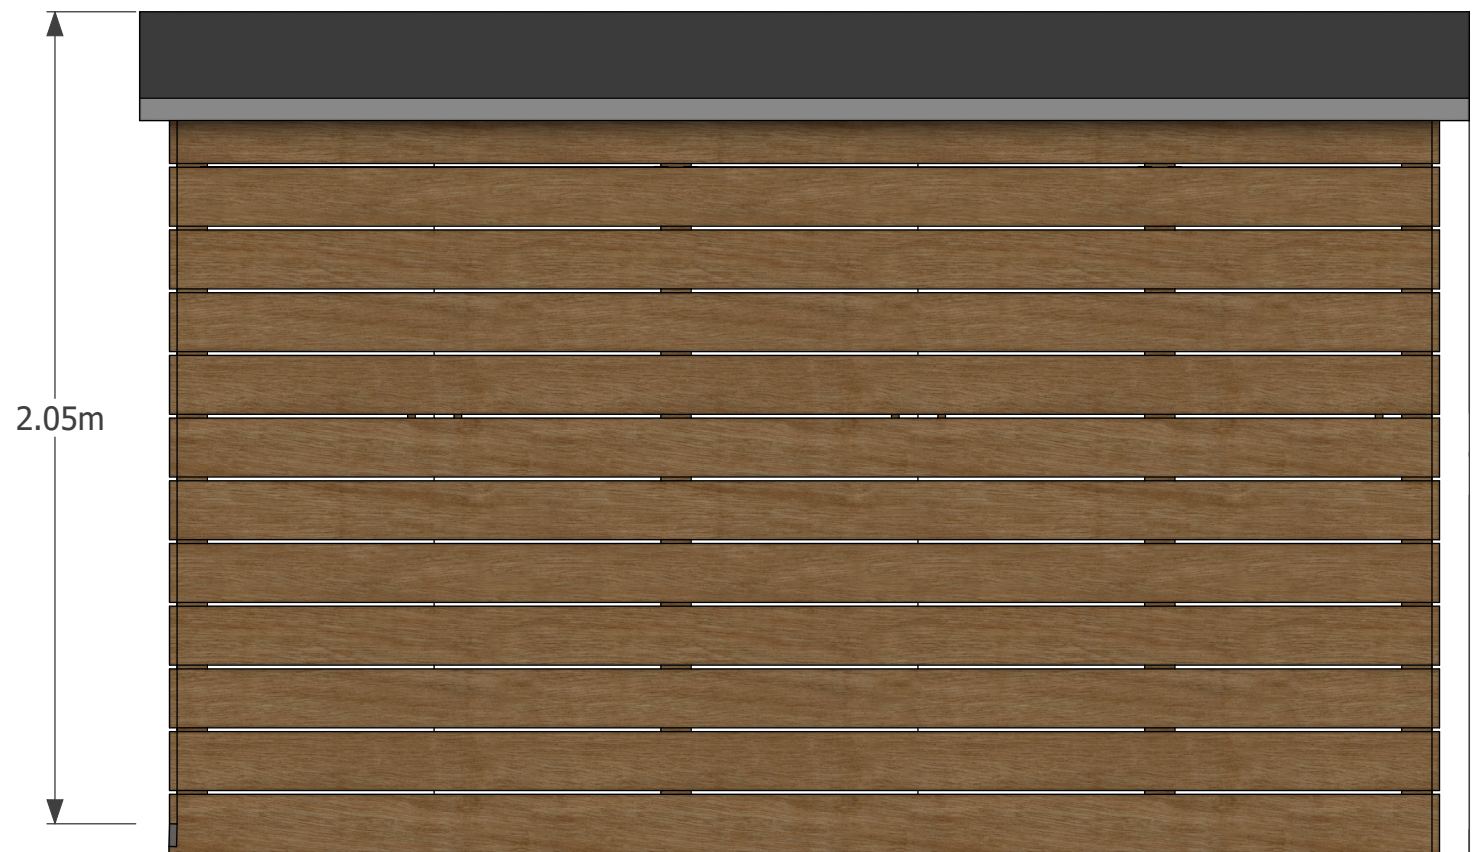

Rear (South) Elevation

1:20 @ A3

C
02

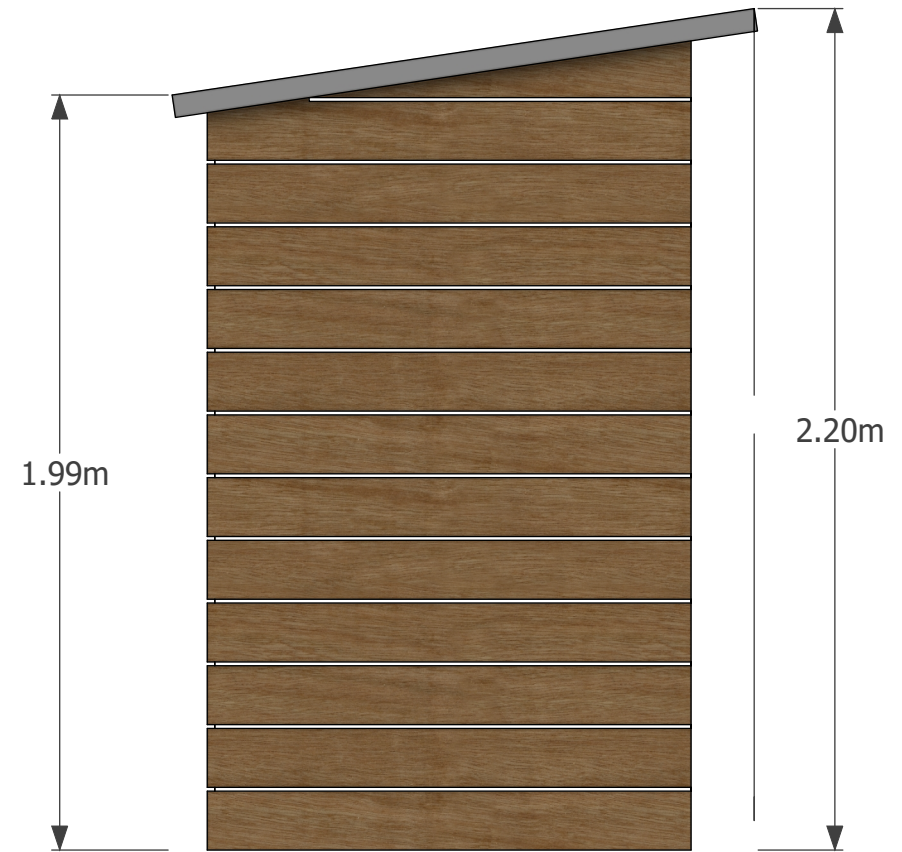

Side (East) Elevation

1:20 @ A3

C
02

